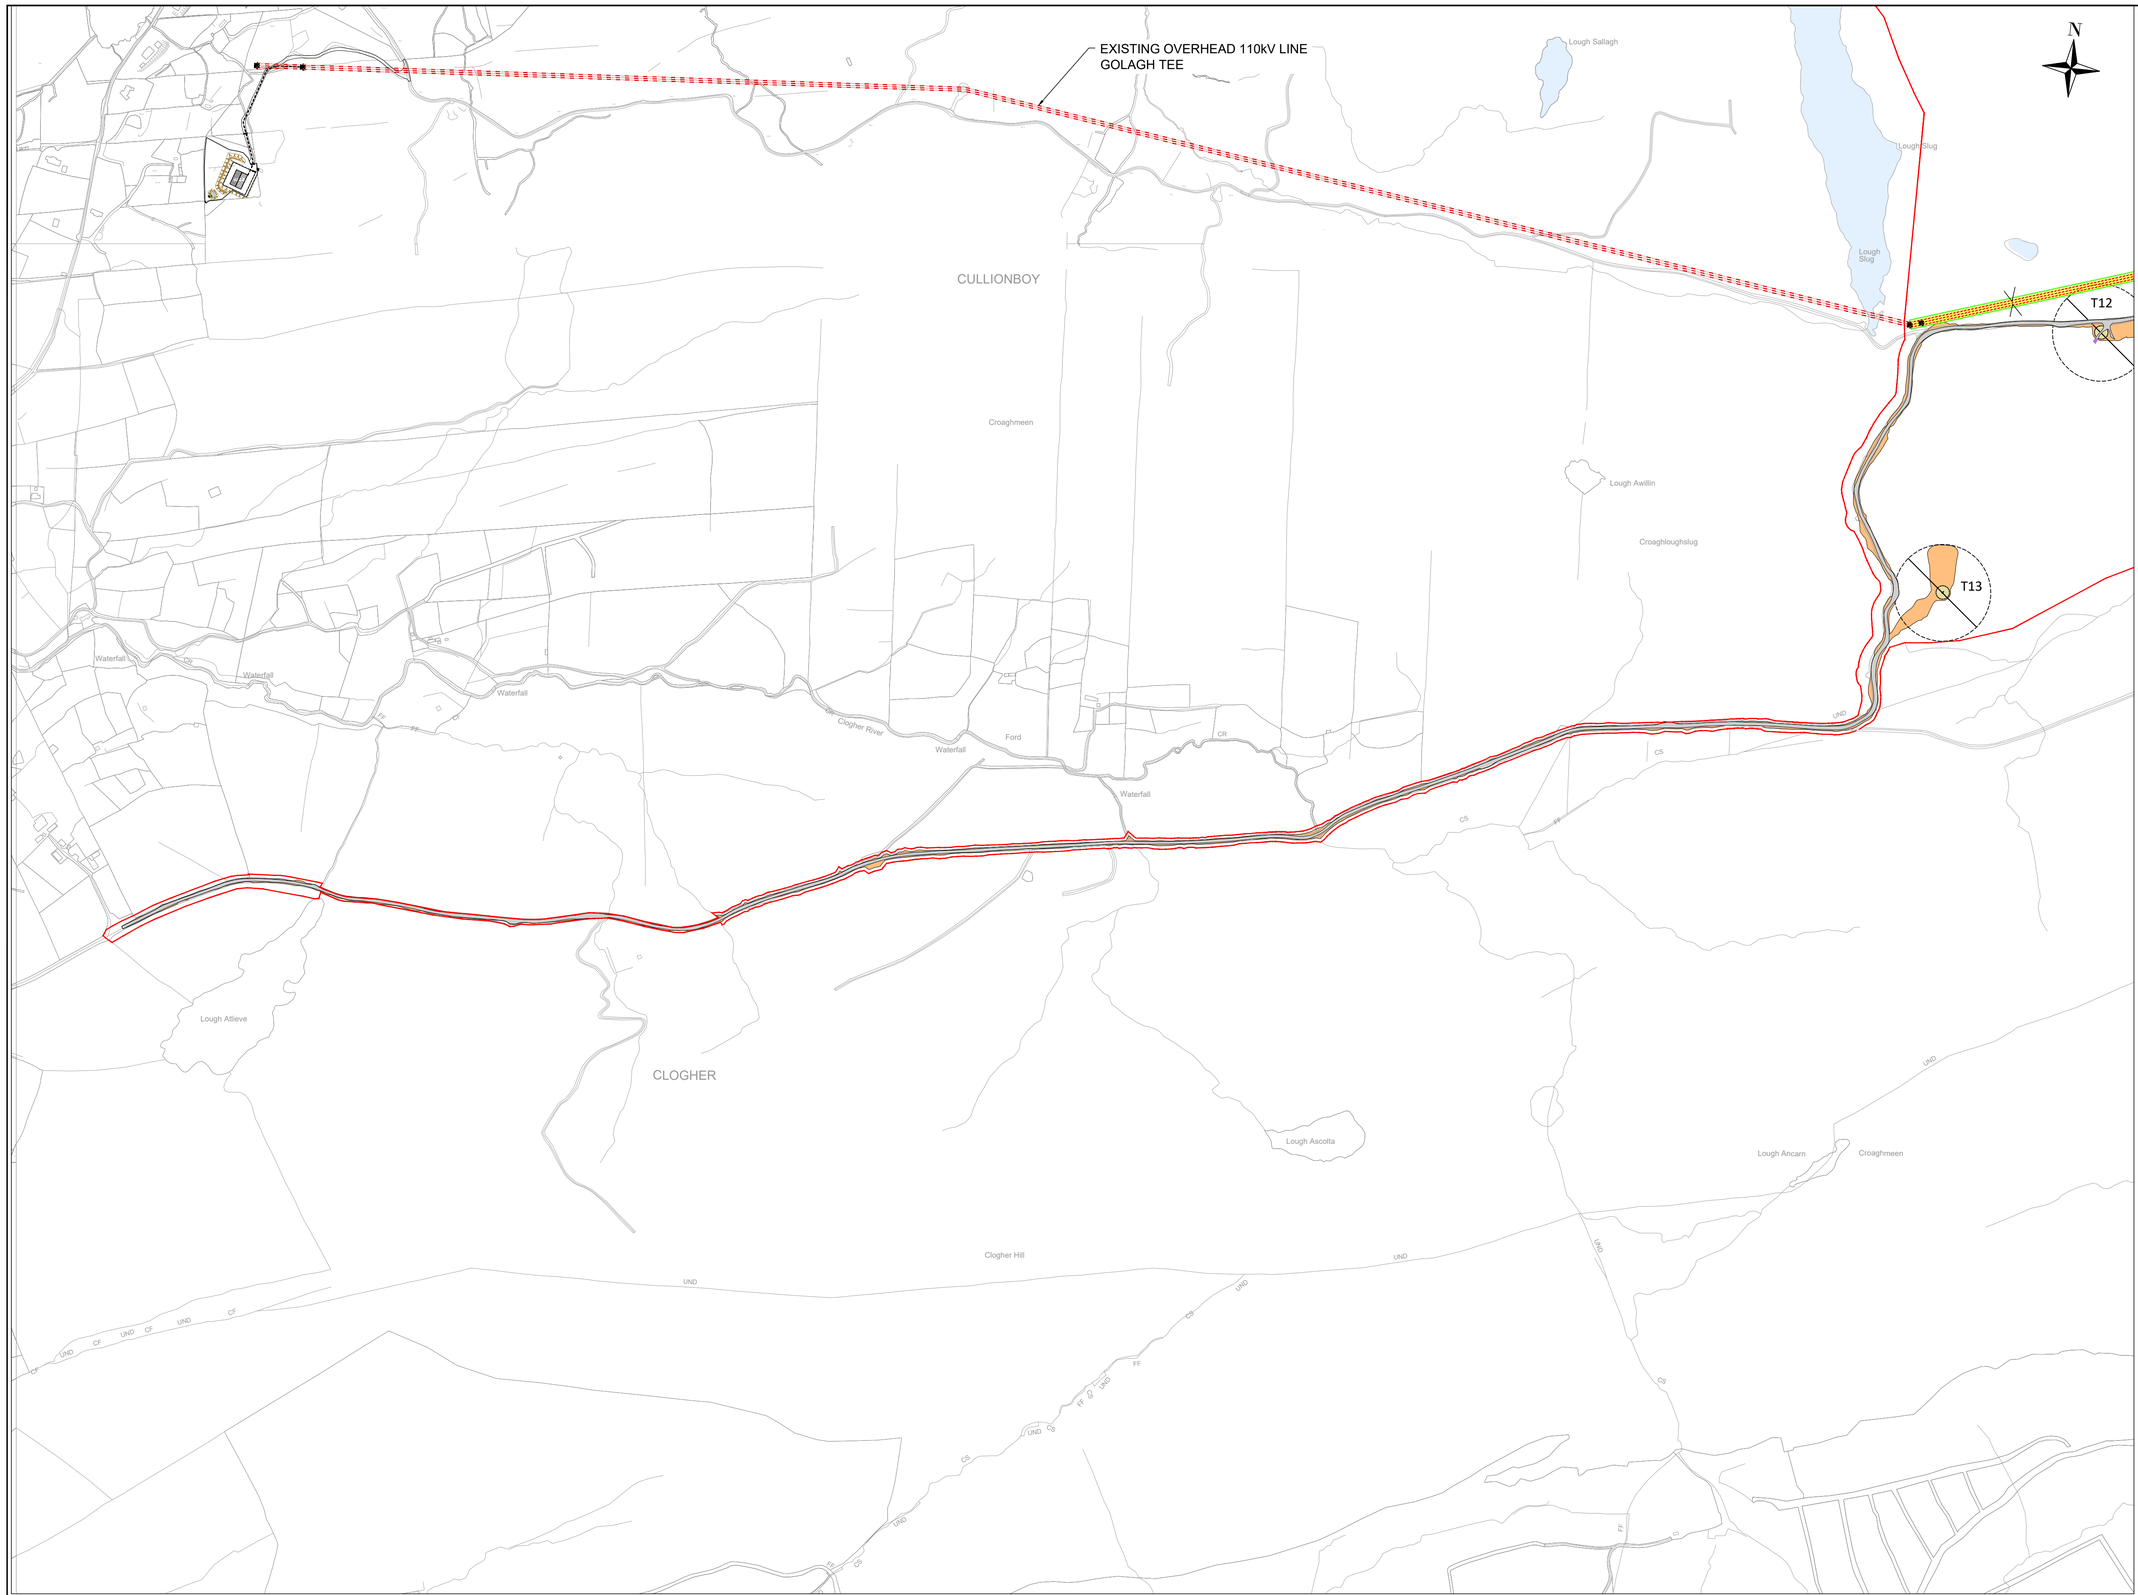

LEGEND

- Planning Boundary
- Turbine Sweep Area
- Existing Substation To Be Upgraded
- Proposed Temporary Contractors Compound & Energy Storage Unit
- Existing Infrastructure To Be Retained & Reused
- Redundant Site Roads To Be Reinstated
- Proposed Infrastructure
- Proposed Met Mast Location
- Existing 110 kV Overhead Power Line (Golagh Tee)
- Undergrounding Of Existing 110 kV Overhead Power Line

AREA OF EXISTING INFRASTRUCTURE = 7.26ha

AREA OF PROPOSED INFRASTRUCTURE = 14.36ha

0 200 400 Metres

THIS DRAWING IS FOR PLANNING PURPOSES ONLY.
IT IS NOT TO BE USED AS A CONSTRUCTION DRAWING.

SCOTTISHPOWER RENEWABLES

ScottishPower Renewables
320 St Vincent Street
Glasgow
G2 5AD

Email: info@scottishpowerrenewables.com
Web: www.scottishpowerrenewables.com

Notes

1. This drawing is the property of ScottishPower Renewables UK Ltd. It is a confidential document and must not be copied, used, or its contents divulged without prior written consent.
2. Scale As Noted

Rev.	Date	By	Amendments

Project

BARNESMORE WINDFARM REPOWERING

Title

SITE COMPARISON LAYOUT SHEET 1 of 2

FIGURE 1.4 (a)

Issue Details			
Designed:	JOD	Information	
Drawn:	A.McC	Approval	X
Checked:	S.M	Tender	
Approved:	DK	Construction	
Scale: 1:5000 (A1)		Record	

Office Use Only

Drawing Number: 5952-100-100(a)

Date: 07/11/19

Rev.