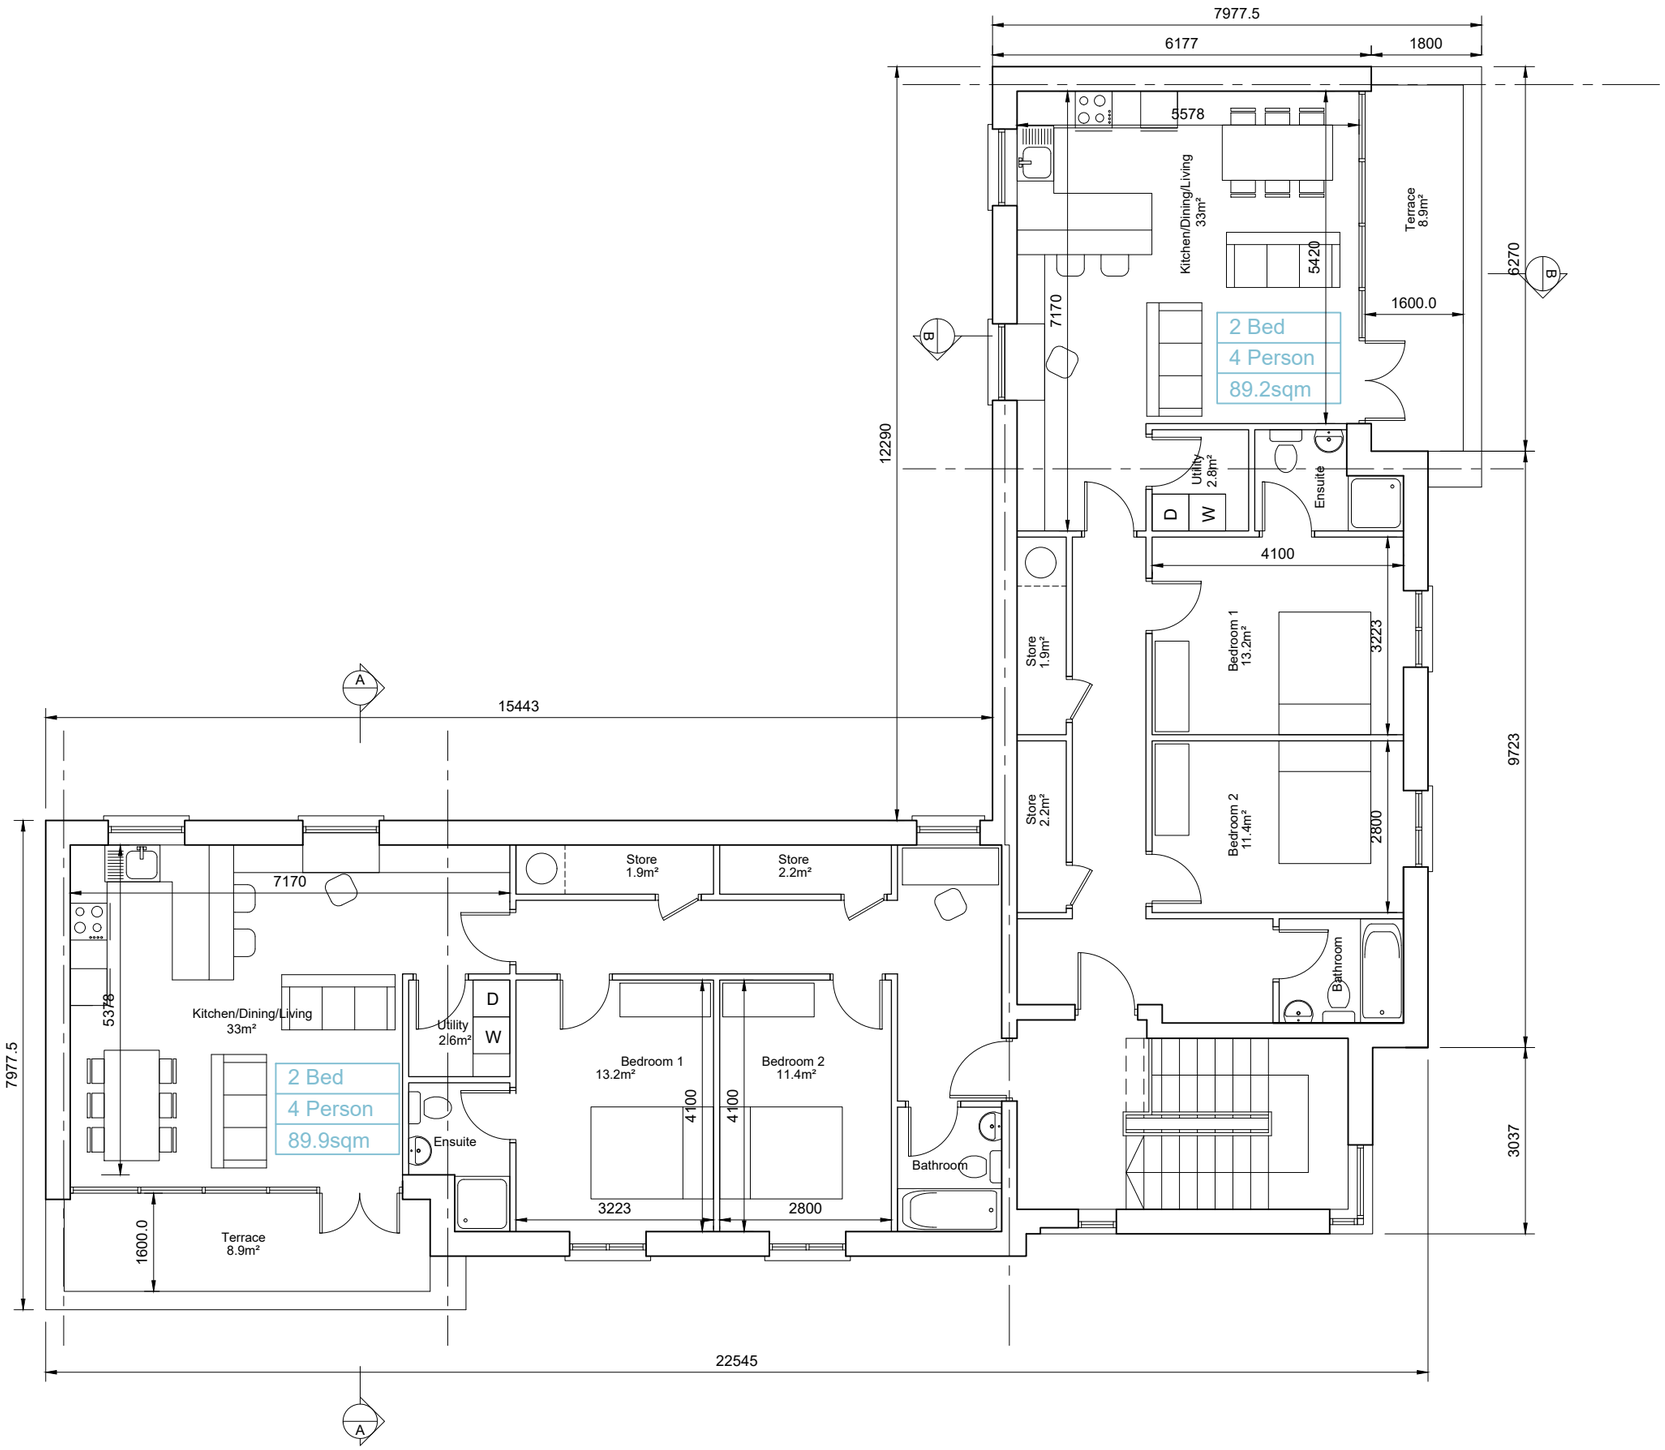

© This drawing is copyright.

1 Do not scale this drawing.
2 Errors and omissions to be immediately notified to Architect.
3 All dimensions to be checked on site.
4 To be read with relevant Engineers drawings.

Notes:

1. All dimensions in millimetres
2. No north point shown as orientation varies. See site layout plan.
3. This block type may be handed. See site layout plan.

revisions	date	inls

description
Corner Block
CB6

Second Floor Plan

cad ref. 1819129 - Woodville - Planning - SHD as/Corner Blks

drawing no. 1829 P CB6-102

rev.n.

job
Newtownmoyaghy SHD

scale 1:100 A3
date Aug 19
drawn AQ
checked PMV

client
McGarrell Reilly Homes

issue
Planning

CONROY CROWE KELLY
ARCHITECTS
65 MERRION SQUARE
DUBLIN 2
PHONE 6613990\1 FAX 6765715
e-mail info@cck.ie