Section 3-3 Part 1 of 3
SCALE 1:200 @ A0

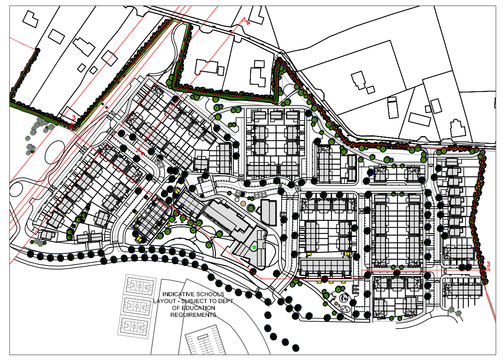

N5 Key Plan
NOT TO SCALE

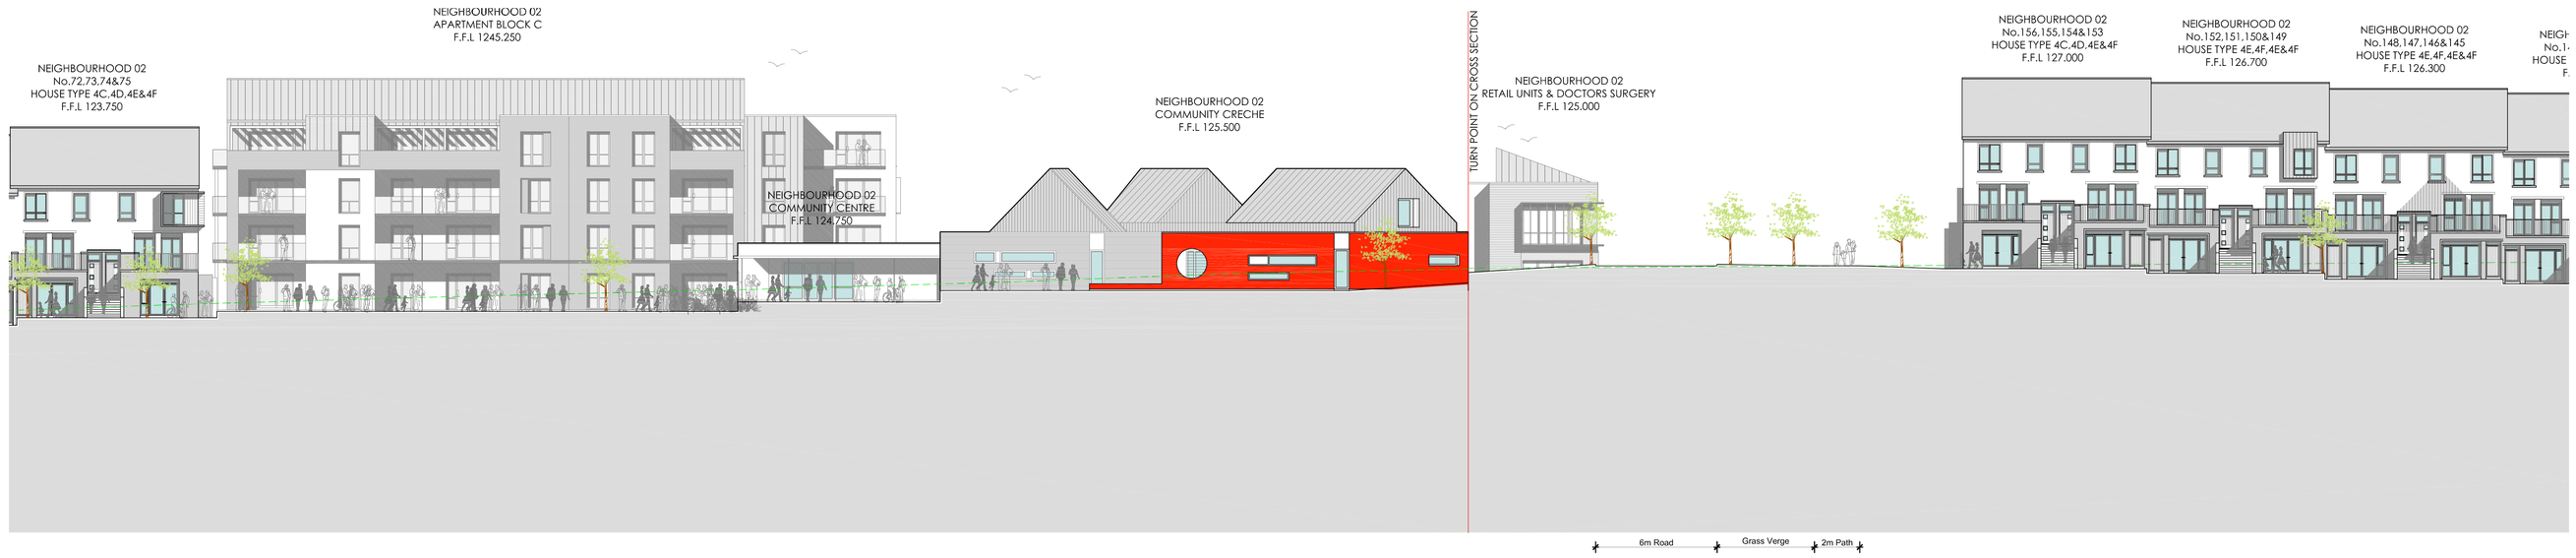

Section 3-3 Part 2 of 3
SCALE 1:200 @ A0

Section 3-3 Part 3 of 3
SCALE 1:200 @ A0

Section 4-4
SCALE 1:200 @ A0

Revision	Description	Date

THIS DRAWING IS THE EXCLUSIVE PROPERTY OF HORGAN CARROLL ARCHITECTS AND MAY NOT BE REPRODUCED IN WHOLE OR IN PART WITHOUT PRIOR WRITTEN CONSENT FROM THE OFFICE IS A VIOLATION OF APPLICABLE LAWS. CONTRACTOR TO CHECK AND VERIFY ALL DIMENSIONS ON SITE BEFORE ANY WORK IS DONE OR SHOP DWG, REPORT AND DISCREPANCIES OR CHANGES TO THE OFFICE PRIOR TO START OF WORK & DURING THE CONSTRUCTION. ONLY FIGURED DIMENSIONS TO BE ACCEPTED. FIGURED DIMENSIONS ONLY TO BE TAKEN FROM THIS DRAWING.

Status: **PLANNING**
Project: MULTI UNIT RESIDENTIAL DEVELOPMENT
Client: LONGVIEW ESTATES LTD.
Address: LAHARDANE, BALLYVOLANE ,CO.CORK.
Date: 08/11/2019 Scale: AS SHOWN
Drawn By: PC Checked By: MC Approved By: PH

Drawing Number: 17-002-P-125

horgan carroll
021 4630110 • info@horgancarroll.ie • www.horgancarroll.ie
3 Walter's Edge, Riverside way, Midleton, Co. Cork. P25 A053

Drawing Title:
N2 SECTIONS