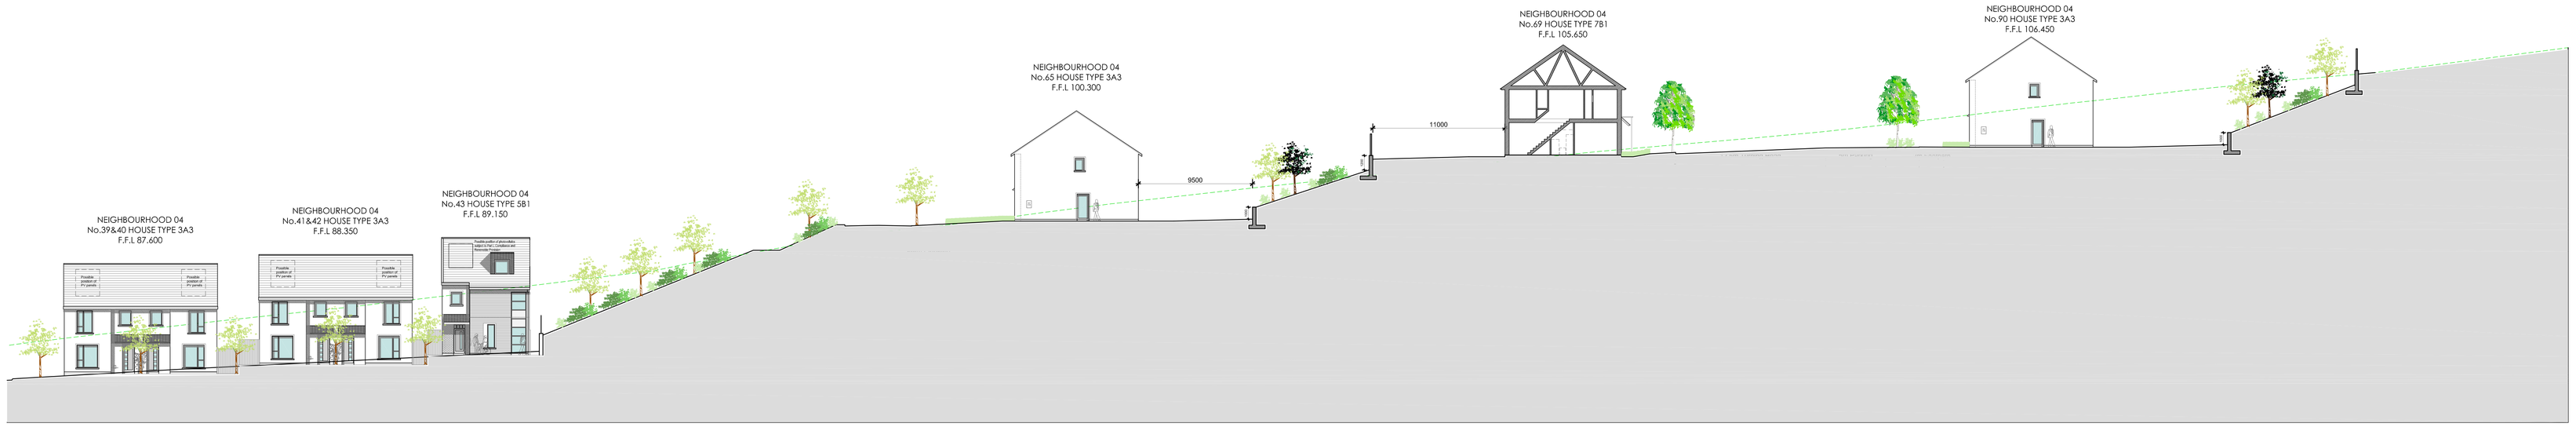

Section 7-7
SCALE 1:200 @ A0

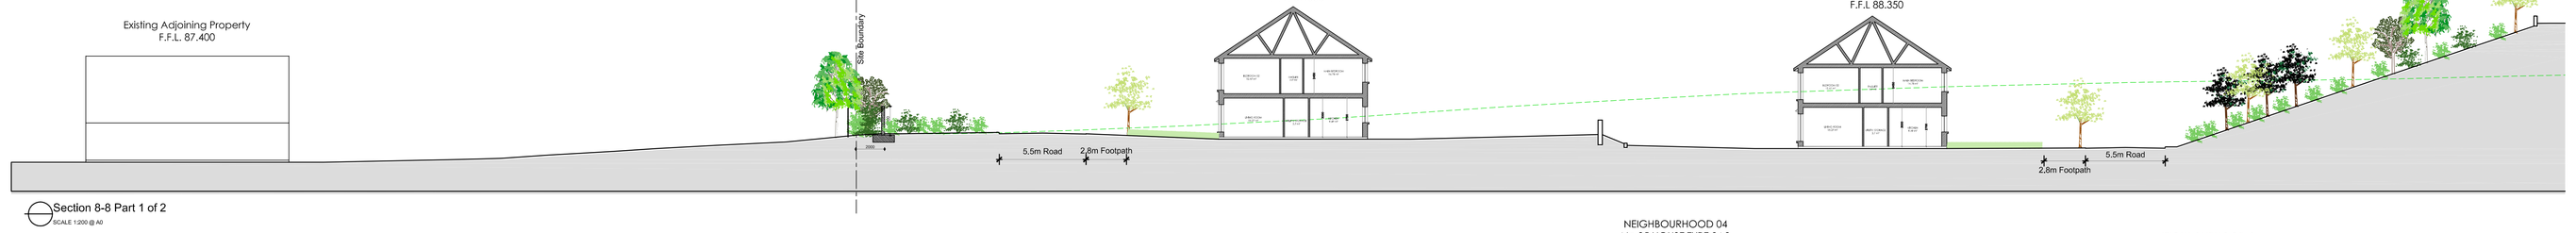

Section 8-8 Part 1 of 2
SCALE 1:200 @ A0

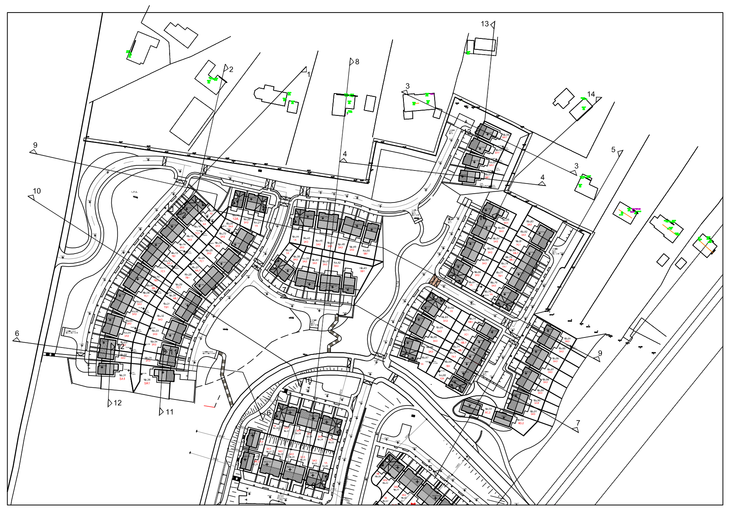

Key Plan
SCALE 1:2000 @ A0

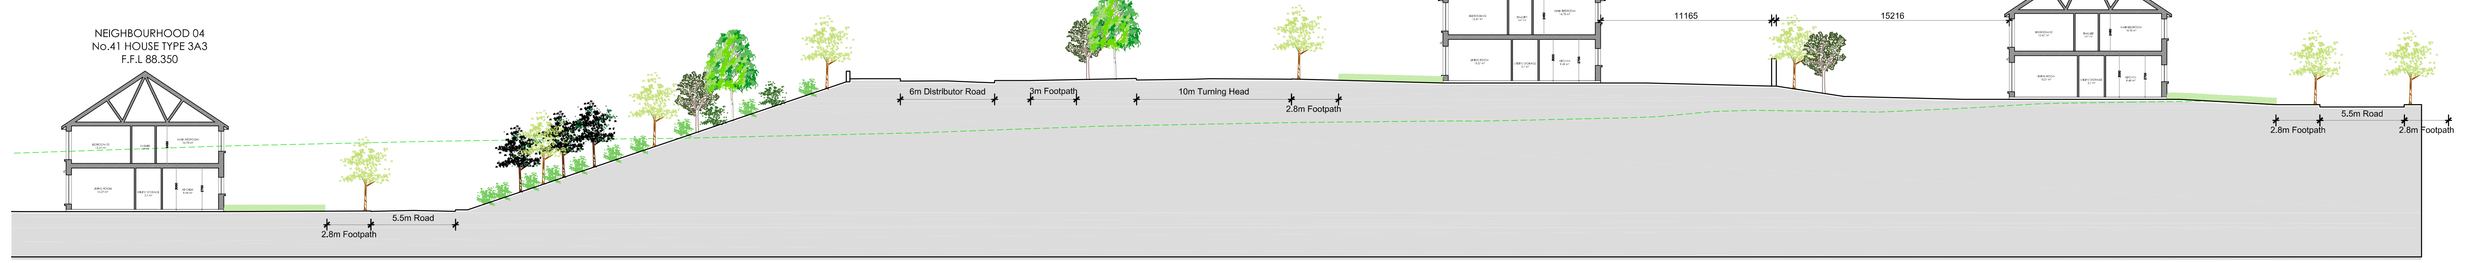

Section 8-8 Part 2 of 2
SCALE 1:200 @ A0

Section 9-9 Part 1 of 2
SCALE 1:200 @ A0

Section 9-9 Part 2 of 2
SCALE 1:200 @ A0

Revision	Description	Date

THIS DRAWING IS THE EXCLUSIVE PROPERTY OF HORGAN CARROLL ARCHITECTS AND THE REPRODUCTION OF ANY PART WITHOUT PRIOR WRITTEN CONSENT FROM THIS OFFICE IS A BREACH OF COPYRIGHT. ALL CONTRACTORS SHALL VERIFY AND CHECK ALL LEVELS, DATUMS AND DIMENSIONS ON SITE AND SHALL REPORT ANY DISCREPANCIES OR OMISSIONS TO THE ARCHITECT BEFORE PROCEEDING WITH ANY WORK RELATED TO THIS PHASE. DO NOT SCALE, FIGURED DIMENSIONS ONLY TO BE TAKEN FROM THIS DRAWING

Status:	**PLANNING**
Project:	MULTI UNIT RESIDENTIAL DEVELOPMENT
Client:	LONGVIEW ESTATES LTD.
Address:	LAHARDANE, BALLYVOLANE, CO.CORK.
Date:	22/11/19
Scale:	AS SHOWN
Drawn By:	JF
Checked By:	MC
Approved By:	PH

Drawing number: **17-002-P-131**

horgan carroll
ARCHITECTS
021 4630110 ● info@horgancarroll.ie ● www.horgancarroll.ie
3 Walter's Edge, Riverside way, Midleton, Co. Cork. P25 A333

Drawing title:
N4 SECTIONS / CONTIGUOUS ELEVATIONS