Section 5-5 Part 1 of 2
SCALE 1:200 @ A0

Section 5-5 Part 2 of 2
SCALE 1:200 @ A0

Section 6-6 Part 1 of 2
SCALE 1:200 @ A0

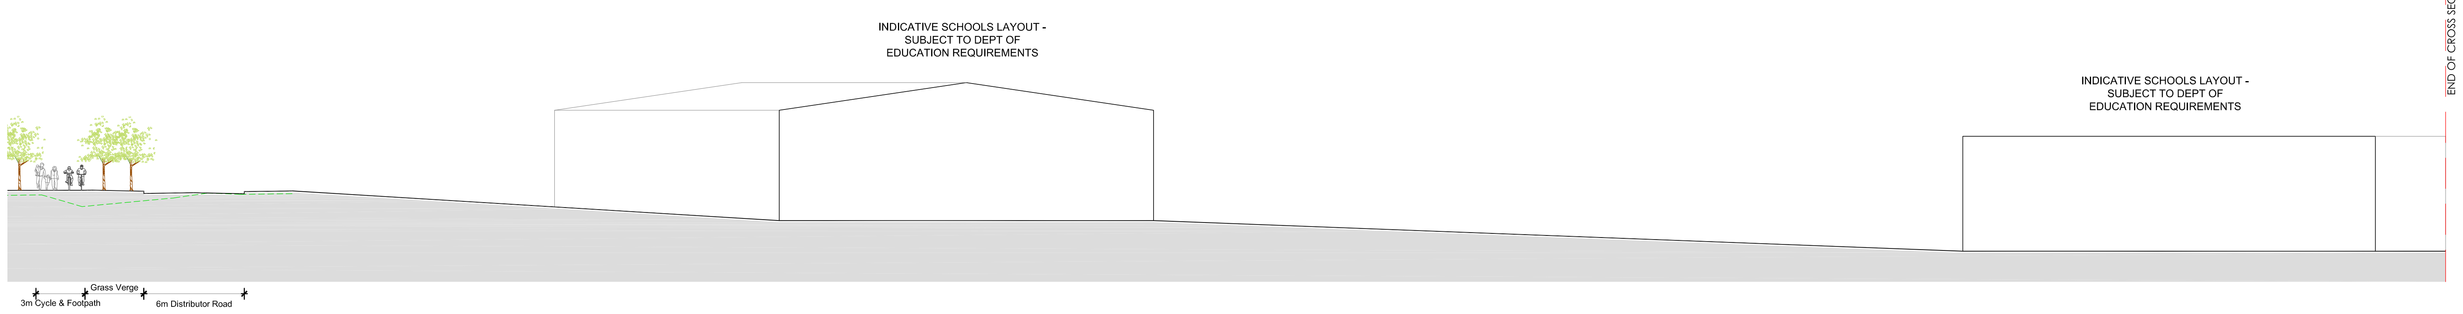

Section 6-6 Part 2 of 2
SCALE 1:200 @ A0

N5 Key Plan
SCALE 1:2000 @ A0

Revision	Description	Date

THIS DRAWING IS THE EXCLUSIVE PROPERTY OF HORGAN CARROLL ARCHITECTS AND THE REPRODUCTION OF ANY PART WITHOUT PRIOR WRITTEN CONSENT FROM THIS OFFICE IS A VIOLATION OF APPLICABLE LAWS. CONTRACTOR TO CHECK AND VERIFY ALL DIMENSIONS ON SITE BEFORE COMMENCING WORK AND SHALL REPORT ANY DISCREPANCIES OR OMISSIONS TO THIS OFFICE PRIOR TO ANY PART OF WORK IS DURING THE CONSTRUCTION PROCESS. FIGURED DIMENSIONS ONLY TO BE TAKEN FROM THIS DRAWING.

Status: **PLANNING**

Project:	MULTI UNIT RESIDENTIAL DEVELOPMENT
Client:	LONGVIEW ESTATES LTD.
Address:	LAHARDANE, BALLYVOLANE, CO.CORK.
Date:	08/11/2019
Scale:	AS SHOWN
Drawn By:	PC
Checked By:	MC
Approved By:	PH

Drawing Number: **17-002-P-135**

horgan carroll
CHARTERED ARCHITECTS
021 4630110 ● info@horgancarroll.ie ● www.horgancarroll.ie
3 Warren's Edge, Riverside way, Midleton, Co. Cork, P25 A233

Drawing Title: **N5 SECTIONS**

Sheet Size: A1