CR

CF

72.97

SITE NOTICE

70.31

10KV

68.18

EF

FF

65.00

SITE NOTICE

SITE NOTICE

63.79

UND

61.94

SITE NOTICE

FF

EF

Site Survey West
SCALE 1:1000 @ A1

LEGEND

These standard symbols will be found in the drawing.

- AJ=AJ
- BUILDING LEVELS
- CBR=INSPECTION CHAMBER
- DP=DOWNPIPE
- EBX=ELECTRICITY BOX
- ECR=ELECTRICITY CHAMBER
- EPE=ELECTRICITY POLE
- FHT=FIRE HYDRANT
- G=GULLY
- LEVEL
- LEVEL
- LPE=LAMP POLE
- MCT=METER CABINET
- MHE=MANHOLE SQUARE OR CIRCULAR
- MKR=SERVICE MARKER
- MTE=MATURE TREE TRUNK> 0.150
- PHL= PLINTH LEVEL
- POLE=POLE
- STN=STATION/T.B.M.
- THL=THRESHOLD LEVEL
- TOF=TOP OF FENCE
- TOH=TOP OF HEDGE
- TOW=TOP OF WALL
- TPE=TELEPHONE POLE
- TREE=TREE
- VP=VENT PIPE
- WAL= WIRE ANCHOR LINE
- WMR=WATER METER
- WVE=WATER VALVE
- BLOCKWALLS
- BOTTOM OF BANK
- BUILDINGS
- CONCRETE
- HEAVY DUTY FENCE
- HEDGE
- KERBLINE
- POST & WIRE FENCE
- ROAD EDGE
- ROOFLINES
- STONEWALLS
- TIMBER FENCE
- TOP OF BANK
- TREELINES

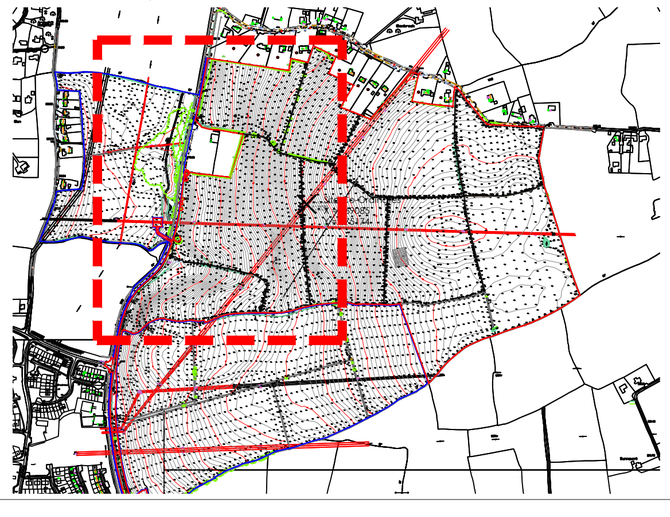

Key Plan
SCALE 1:10,000 @ A1

N

INDEX

Site Boundary outlined in Red

Applicants Landholding outlined in Blue

Ordance Survey Ireland License No. AR 0120519

Revision	Description	Date

THIS DRAWING IS THE EXCLUSIVE PROPERTY OF HORGAN CARROLL ARCHITECTS AND THE REPRODUCTION OF ANY PART WITHOUT PRIOR WRITTEN CONSENT FROM THIS OFFICE IS A VIOLATION OF APPLICABLE LAWS. CONTRACTOR TO CHECK AND VERIFY ALL LEVELS, DATUMS AND DIMENSIONS ON SITE AND SHALL REPORT ANY DISCREPANCIES OR OMISSIONS TO THIS OFFICE PRIOR TO START OF WORK & DURING THE CONSTRUCTION PHASE. DO NOT SCALE. FIGURED DIMENSIONS ONLY TO BE TAKEN FROM THIS DRAWING.

Status:	**PLANNING**
Project:	MULTI UNIT RESIDENTIAL DEVELOPMENT
Client:	LONGVIEW ESTATES LTD.
Address:	LAHARDANE,BALLYVOLANE,CO.CORK.
Date:	22/11/19
Scale:	1:1000 @ A1
Drawn By:	JF
Checked By:	MC
Approved By:	PH

Drawing Number: **17-002-P-108**

horgan carroll ARCHITECTS
021 4630110 • info@horgancarroll.ie • www.horgancarroll.ie
3 Water's Edge , Riverside way , Midleton , Co. Cork , P25 A033

Drawing Title: **SURVEY WEST**

Rev: -