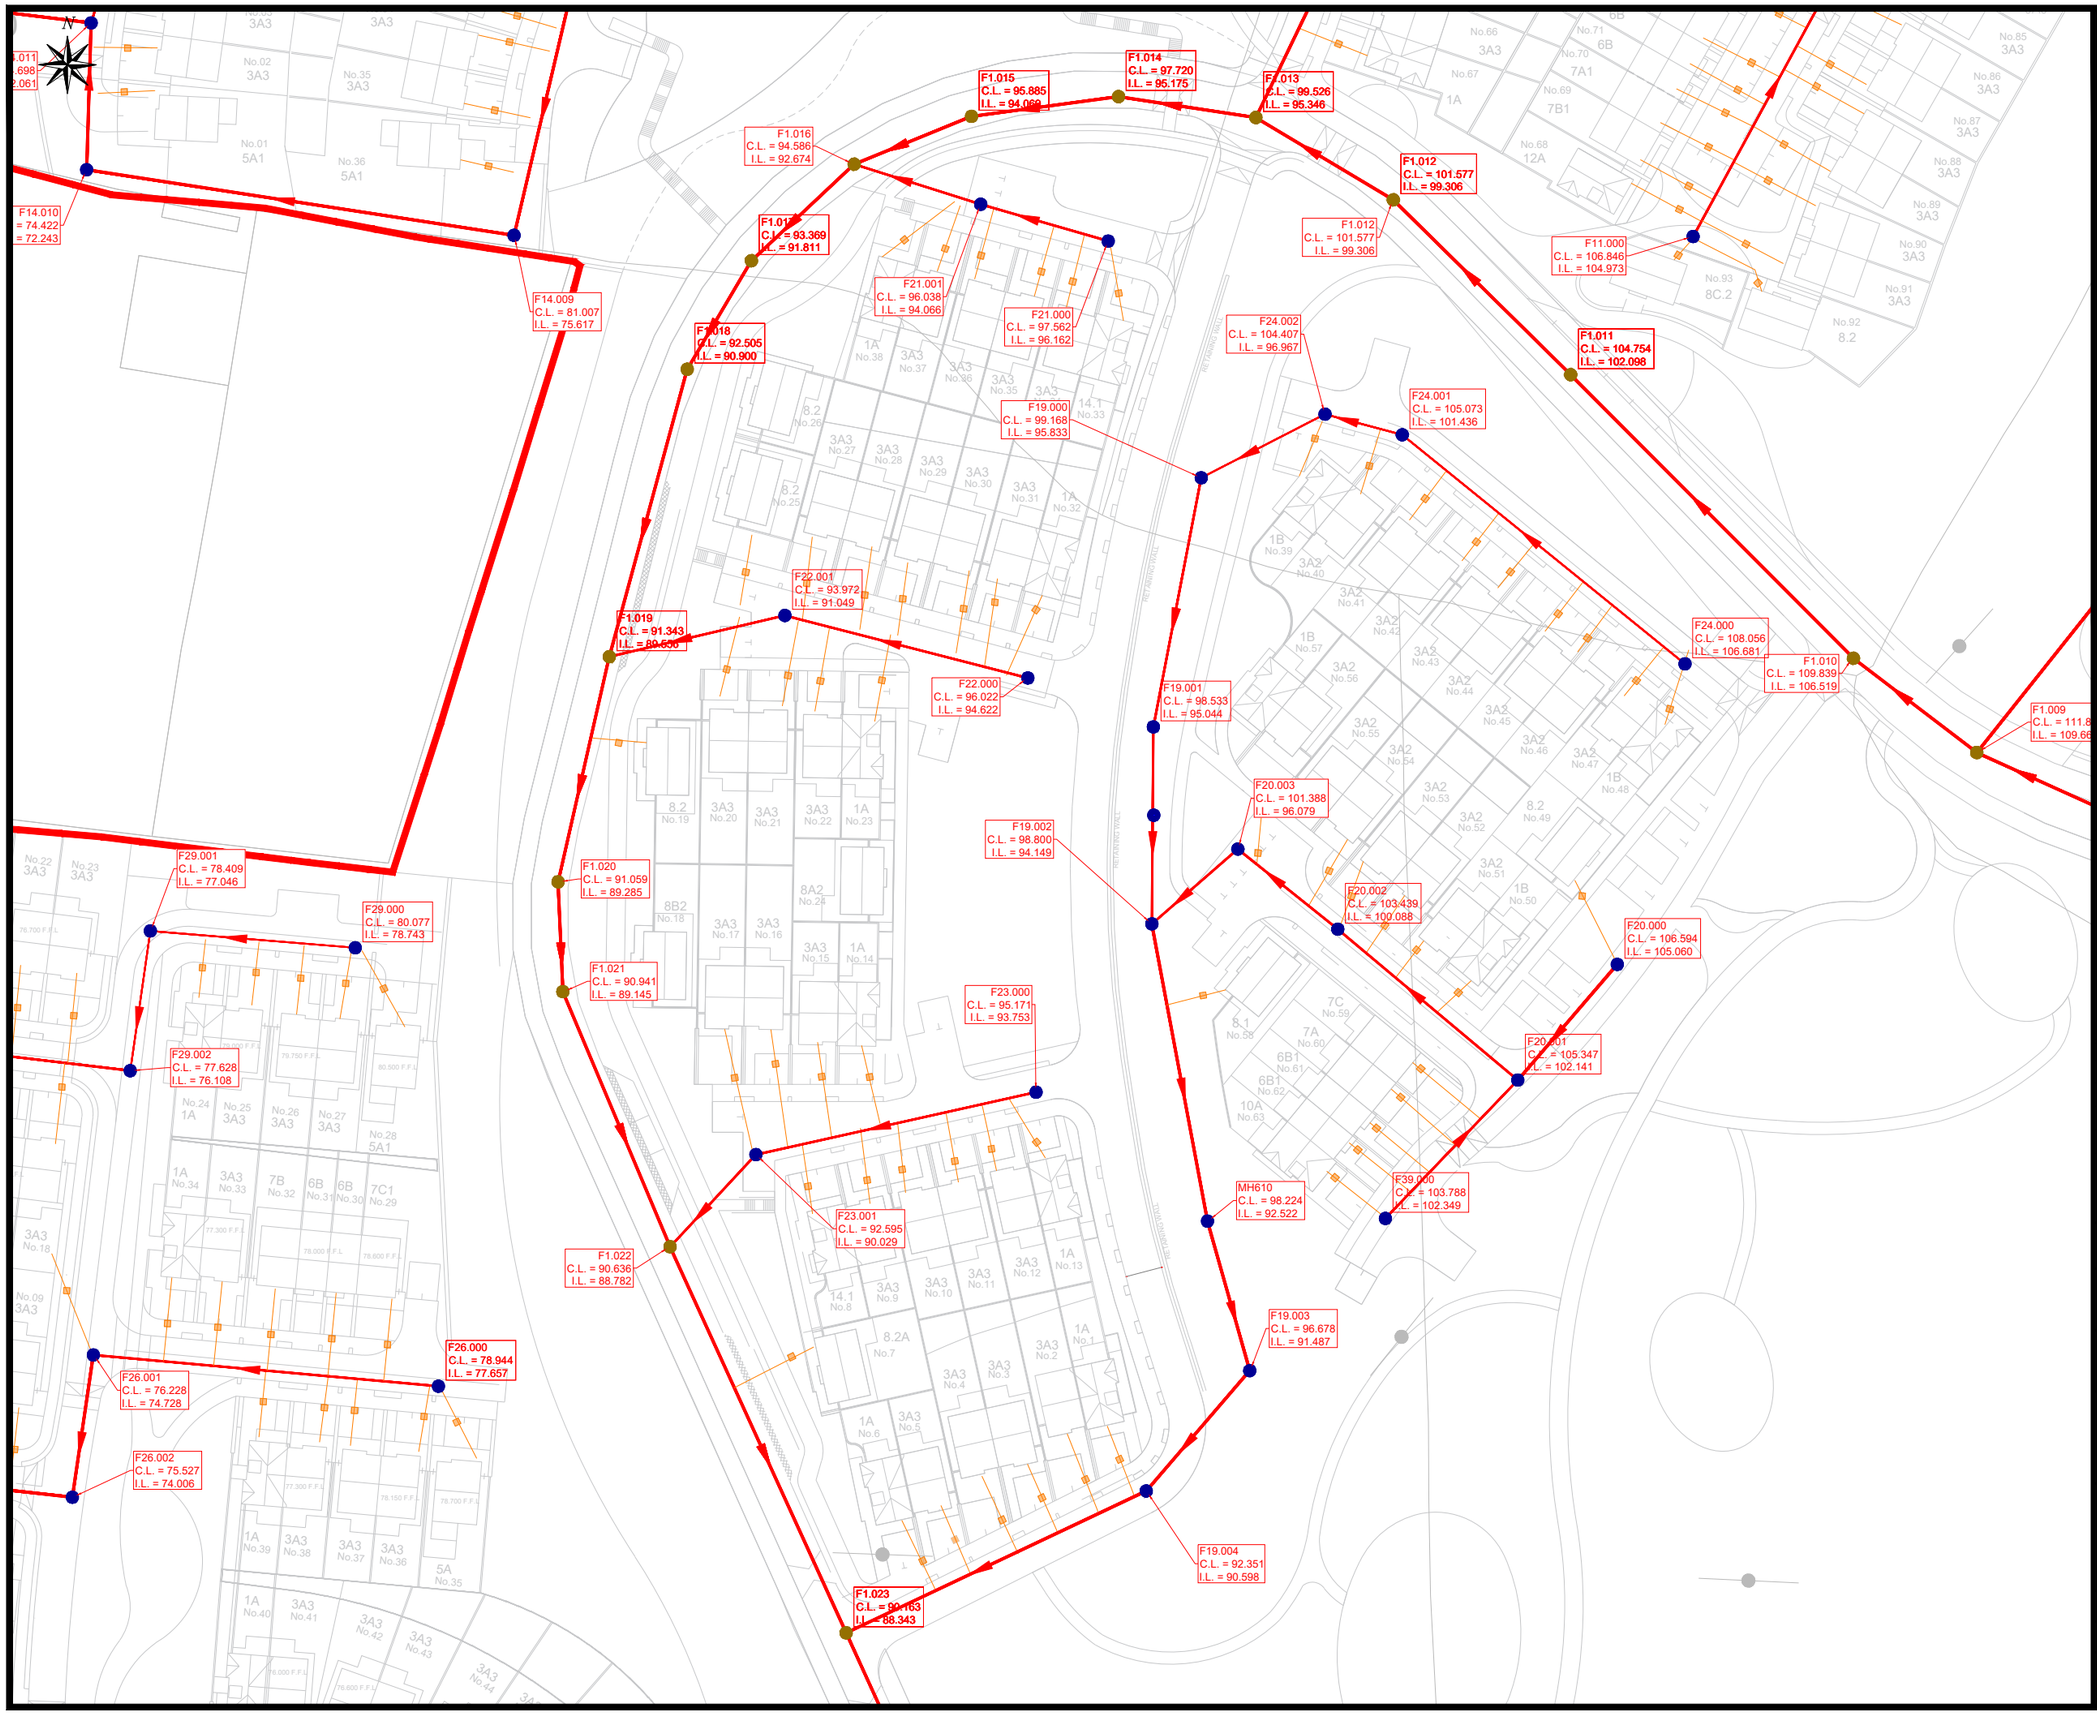

NOTES:

All dimensions in metres.
Do not scale from drawing.
For any discrepancies found please consult with design office.
This drawing should be read in conjunction with all contract drawings, documents and specifications.

- Foul Sewer Line
- Inspection Chamber
- Manhole
- Direction of Flow
- FX.XXX — Foul Water Manhole Reference Number
- C.L. — Cover Level
- I.L. — Invert Level

Gravity sewer pipe material to be concrete in accordance with Irish Water Wastewater Code of Practice, section 3.13.1

Key Plan

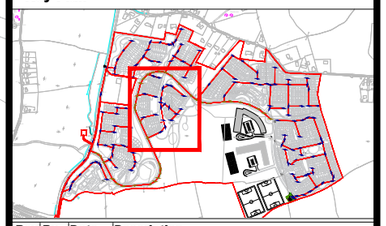

Rev	By	Date	Description

Drawing Status: PLANNING
NOT CERTIFIED FOR CONSTRUCTION

Project Title: Longview Estates Development

Drawing Title: Neighbourhood 3 - Foul Sewer Overview

Client: Longview Estates Ltd.

M.H.L & Associates Ltd.
Consulting Engineers
Carraig Mór House, 10 High Street, Douglas Road, Cork
Tel: 021-4840214
Fax: 021-4840215
E-Mail:info@mhl.ie

Designed:	Drawn:	Checked:
SM	SM	KM

Scale:	Date:
1:500 @ A1 1:1000 @ A3	Nov 2019

Job No:	Drawing No:	Revision:
17066HD	LHD_F3_P01	