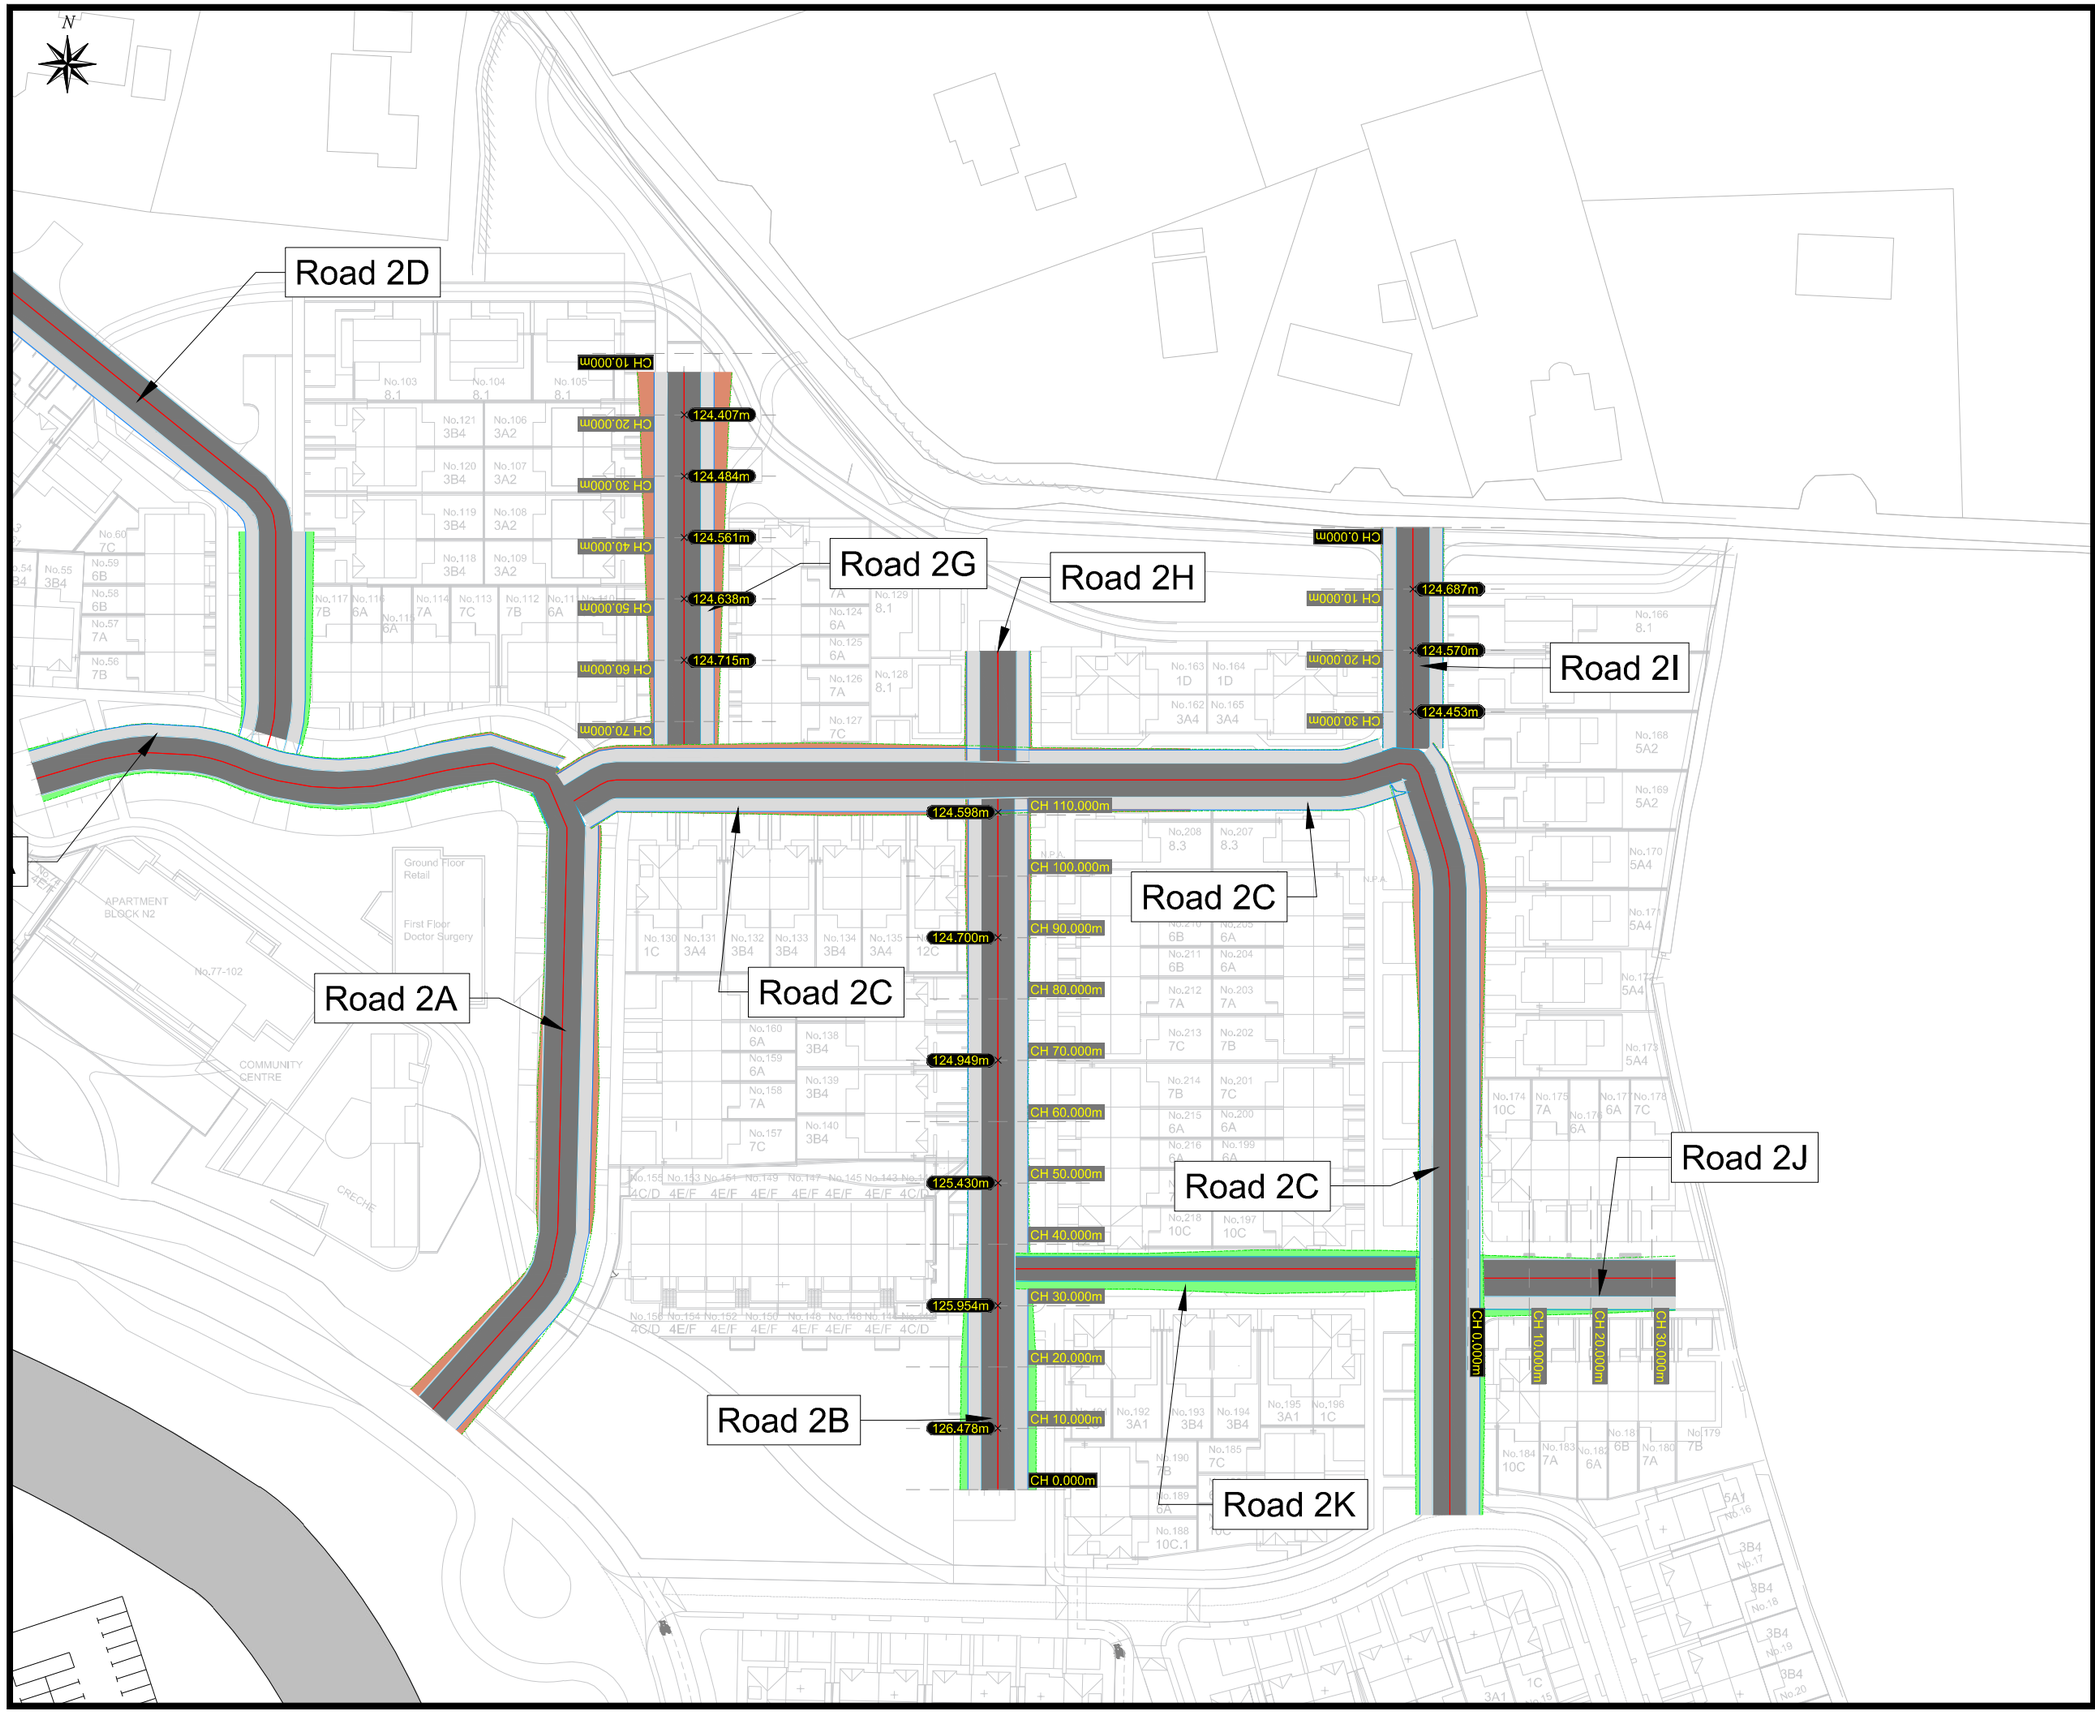

NOTES:

All dimensions in metres.
Do not scale from drawing.
For any discrepancies found please consult with design office.
This drawing should be read in conjunction with all contract drawings, documents and specifications.

Earthworks (CUT)

Earthworks (FILL)

XX.XXX Proposed Road Level

Key Plan

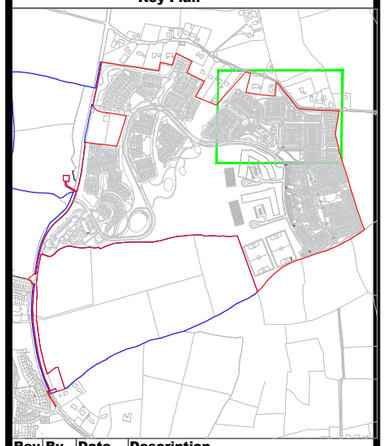

Rev	By	Date	Description

Drawing Status: PLANNING
NOT CERTIFIED FOR CONSTRUCTION

Project Title: Longview Estates Development

Drawing Title: N2 Road Alignments (Sheet 2 of 3)

Client: Longview Estates Ltd

M.H.L & Associates Ltd.
Consulting Engineers
Carraig Mór House, 10 High Street, Douglas Road, Cork
Tel: 021-4840214
Fax: 021-4840215
E-Mail:info@mhl.ie

Designed:	Drawn:	Checked:
SM	SM	KM

Scale:	Date:
1:500 @ A1 1:1000 @ A3	Nov 2019

Job No:	Drawing No:	Revision:
17066HD	LHD_N2RA_P02	