No part of this document may be re-produced or transmitted in any form or stored in any retrieval system of any nature without the written permission from Homan O'Brien Associates as copyright holder except as agreed for use on the project for which the document was originally issued. © Homan O'Brien Associates Copyright.

Notes:

1. This Drawing should be read in conjunction with External Site Lighting Report.

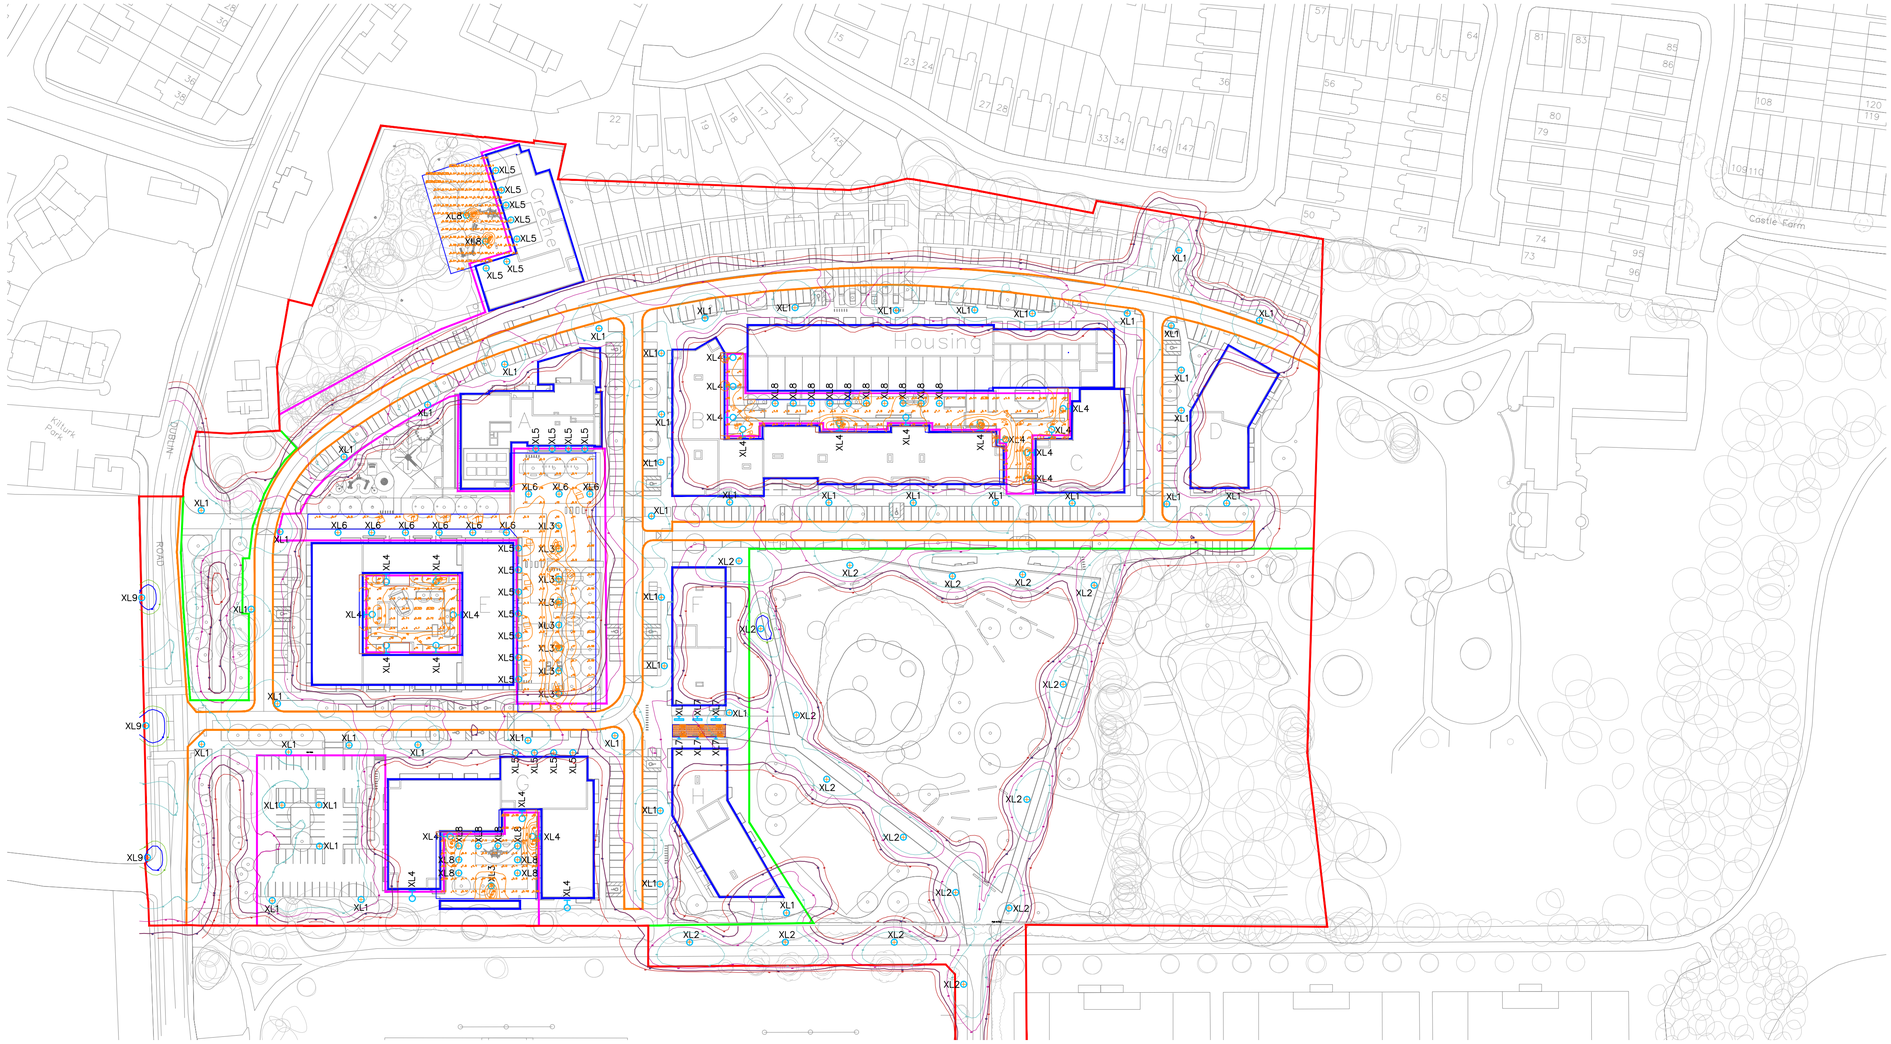

Symbols Reference:

XL1	Public Roadway Lighting c/w 20W LED Light, source fixed to a 6m galvanised steel, hex-cross section column, Lower/Raise Type to Dun Laoghaire-Rathdown Co. Co., Public Lighting Standard (Thorn Isaro Pro).
XL2	Public Lighting Lantern c/w 14W LED Light, source fixed to a 6m galvanised steel, hex-cross section column, Lower/Raise Type to Dun Laoghaire-Rathdown Co. Co., Public Lighting Standard (Thorn Isaro Pro).
XL3	3.6m Wand Type External Light Fitting.
XL4	Wall Mounted Light Fitting.
XL5	Recessed Downlight.
XL6	4.2m Post Top Lantern with Louvre.
XL7	Recessed Low Level Indirect Wall Mounted Light Fitting.
XL8	900mm High Bollard.
XL9	Public Roadway Lighting c/w 89W LED Light, source fixed to a 6m galvanised steel, hex-cross section column, Lower/Raise Type to Dun Laoghaire-Rathdown Co. Co., Public Lighting Standard (Thorn Isaro Pro).
	Site Boundary.
	Dún Laoghaire-Rathdown County Council - Taken in Charge - Parks.
	Dún Laoghaire-Rathdown County Council - Taken in Charge - Roadway.
	Outline of Apartment Block.
	Private Development Areas.

Thorn Isaro Pro

ISSUED FOR PLANNING

0 20 40 60 80 100
METRES

Revision	Issue: P-Preliminary T-Tender CN-Construction A-Approval I-Information	Date	Checked
	Issued for Planning.	24-01-2020	PL1 S.S.

HOMAN O'BRIEN
Engineering Excellence.
Consulting Engineers
89 Booterstown Avenue, Blackrock, Co. Dublin.
Telephone: 2056300, Fax: 2056301
E-mail: info@homanobrien.ie
Web: www.homanobrien.ie

Shanganagh Castle Residential Dev.

dlr Comhairle Contae County Council

Electrical Services Installation

Site Plan
Lighting Isolines Layout

ABK Architects,
34 Lower Leeson Street,
Dublin 2.

Drawing Number	Date	Scale	Drawn	Checked	Issue
1841-P-E1002	20-08-2019	Refer to Scalebar	R.B.	B.H.	PL1