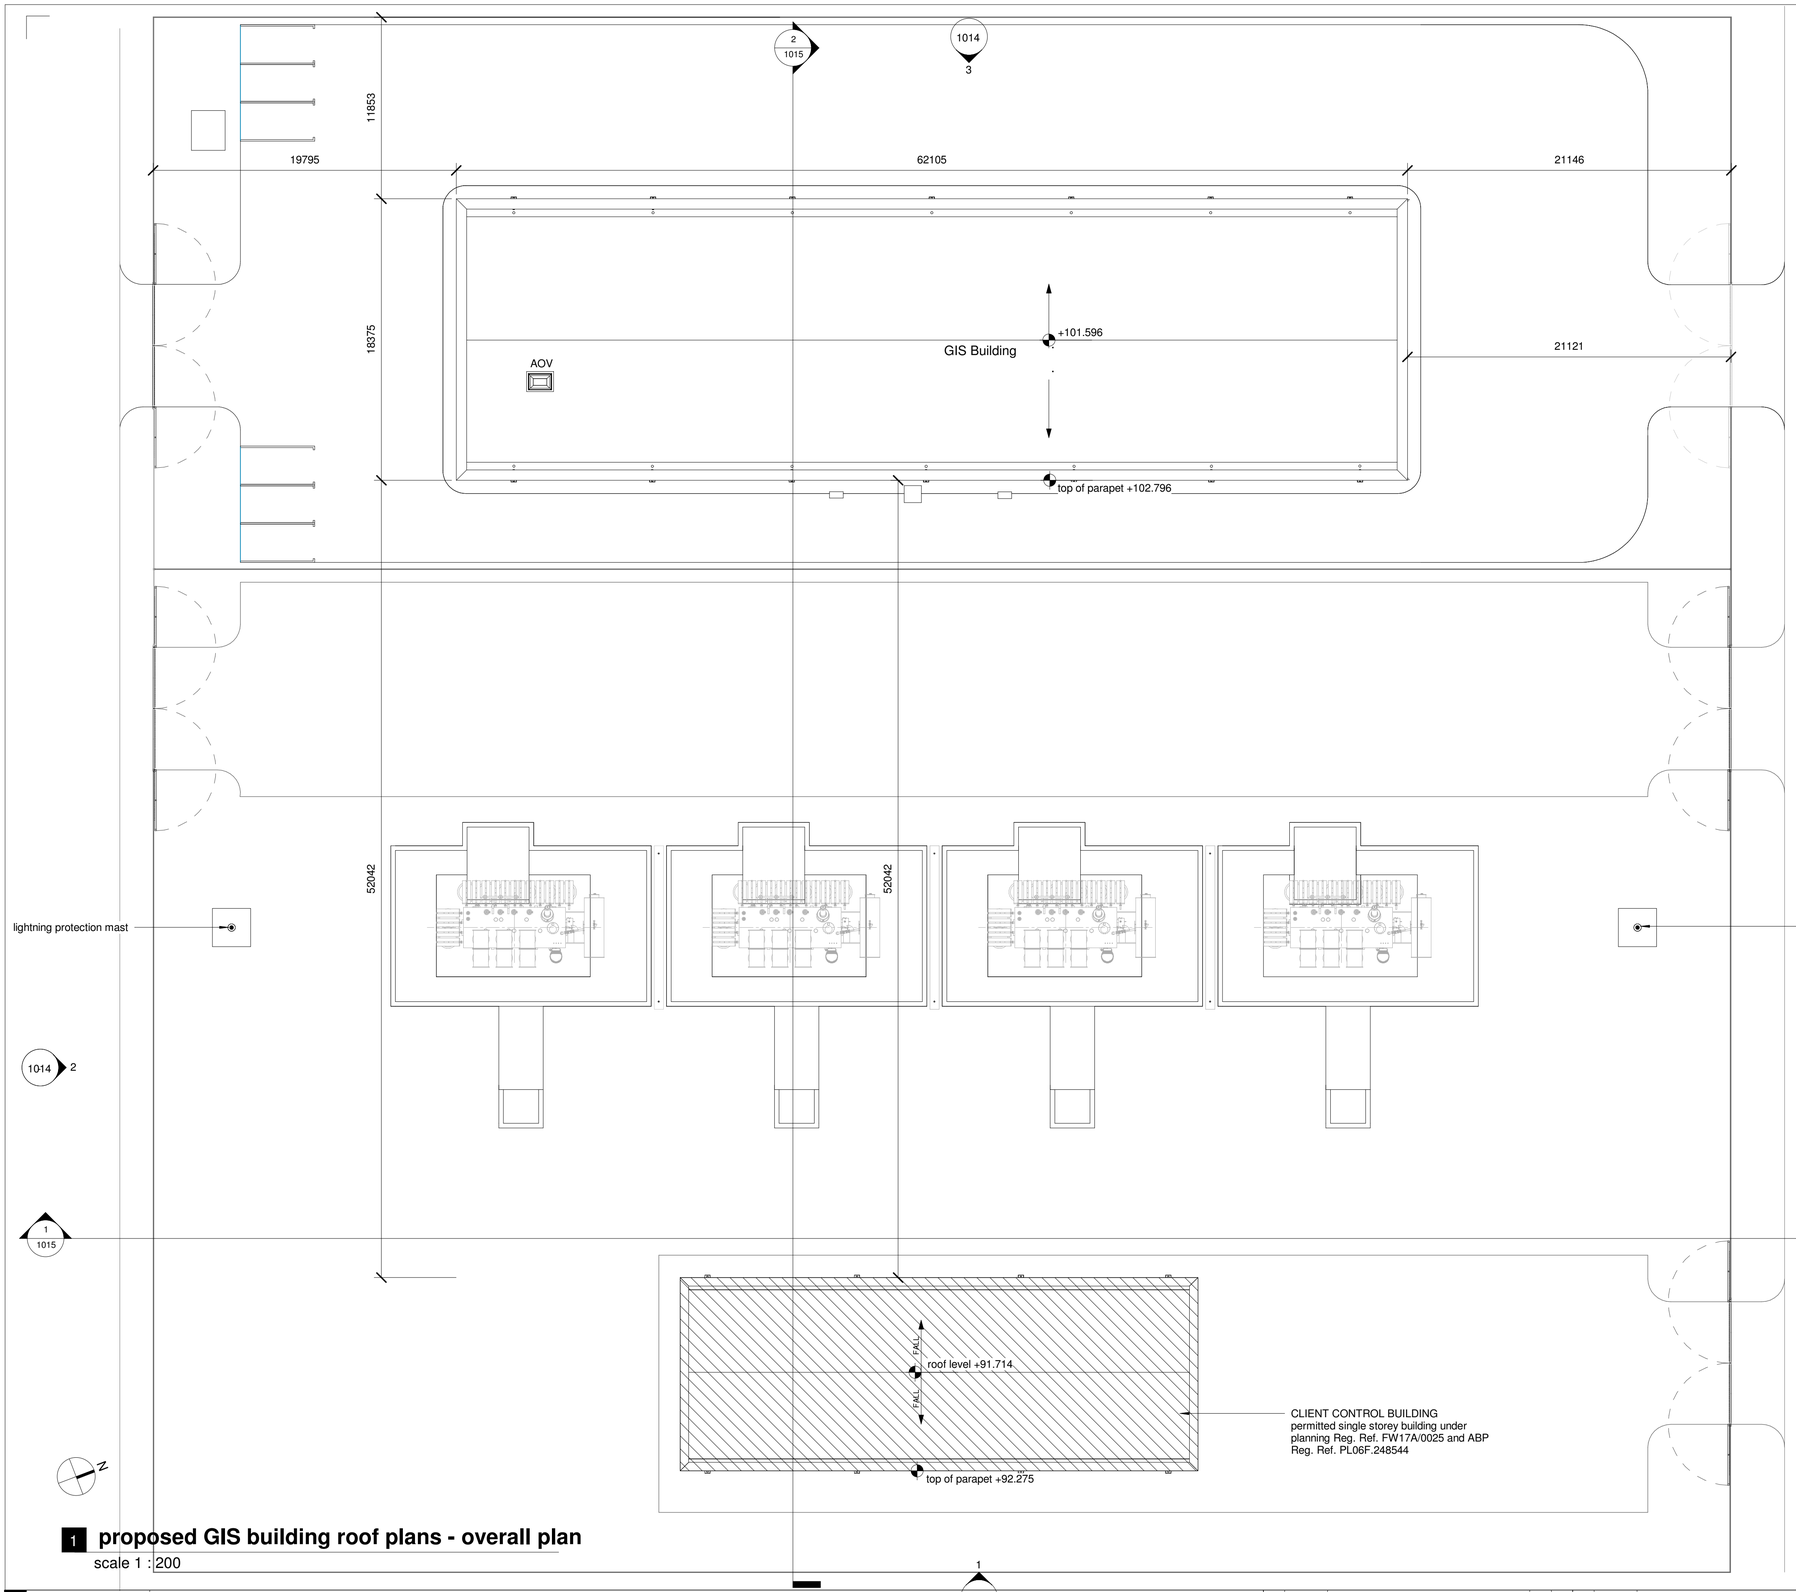

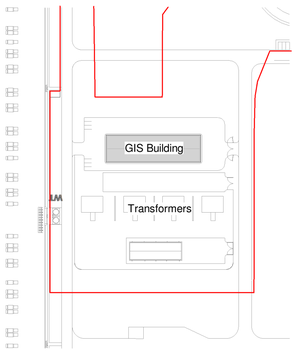

KEYPLAN
N.T.S.

1 proposed GIS building roof plans - overall plan

scale 1 : 200

NOTES:

Check all dimensions on site. Do not rely on scaled dimensions. This drawing must be read in conjunction with all relevant contract documents.

This drawing is the property of Michael Collins Associates Ltd. (trading as MCA Architects). The drawing shall not be copied, reproduced or otherwise used without the consent of Michael Collins Associates Ltd.

LEGEND:

PERMITTED DEVELOPMENT UNDER PLANNING APPLICATION Reg. Ref.: FW17A/0025

Rev	Date	Description	Drn	Chkd
P08	01.20	For Submission	ML	GO

Architecture + Interior Design + Masterplanning + Project Management

MCA ARCHITECTS

4 Hanover Wharf, Asgard Road, Dublin 2, Ireland.

+353 1 6760916
info@mca.ie
www.mca.ie

Client:	
Project:	CRUISERATH 220kV SUB STATION & TRANSMISSION LINE
Drawing:	PROPOSED GIS ROOF PLAN - ELECTRICAL COMPOUND
Stage:	PLANNING
Status:	FOR SUBMISSION
Drawing Number:	STS-MCA-PL-ZZ-DR-A-1013

Job No: 2018.62
Sheet: A1
Scale: 1:200
Status Code: S5
Revision: P08