NOTES:

1. THIS DRAWING IS FOR PLANNING APPLICATION PURPOSES ONLY.

2. DRAWING NOT TO BE SCALED. FIGURED DIMENSIONS ONLY TO BE USED.

3. ALL LEVELS TO MALIN HEAD METRES ABOVE DATUM

4. SEE DRAWING NUMBER SC-0501-KG-DR05 FOR DETAILS OF BUILDING PLANS, ELEVATIONS AND SECTIONS

REFERENCE OSI MAP NO: 2979, 2980, 3049, 3050
ORDNANCE SURVEY IRELAND LICENCE REF NO: EN 0035620.

LEGEND:

SUBSTITUTE CONSENT APPLICATION BOUNDARY:

BORD NA MONA LANDOWNERSHIP:

EXISTING RAIL LINE:

EXISTING GROUND LEVEL: 74.840

EXISTING TREE:

EXISTING BUILDING:

PRODUCTION FIELD DRAINS:

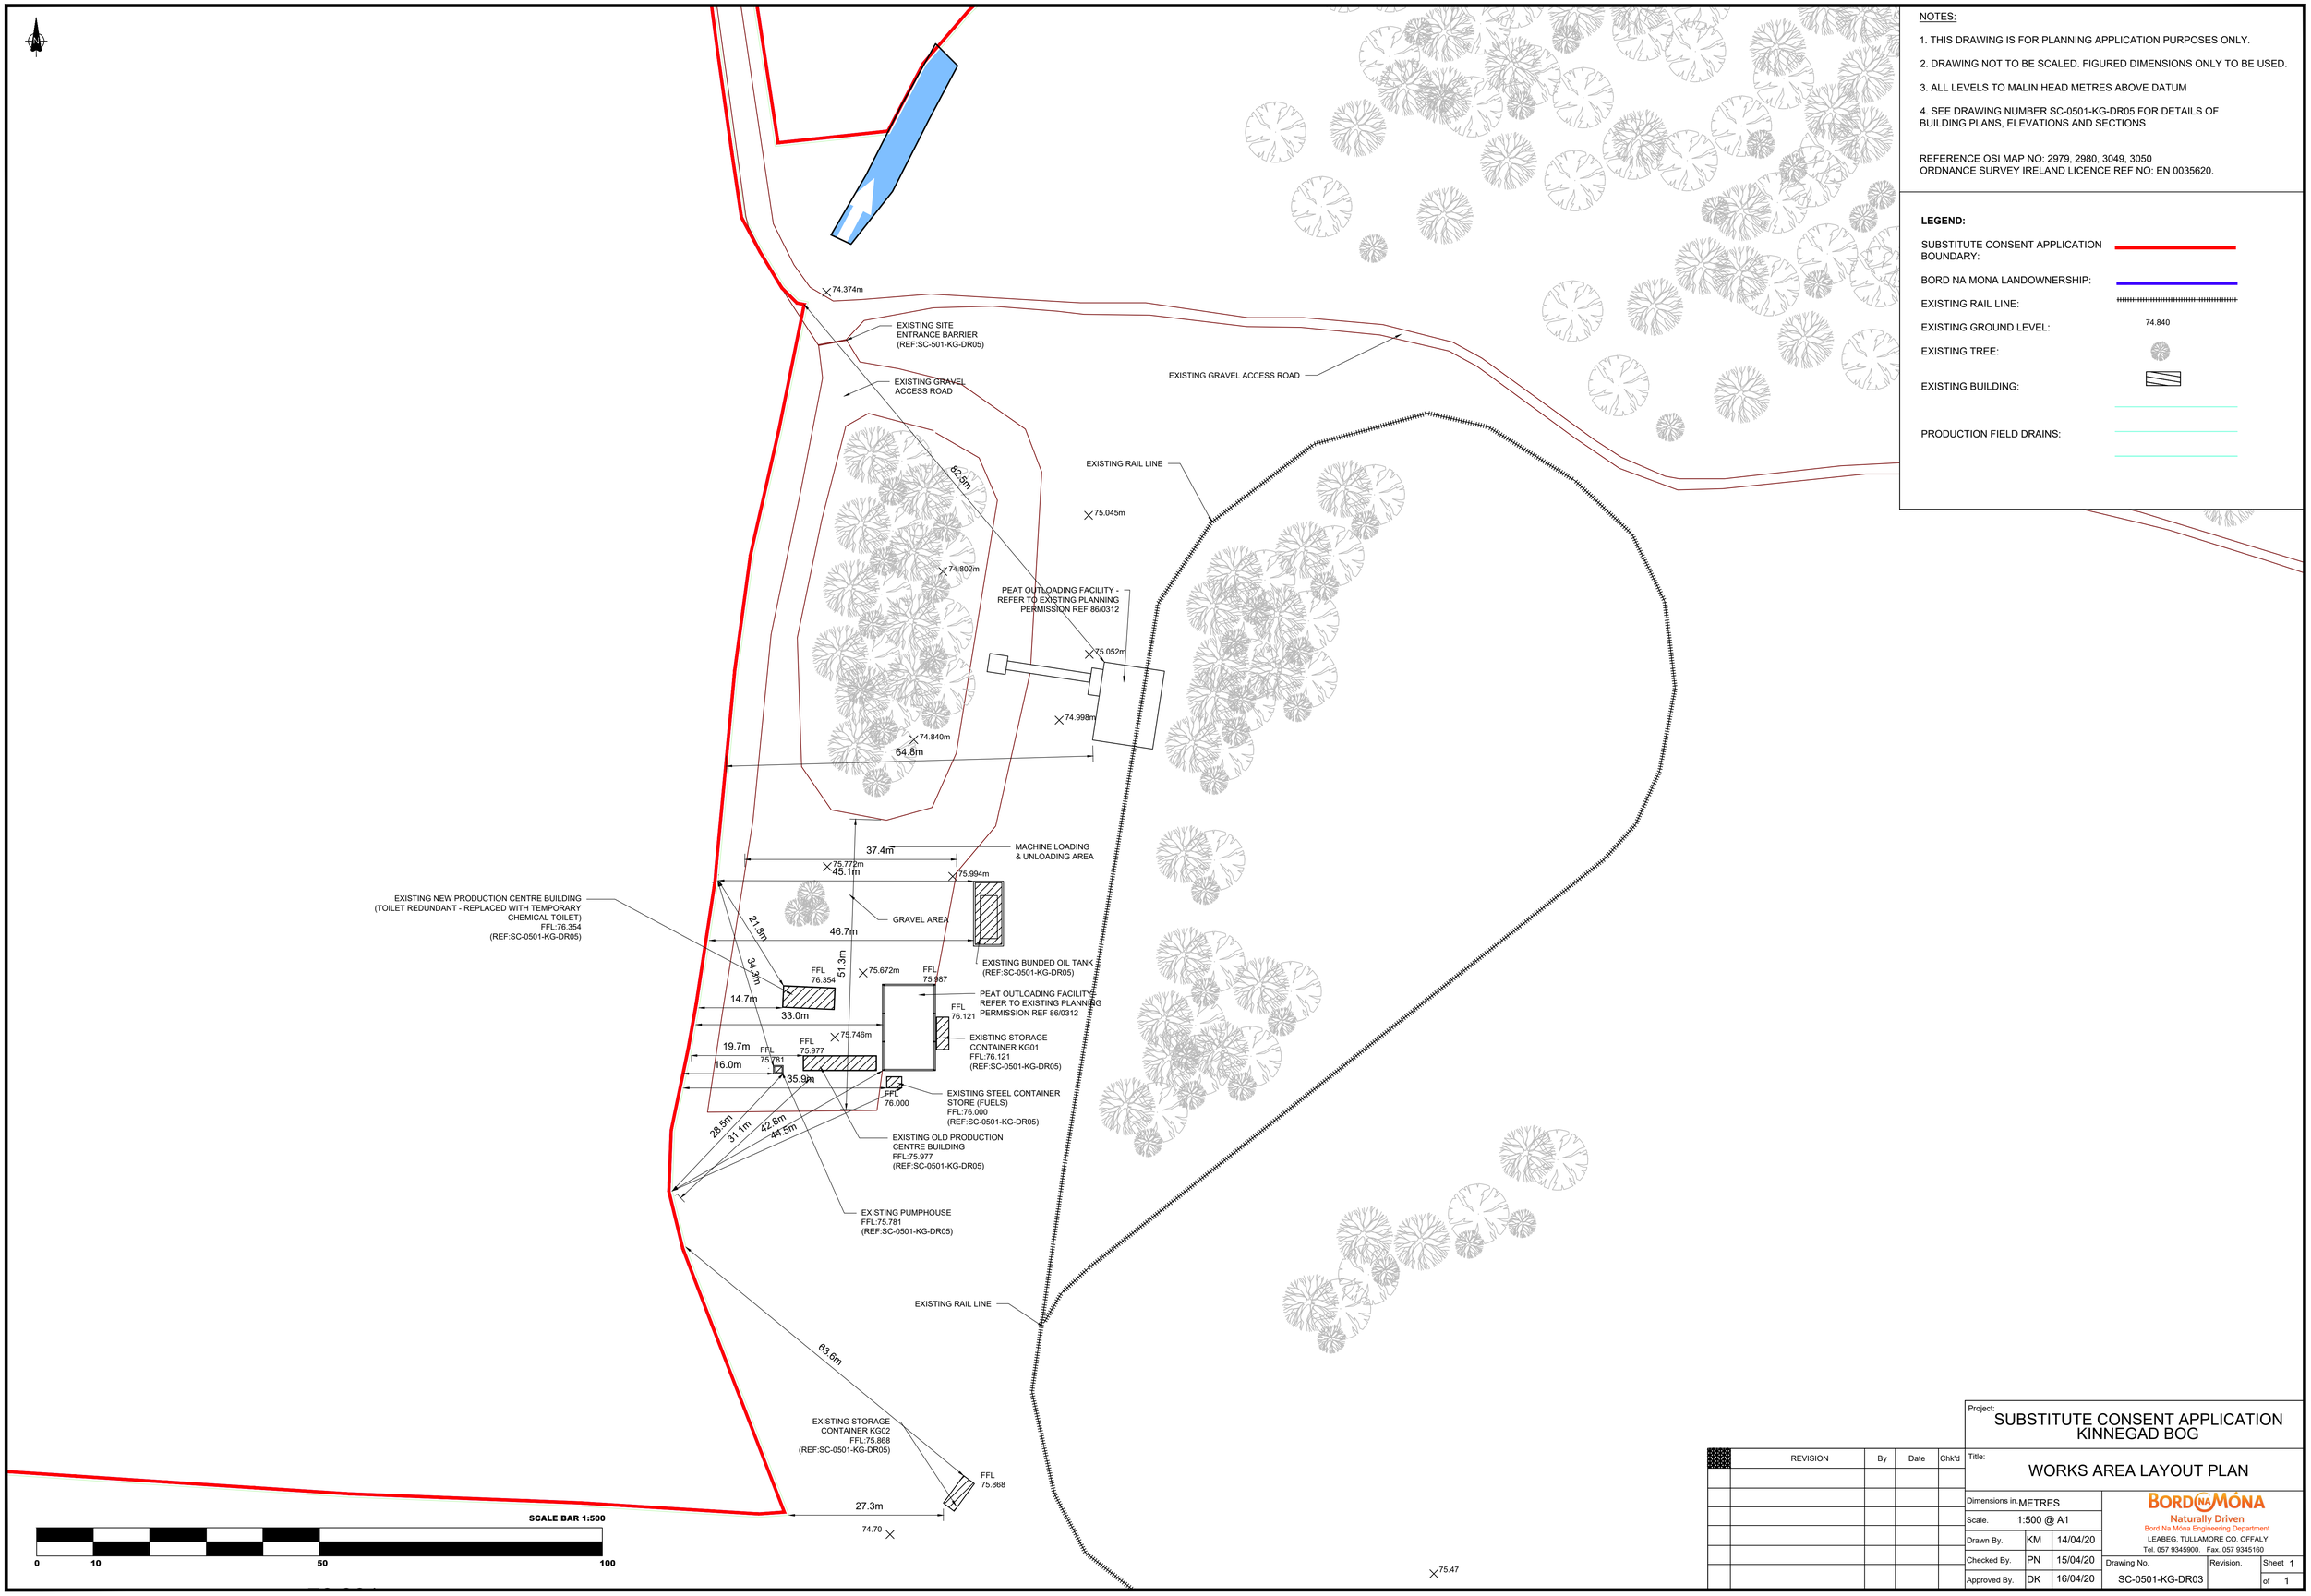

	REVISION	By	Date	Chk'd

Project: SUBSTITUTE CONSENT APPLICATION KINNEGAD BOG

Title: WORKS AREA LAYOUT PLAN

Dimensions in	METRES	
Scale.	1:500 @ A1	
Drawn By.	KM	14/04/20
Checked By.	PN	15/04/20
Approved By.	DK	16/04/20

BORD NA MÓNA
Naturally Driven
Bord Na Móna Engineering Department
LEABEG, TULLAMORE CO. OFFALY
Tel. 057 9345900. Fax. 057 9345160

Drawing No. SC-0501-KG-DR03 | Revision. | Sheet 1 of 1