NOTES:
1. THIS DRAWING IS FOR PLANNING APPLICATION PURPOSES ONLY.

2. DRAWING NOT TO BE SCALED. FIGURED DIMENSIONS ONLY TO BE USED.

3. ALL LEVELS TO MALIN HEAD METRES ABOVE DATUM

REFERENCE OSI MAP NO: 3313-3318, 3376-3381, 3439-3444, 3500-3505, 3550-3555
ORDNANCE SURVEY IRELAND LICENCE REF NO: EN 0035620.

LEGEND:

SUBSTITUTE CONSENT APPLICATION BOUNDARY:

BORD NA MONA LANDOWNERSHIP:

PRODUCTION FIELD DRAINS

EXISTING DRAIN

EXISTING SURFACE WATER PIPE

EXISTING SILT POND

MILLED PEAT PRODUCTION FIELDS (2012 ONWARDS):

MILLED PEAT PRODUCTION FIELDS PROPOSED EXTENTS (2020 ONWARDS):

TREES

PUMP SUMP

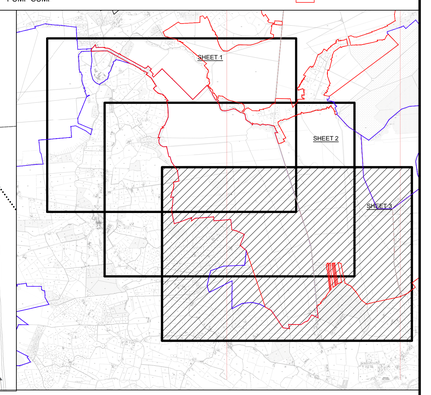

PUMP SUMP P37-11

SILT POND 1_95

SILT POND 2-96

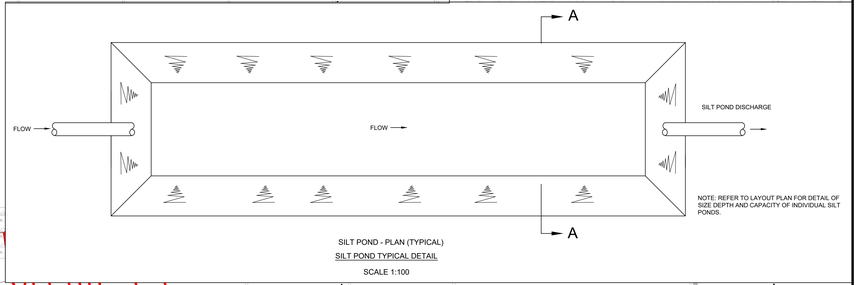

NOTE: REFER TO LAYOUT PLAN FOR DETAIL OF SIZE DEPTH AND CAPACITY OF INDIVIDUAL SILT PONDS.

SILT POND - PLAN (TYPICAL)
SILT POND TYPICAL DETAIL
SCALE 1:100

DRAINAGE LAYOUT PLAN
SCALE 1:5000

SCALE BAR 1:5000
0 100 500 1000

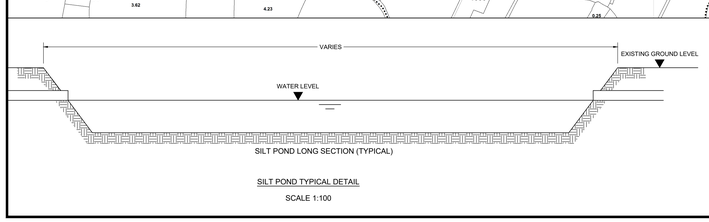

SILT POND LONG SECTION (TYPICAL)

SILT POND TYPICAL DETAIL
SCALE 1:100

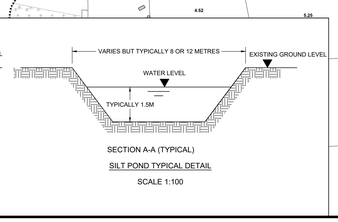

SECTION A-A (TYPICAL)

SILT POND TYPICAL DETAIL
SCALE 1:100

Project:
SUBSTITUTE CONSENT APPLICATION
BALLYDERMOT BOG (CODD SOUTH, BALLYDERMOT NORTH & BALLYDERMOT SOUTH)

Title:
DRAINAGE LAYOUT PLAN

REVISION	By	Date	Chk'd

Dimensions in	METRES		
Scale.	1:5,000 @ A0		
Drawn By.	SD	28/04/20	
Checked By.	PN	29/04/20	
Approved By.	DK	29/04/20	

BORD NA MONA
Naturally Driven
Bord Na Mona Engineering Department
LEABEG, TULLAMORE CO. OFFALY
Tel. 057 9345900. Fax. 057 9345160

Drawing No. SC-0503-BT-DR10
Revision.
Sheet 3 of 3