NOTES:

1. THIS DRAWING IS FOR PLANNING APPLICATION PURPOSES ONLY.
2. DRAWING NOT TO BE SCALED. FIGURED DIMENSIONS ONLY TO BE USED.
3. ALL LEVELS TO MALIN HEAD METRES ABOVE DATUM

REFERENCE OSI MAP NO: 2364, 2425, 2426, 2494
ORDNANCE SURVEY IRELAND LICENCE REF NO: EN 0035620

LEGEND:

- SUBSTITUTE CONSENT APPLICATION BOUNDARY:
- BORD NA MONA LANDOWNERSHIP:
- PRODUCTION FIELD DRAINS
- EXISTING DRAIN
- EXISTING SURFACE WATER PIPE
- EXISTING SILT POND
- MILLED PEAT PRODUCTION FIELDS (2012 ONWARDS):
- MILLED PEAT PRODUCTION FIELDS PROPOSED EXTENTS (2020 ONWARDS):
- TREES
- PUMP SUMP

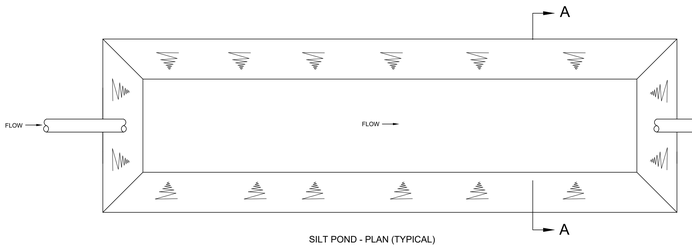

SILT POND - PLAN (TYPICAL)

NOTE: REFER TO LAYOUT PLAN FOR DETAIL OF SIZE DEPTH AND CAPACITY OF INDIVIDUAL SILT PONDS.

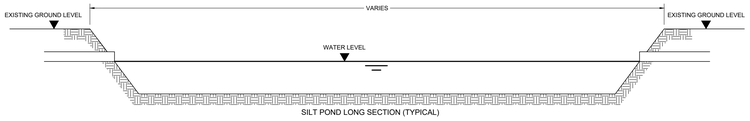

SILT POND LONG SECTION (TYPICAL)

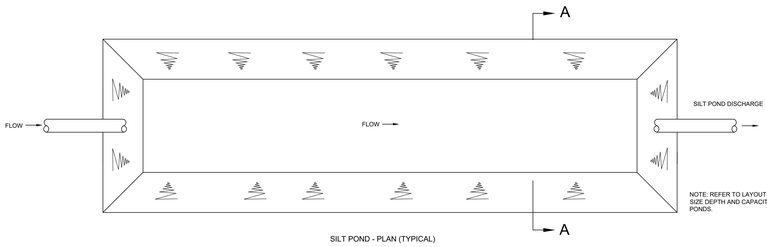

SILT POND - PLAN (TYPICAL)

NOTE: REFER TO LAYOUT PLAN FOR DETAIL OF SIZE DEPTH AND CAPACITY OF INDIVIDUAL SILT PONDS.

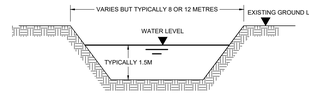

SECTION A-A (TYPICAL)

SILT POND TYPICAL DETAIL

SCALE 1:100

DRAINAGE LAYOUT PLAN
SCALE 1:5000

SCALE BAR 1:5000
0 100 500 1000

	REVISION	By.	Date	Chk'd

Project: SUBSTITUTE CONSENT APPLICATION COOLNAGUN BOG

Title: DRAINAGE LAYOUT PLAN

Dimensions in	METRES		
Scale.	AS SHOWN @ A0		
Drawn By.	KM	24/04/20	
Checked By.	PN	24/04/20	Drawing No. SC-0504-CG-DR04
Approved By.	DK	25/04/20	

BORD NA MÓNA
Naturally Driven
Bord Na Móna Engineering Department
LEABEG, TULLAMORE CO. OFFALY
Tel. 057 9345900. Fax. 057 9345180

Revision. Sheet 1 of 1