NOTES:

1. THIS DRAWING IS FOR PLANNING APPLICATION PURPOSES ONLY.

2. DRAWING NOT TO BE SCALED. FIGURED DIMENSIONS ONLY TO BE USED.

3. ALL LEVELS TO MALIN HEAD METRES ABOVE DATUM

REFERENCE OSI MAP NO: 3236, 3237, 3238, 3239, 3240, 3241, 3301, 3302, 3303, 3304, 3305, 3306, 3364, 3365, 3366, 367, 3368, 3369, 3427, 3428, 3429, 3430, 3431, 3432, 3490, 3491, 3492, 3493, 3494, 3495
ORDNANCE SURVEY IRELAND LICENCE REF NO: EN 0035620.

LEGEND:

SUBSTITUTE CONSENT APPLICATION BOUNDARY:

BORD NA MONA LANDOWNERSHIP:

EXISTING GROUND LEVEL: 61.44

PRODUCTION FIELD DRAINS

EXISTING SILT POND

MILLED PEAT PRODUCTION FIELDS (2012 ONWARDS):

MILLED PEAT PRODUCTION FIELDS PROPOSED EXTENT (2020 ONWARDS):

TREES

EXISTING RAIL LINE

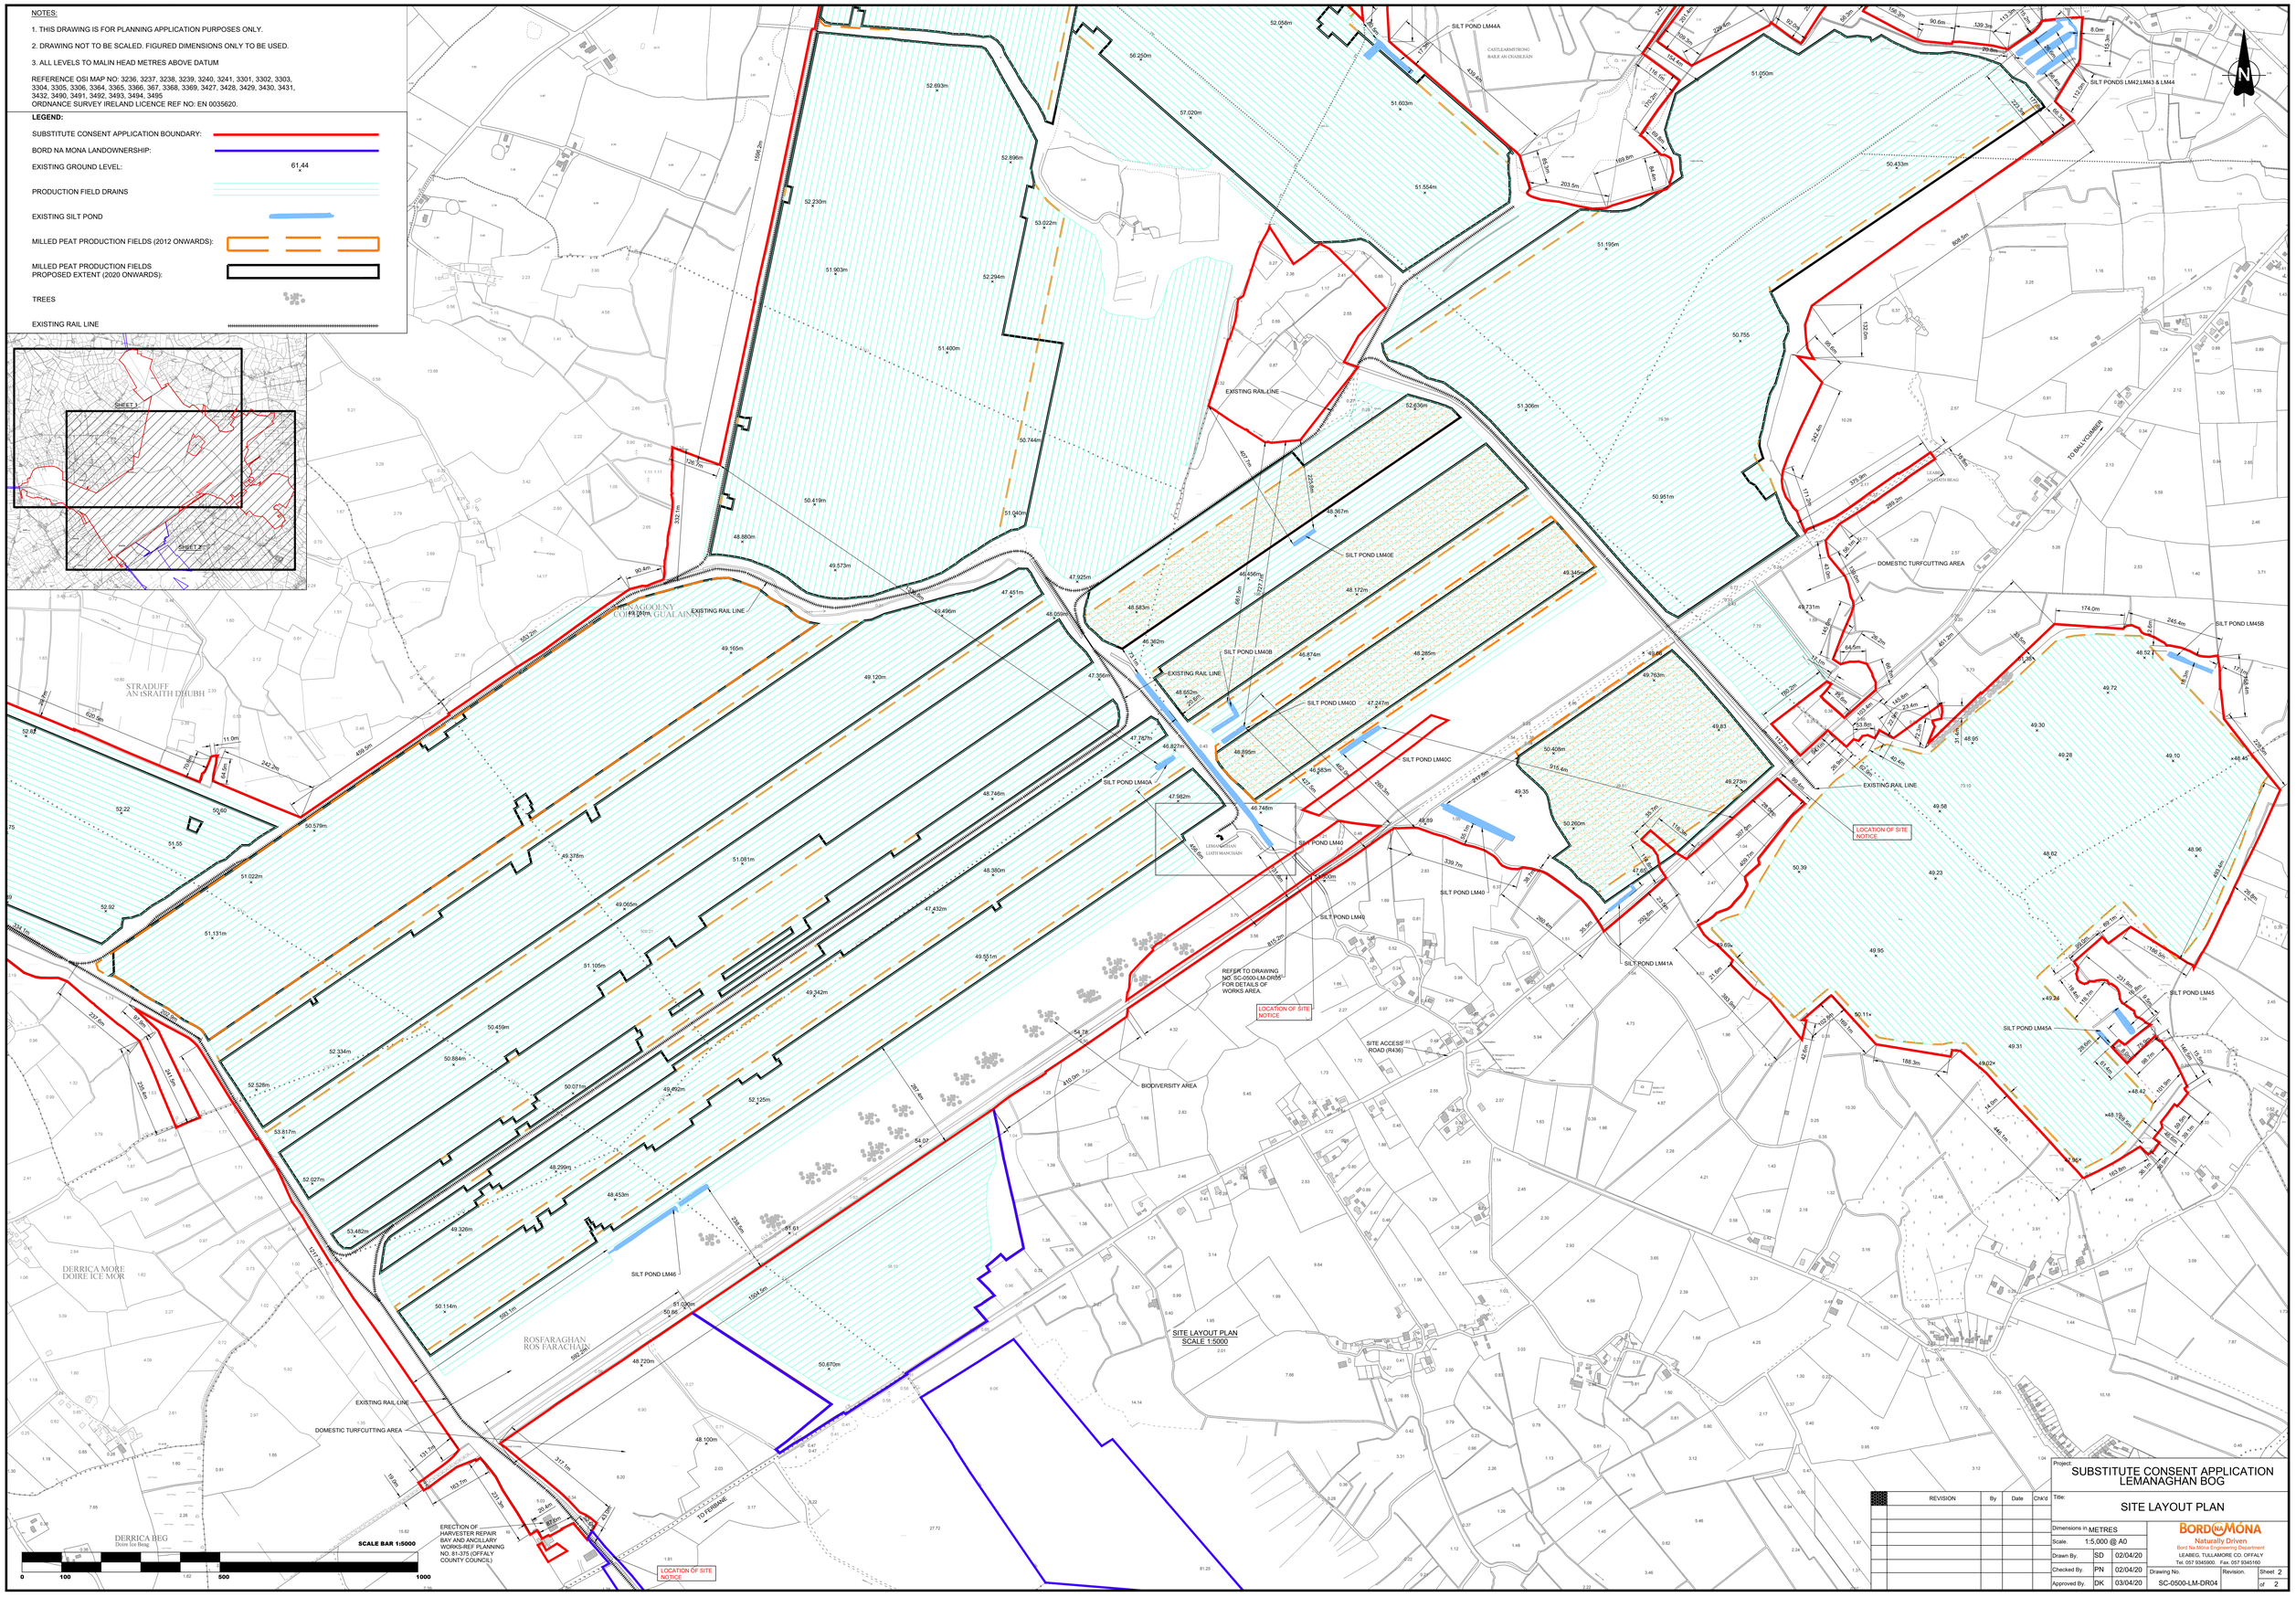

	REVISION	By	Date	Chk'd

Project: SUBSTITUTE CONSENT APPLICATION LEMANAGHAN BOG

Title: SITE LAYOUT PLAN

Dimensions in METRES			
Scale.	1:5,000 @ A0		
Drawn By.	SD	02/04/20	
Checked By.	PN	02/04/20	
Approved By.	DK	03/04/20	

BORD NA MÓNA
Naturally Driven
Bord Na Móna Engineering Department
LEABEG, TULLAMORE CO. OFFALY
Tel. 057 9346900. Fax. 057 9346160

Drawing No. SC-0500-LM-DR04

Revision.

Sheet 2 of 2