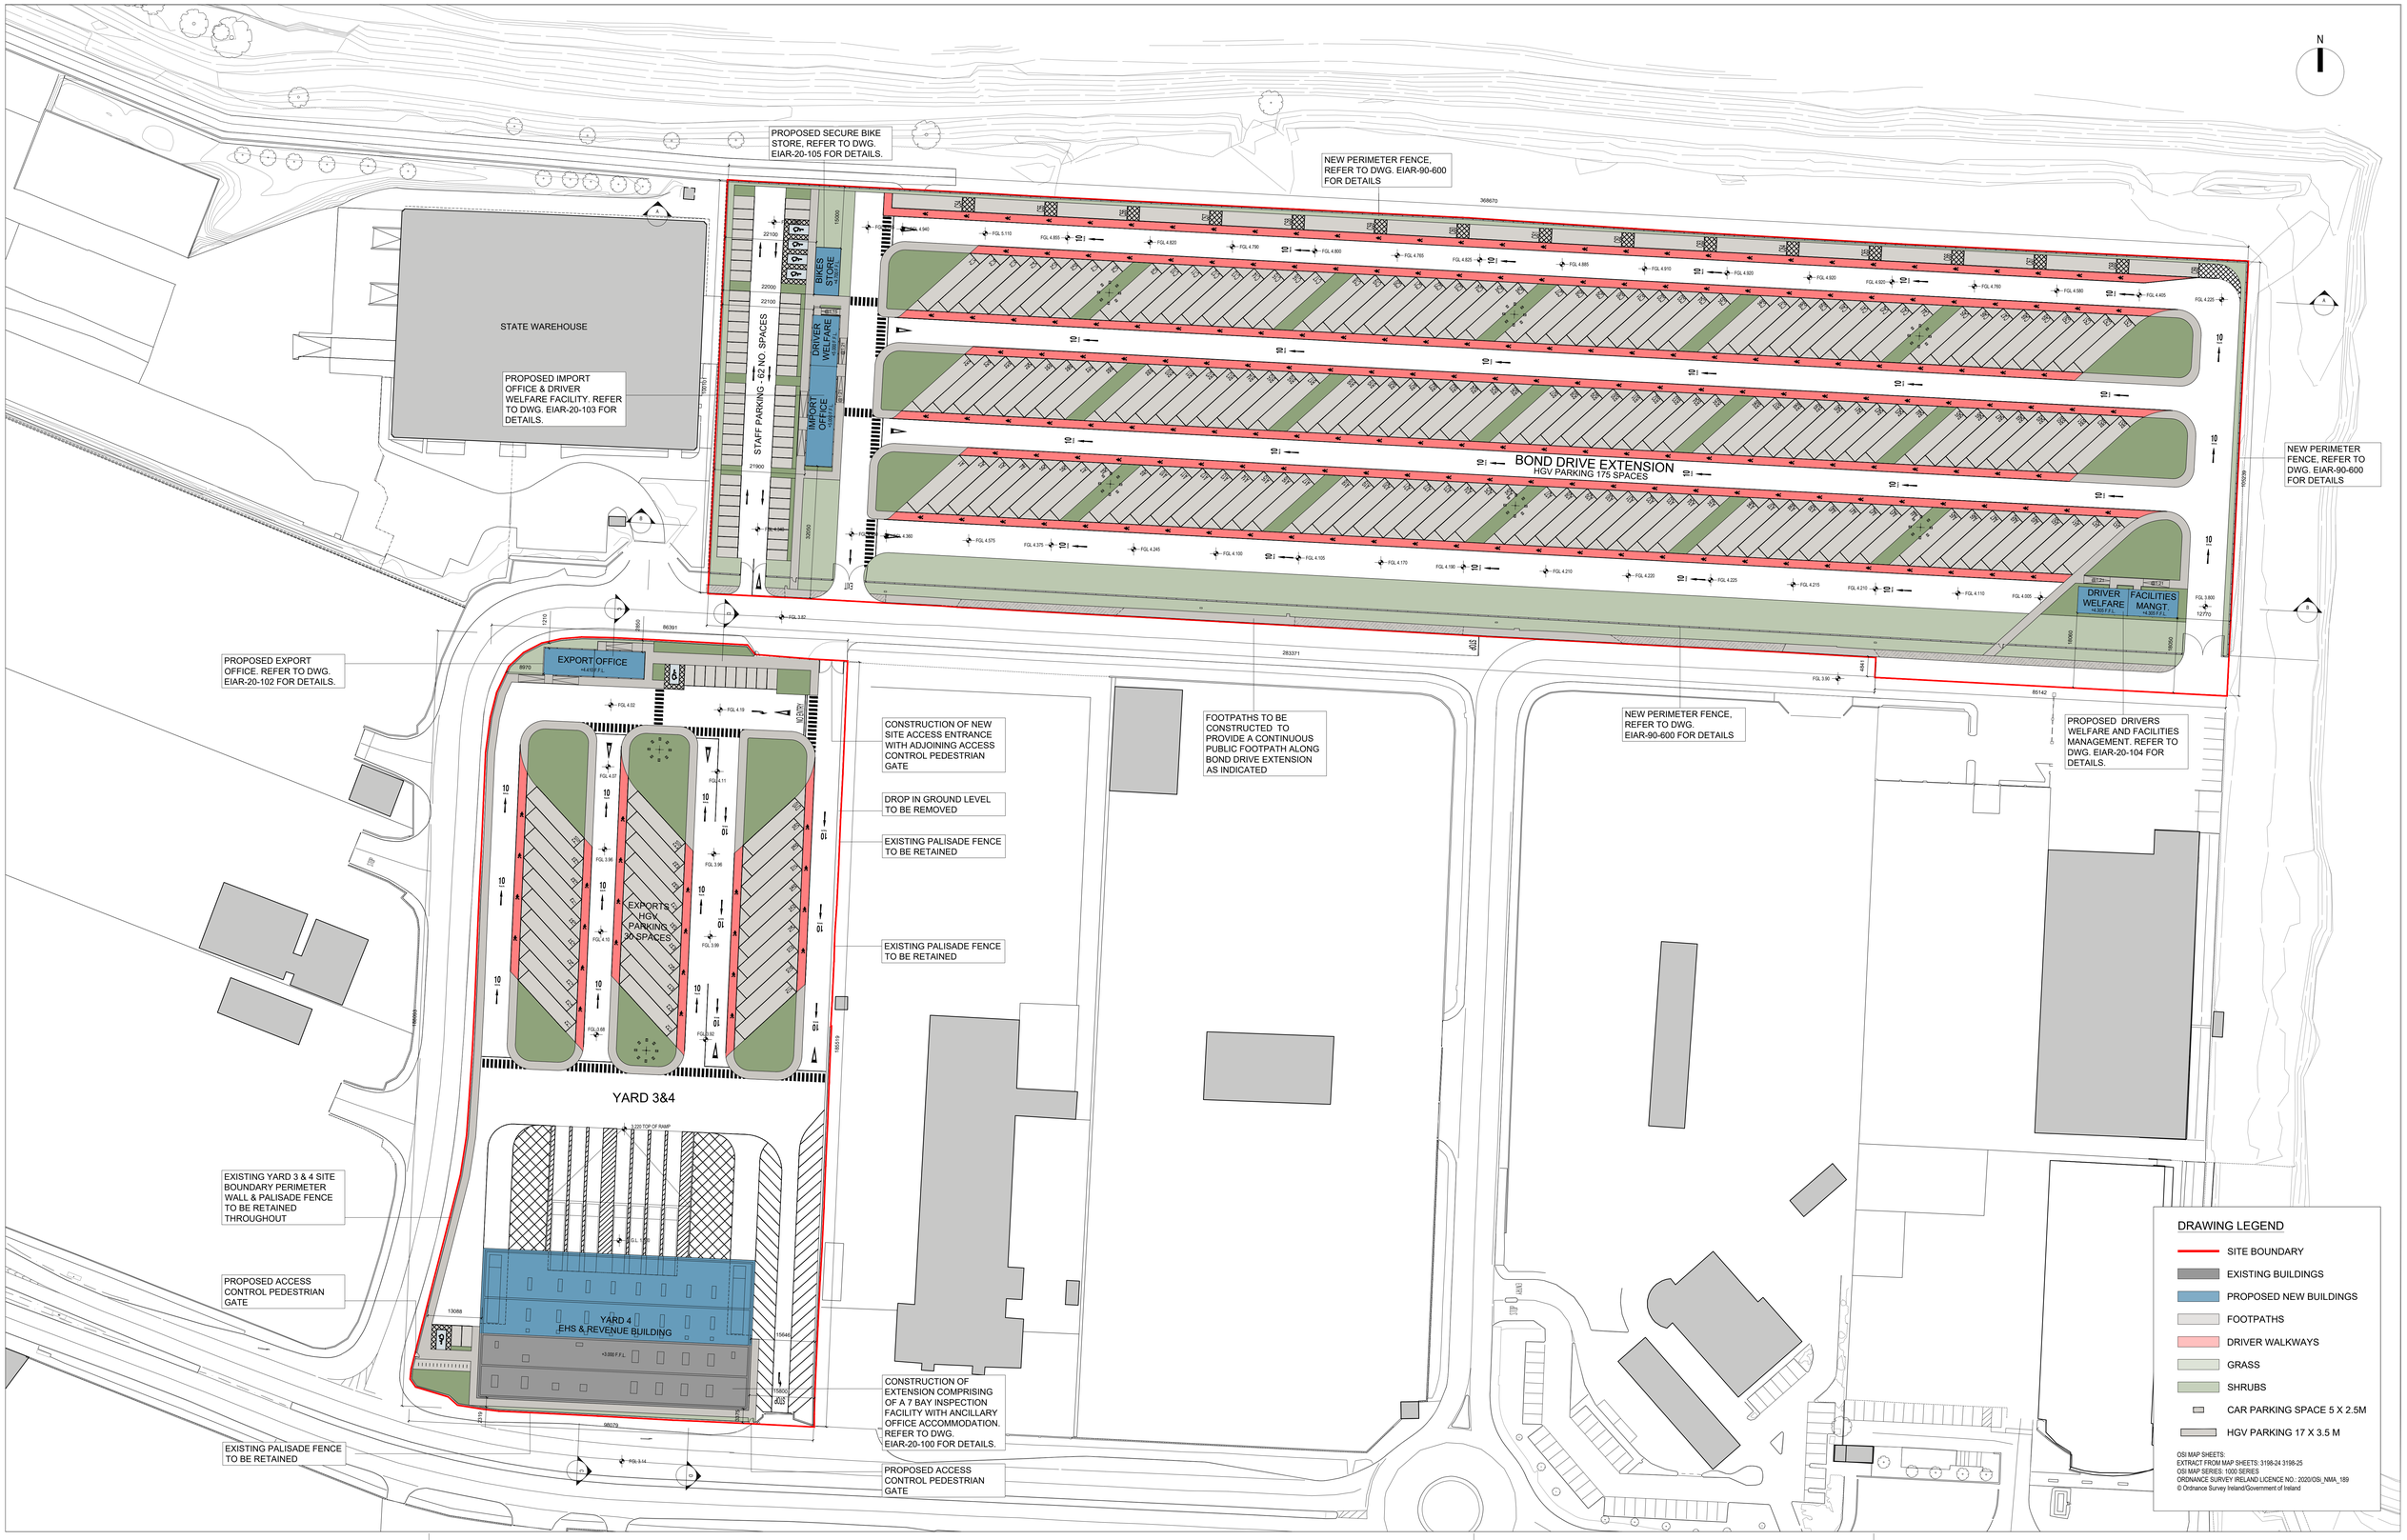

Architectural Services	State / Principal Architect	Design Team	Drawing Revisions	Drawing Title	Project Title
OPW Dublin, 52, St. Stephen's Gn, D2. Telephone: (01) 647 6000 LoCall: 1890 213414 Website: www.opw.ie	Ciarán O'Connor, FRIAI, State / Principal Architect Director of Architectural Services Charles Moore , MRIAI Head of Brexit Unit	Cliodhna Rice - MRIAI Senior Architect Conor O'Donnell - MRIAI Sarah Heery - MRIAI Donal McIntyre - Graduate Architect	REF DESCRIPTION DATE: REV: A REV: B REV: C REV: D REV: E	PROPOSED SITE PLAN Bond Drive Extension & Yard 3&4	Brexit Infrastructure at Dublin Port Dublin Port, Dublin 3

SITE KEY
B.D.E.
YARD 3 & 4

DRAWN	CHECKED	SCALE	DATE	PROJECT NO.	STATUS	NUMBER	REV.
COD	CR	1:500 @A0	May 2020	A.20.001	EIAR	20-001	