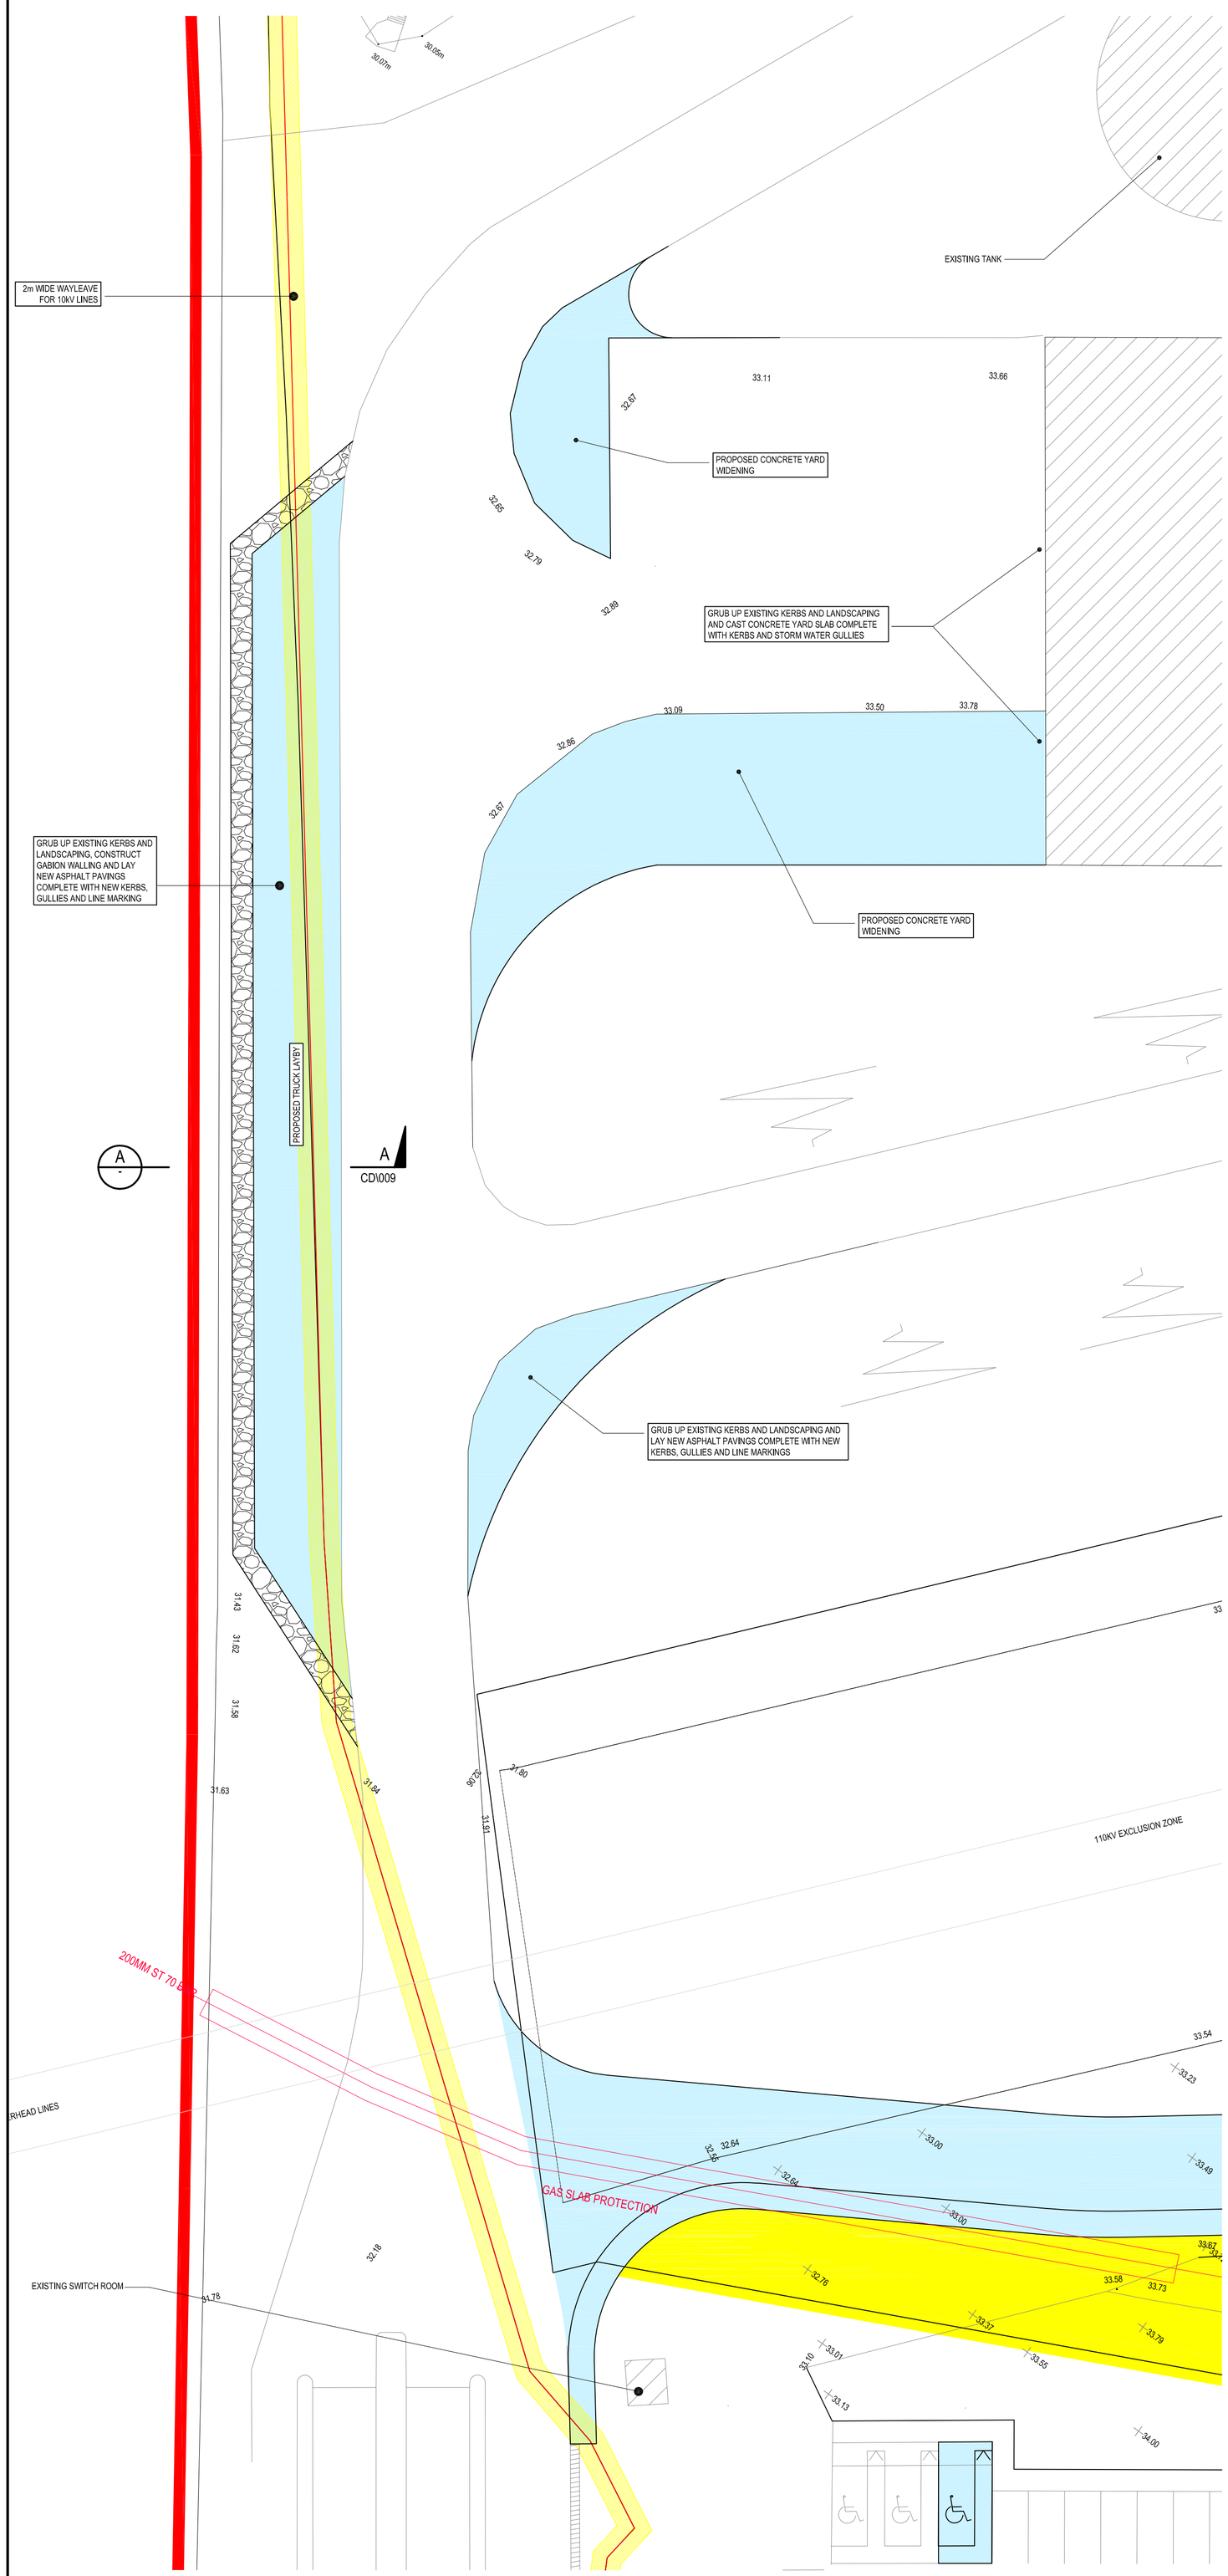

PROPOSED PART SITE PLAN 4 SCALE 1:250

NOTES

1. FOR STANDARD NOTES REFER TO DRAWING No. 29043/CD/000.
2. THIS DRAWING IS TO BE READ IN CONJUNCTION WITH ALL RELEVANT ARCHITECTURAL, SERVICES & M.E.A. DRAWINGS.
3. ALL DIMENSIONS ARE IN MILLIMETRES UNLESS OTHERWISE NOTED. LEVELS ARE STRUCTURAL LEVELS IN METRES TO ORDNANCE DATUM. THIS DRAWING MUST NOT BE SCALED.

DENOTES EXTENT OF CURRENT PLANNING APPLICATION

DENOTES NEW BERM AND LANDSCAPING

DENOTES EXISTING WAYLEAVE

SITE BOUNDARY

DRAINAGE LEGEND

EXISTING FOUL WATER LINE

PROPOSED FOUL WATER LINE

EXISTING SURFACE WATER LINE

PROPOSED SURFACE WATER LINE

WM — PROPOSED DE-MIN WATER SUPPLY LINE TO HGU

PROPOSED DE-MIN WATER REJECT LINE FROM HGU

GAS — PROPOSED NEW GAS LINE FROM HGU

O.H ELEC — PROPOSED 10 KV CABLE TO HGU

180PE 4BAR — EXISTING GAS MAIN

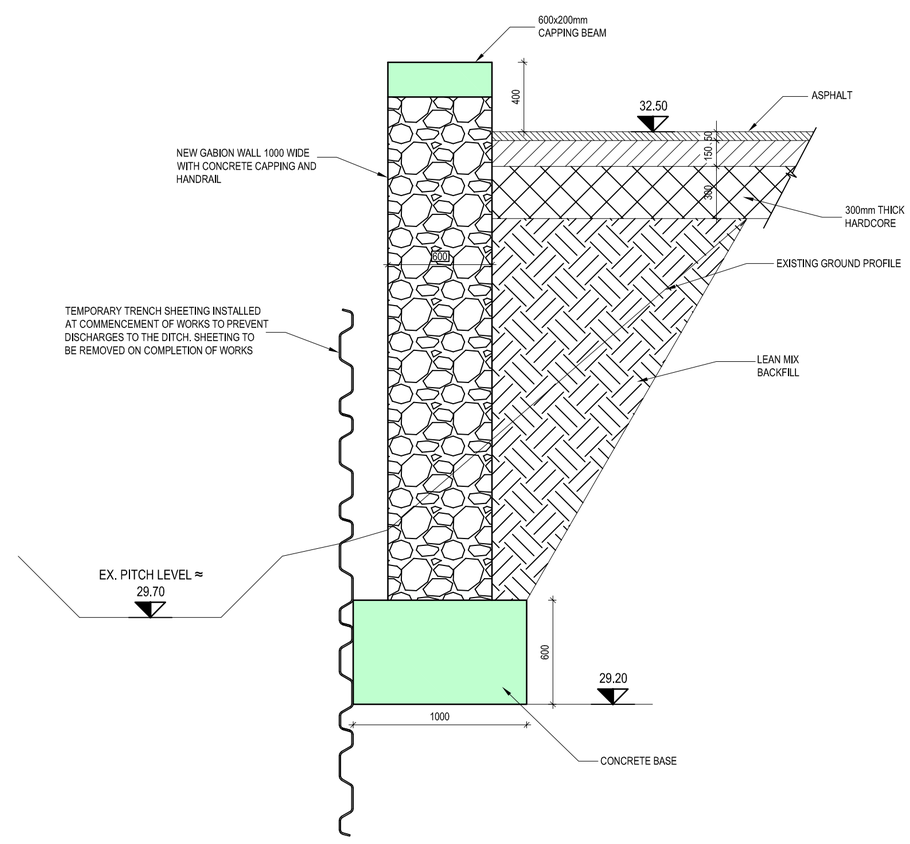

SECTION A SCALE 1:25

PROPOSED GABION WALL DETAILS

REV.	DESCRIPTION.	BY.	APPR.	DATE.
C	ISSUED FOR PLANNING	DS	JMD	18/06/20
B	ISSUED FOR PLANNING	AD	NK	14/05/20
A	ISSUED FOR COMMENT	RL	NK	22/11/19

THIS DOCUMENT IS COPYRIGHT AND THE PROPERTY OF McELROY ASSOCIATES. THIS DOCUMENT IS NOT TO BE REPRODUCED, MODIFIED OR RELAYED IN PART OR IN WHOLE TO ANY OTHER FIRM OR INDIVIDUAL WITHOUT THE PRIOR WRITTEN PERMISSION OF McELROY ASSOCIATES.

MEA McElroy Associates
ENGINEERS TO INDUSTRY
72 Haddington Road, Ballsbridge, D4. Tel: 660 9000 E Mail: info@mea.ieWeb: www.mea.ie

CLIENT. INDAVER

INDAVER IRELAND
4 HADDINGTON TCE
DUN LAOGHAIRE
CO. DUBLIN
TEL: +353 1 2145830
FAX: +353 1 2807865

PROJECT.
SITE SUSTAINABILITY PROJECT

TITLE.
PROPOSED PART SITE PLAN 4

DESIGNED:	CHECKED:	APPR'D:
NK	NK	NK
DRAWN: RL	DATE: OCT' 19	SCALE: AS SHOWN @ A1

DRG.No. 29043/CD/009 REV. C