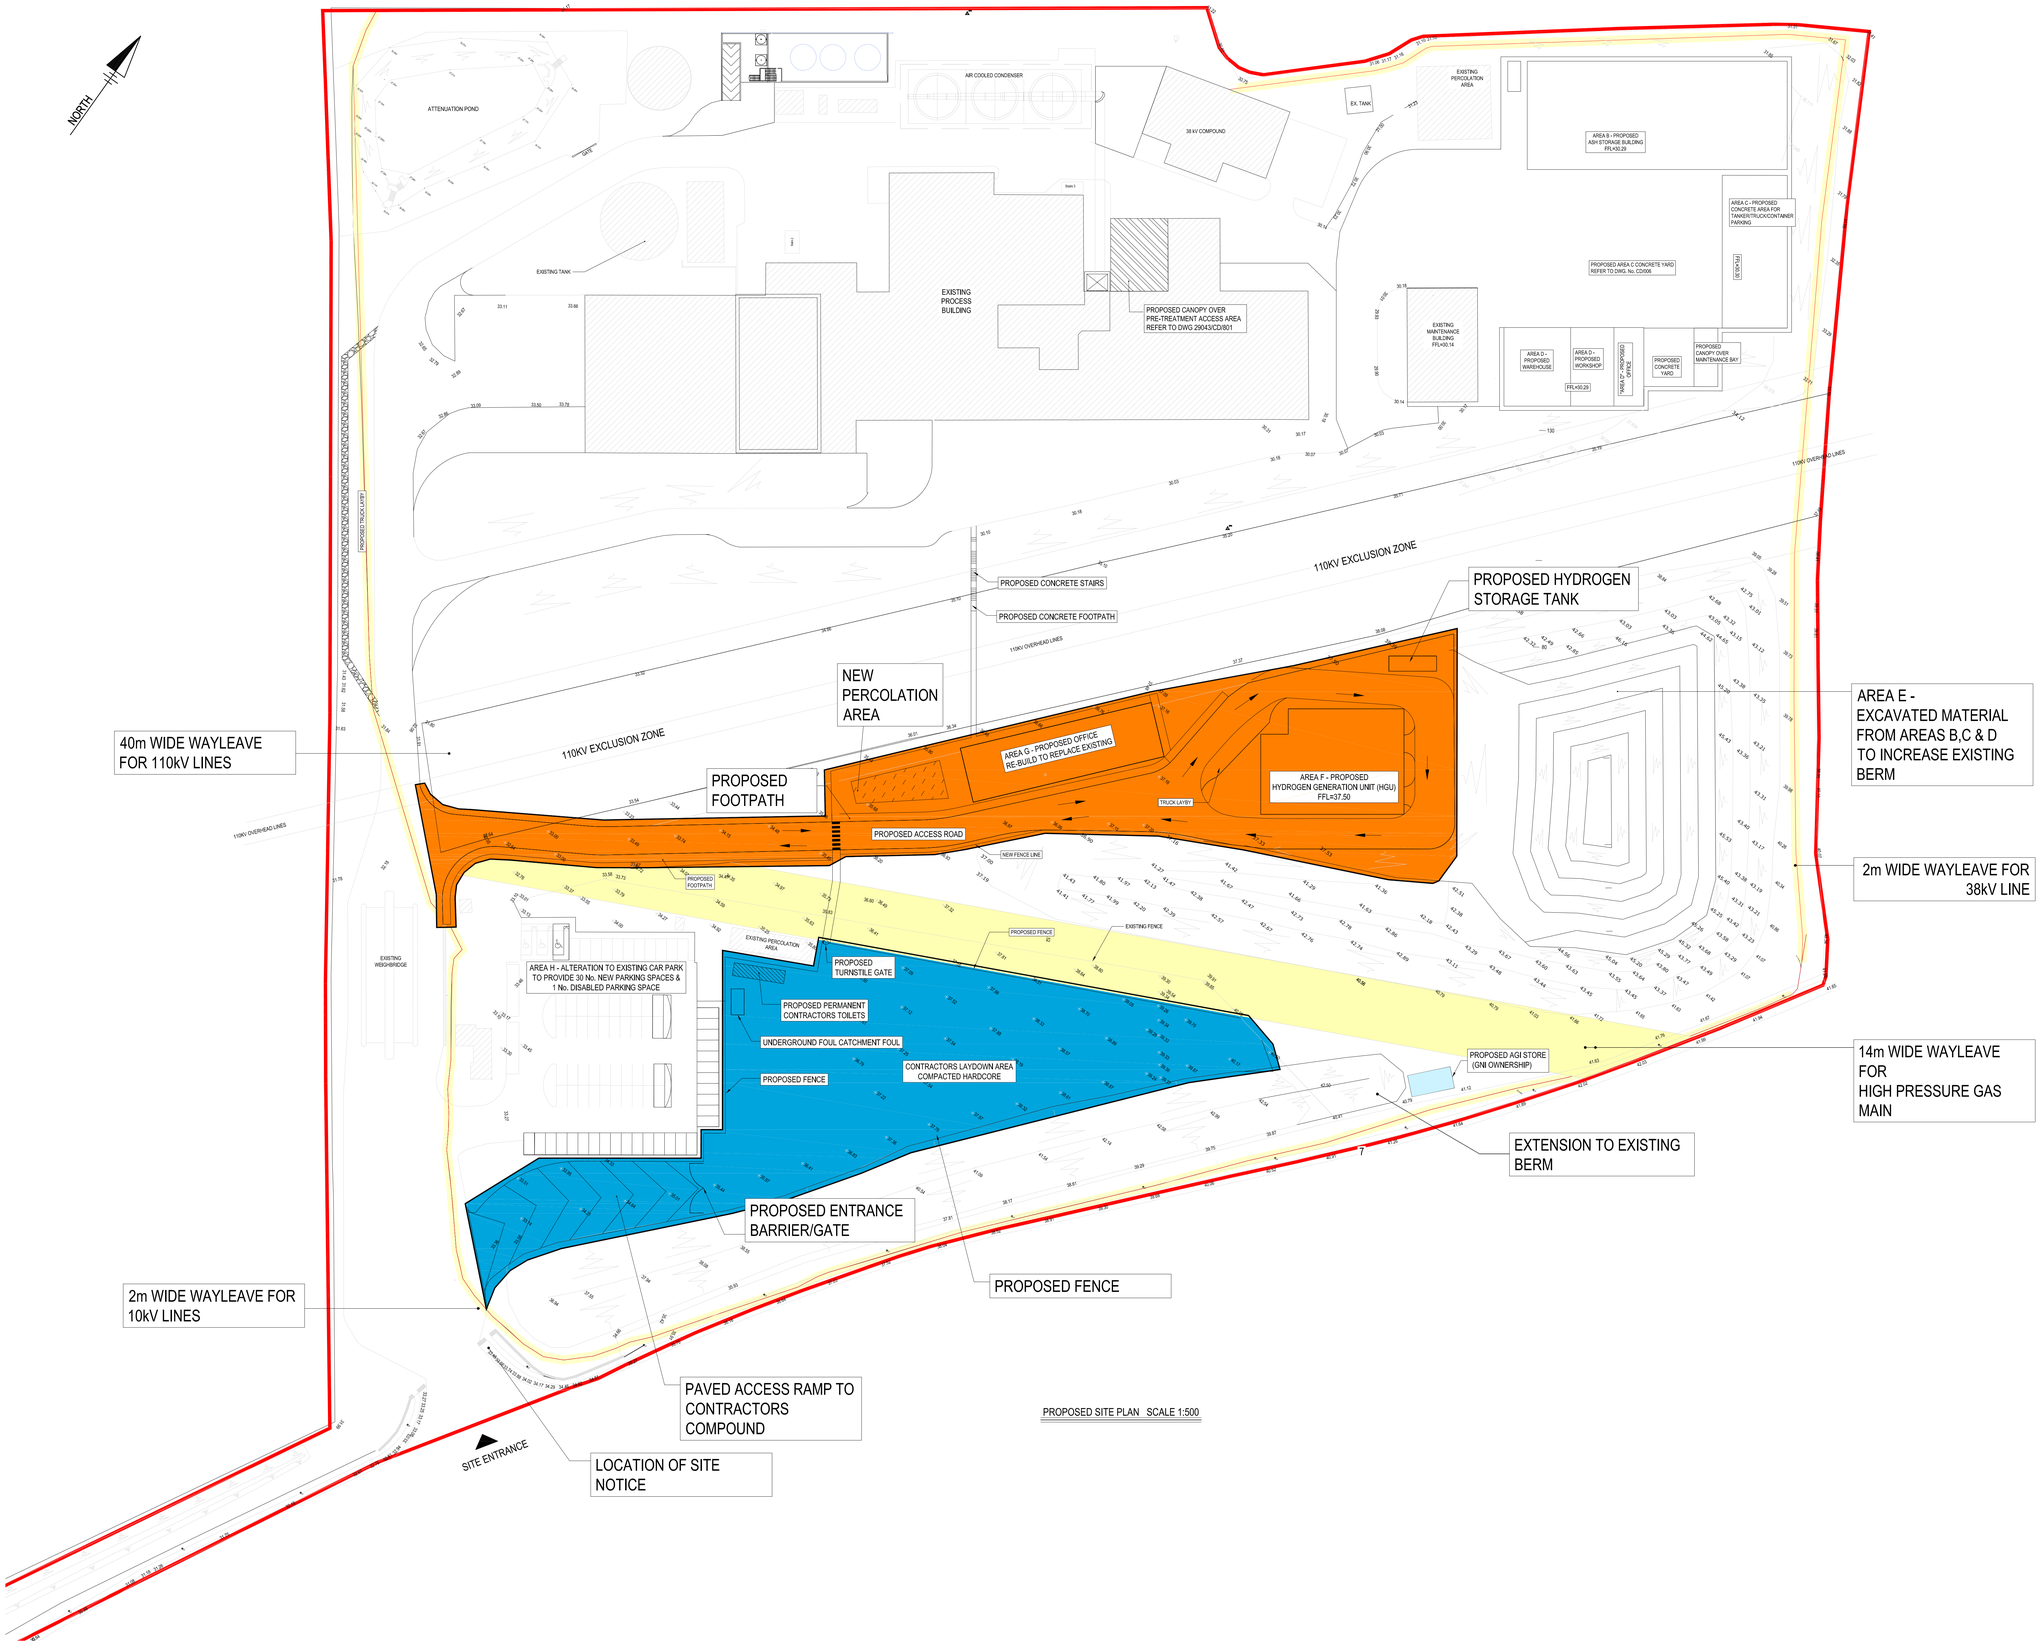

PROPOSED SITE PLAN SCALE 1:500

NOTES

1. FOR STANDARD NOTES REFER TO DRAWING No. 29043/CD/000
2. THIS DRAWING IS TO BE READ IN CONJUNCTION WITH ALL RELEVANT ARCHITECTURAL, SERVICES & M.E.A. DRAWINGS.
3. ALL DIMENSIONS ARE IN MILLIMETRES UNLESS OTHERWISE NOTED. LEVELS ARE STRUCTURAL LEVELS IN METRES TO ORDNANCE DATUM. THIS DRAWING MUST NOT BE SCALED.

DENOTES EXTENT OF CURRENT PLANNING APPLICATION

DENOTES NEW BERM AND LANDSCAPING

DENOTES EXISTING WAYLEAVE

SITE BOUNDARY

DENOTES PHASE 2 CONTRACTORS COMPOUND AREA

PHASE 2 CONSTRUCTION SITE AREA

REV.	DESCRIPTION.	BY.	APPR.	DATE.
F	ISSUED FOR PLANNING	DS	JMD	18/06/20
E	REVISED AND ISSUED FOR PLANNING	DS	JMD	02/06/20
D	CANOPY REVISED AND ISSUED FOR PLANNING	DS	JMD	26/05/20
C	REVISED AND ISSUED FOR PLANNING	DS	JMD	19/05/20
B	ISSUED FOR PLANNING	AD	JMD	14/05/20
A	ISSUED FOR INFORMATION	RN	JMD	09/01/20

THIS DOCUMENT IS COPYRIGHT AND THE PROPERTY OF McELROY ASSOCIATES. THIS DOCUMENT IS NOT TO BE REPRODUCED, MODIFIED OR RELAYED IN PART OR IN WHOLE TO ANY OTHER FIRM OR INDIVIDUAL WITHOUT THE PRIOR WRITTEN PERMISSION OF McELROY ASSOCIATES.

MEA McElroy Associates
ENGINEERS TO INDUSTRY
72 Haddington Road, Ballsbridge, D4. Tel: 660 3000 E Mail: info@mea.ie Web: www.mea.ie

CLIENT: INDAVER

INDAVER IRELAND
4 HADDINGTON TCE
DUN LAOGHAIRE
CO. DUBLIN
TEL: +353 1 2149030
FAX: +353 1 2807980

PROJECT:
SITE SUSTAINABILITY PROJECT

TITLE:
CONSTRUCTION STAGE PLAN PHASE 2
SITES AND CONTRACTORS COMPOUND

DESIGNED:	CHECKED:	APPR'D:
JMD	JMD	NK
DRAWN: RN	DATE: 09/01/20	SCALE: AS SHOWN @ A0

DRG.No. 29043/CD/1102 REV. F