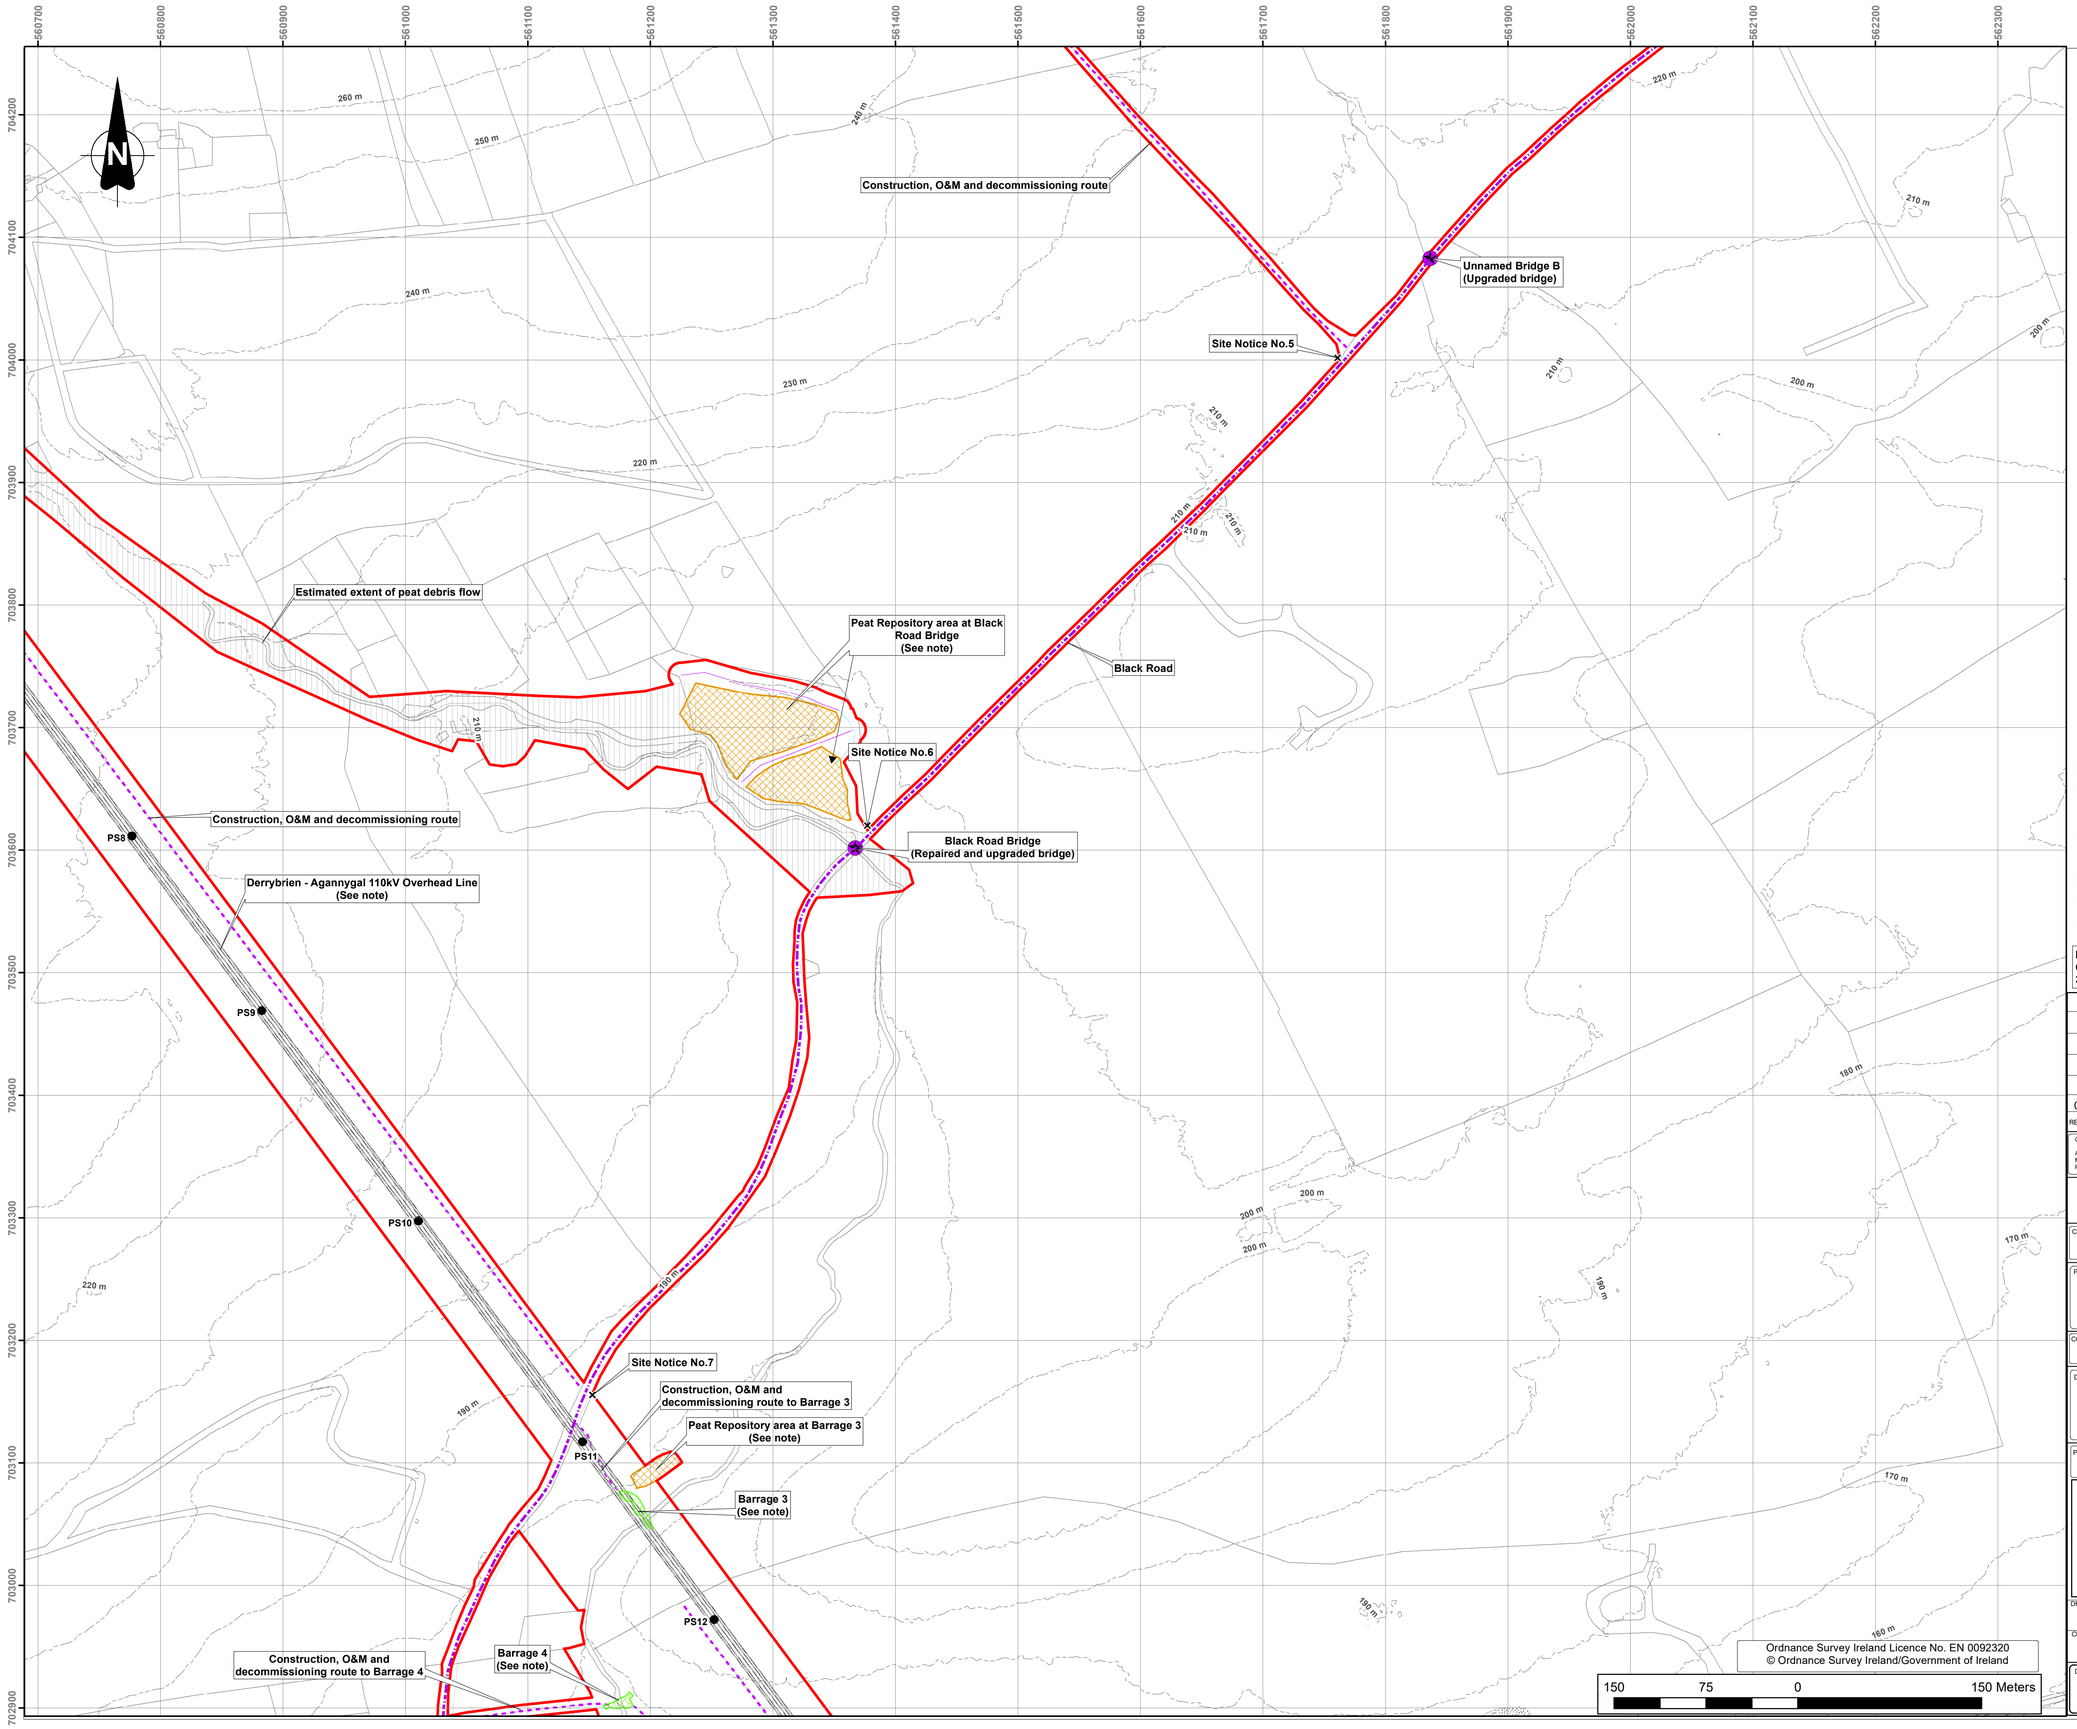

Ordnance Survey Ireland Licence No. EN 0092320
© Ordnance Survey Ireland/Government of Ireland

Legend

- Site Notice
- Substitute Consent Application Boundary
- Peat Repository Area (Existing)
- Barrages (Existing)
- Estimated extent of peat debris flow

Mast type:

- Poleset (PS)
- Derrybrien - Agannygal 110kV Overhead Line
- Upgrade works ro section of Black Road
- Construction, O&M & decommissioning routes for OHL & Barrages
- Bridge Repairs
- Contours

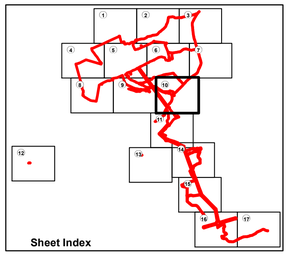

Notes:
- Drawing prepared using Irish Transverse Mercator (ITM) Map Grid
- Barrage 3
(See drawing QS-000280-01-D460-024-004-000,
QS-000280-01-D460-024-005-000 &
QS-000280-01-D460-024-010-000 for details)
-Barrage 4
(See drawing QS-000280-01-D460-024-006-000 &
QS-000280-01-D460-024-011-000 for details)
-Peat Repository area at Black Road Bridge
(See drawing QS-000280-01-D460-024-009-000 for details)
- Derrybrien - Agannygal 110 kV OHL Details
(See drawing QS-000280-01-D460-023-001-000
- QS-000280-01-D460-023-012-000 for details)

Maps shown on drawing:
Galway 5000 sheets 3746,3747,3748,3749, 3804,3805,3806,3807, 3862,3863,3864,3865,3919,3920,3921 & 3922

REV	DATE	REVISION DESCRIPTION	DRN	PROD	VER	APP
0	27.07.20	Issued for substitute consent	E.O'S	E.O'S	J.McL	H.O'K

COPYRIGHT © ESB
ALL RIGHTS RESERVED. NO PART OF THIS WORK MAY BE MODIFIED, REPRODUCED OR COPIED IN ANY FORM OR BY ANY MEANS - GRAPHIC, ELECTRONIC OR MECHANICAL, INCLUDING PHOTOCOPYING, RECORDING, TAPING OR USED FOR ANY PURPOSE OTHER THAN ITS DESIGNATED PURPOSE, WITHOUT THE WRITTEN PERMISSION OF ESB.

PURPOSE OF ISSUE - PRELIMINARY UNLESS INDICATED

CLIENT APPROVAL ☐ PLANNING ☑ TENDER ☐ CONSTRUCTION ☐ AS-BUILT ☐

CLIENT
Gort Wind farms Ltd

PROJECT
Derrybrien Wind Farm Project

CONTRACT

DRAWING TITLE
Existing -
Site Layout
Sheet 10 of 17

PRODUCTION UNIT
CIVIL & ENVIRONMENTAL ENGINEERING

Energy for generations
Engineering and Major Projects,
One Dublin Airport Central, Dublin Airport,
Cloghran, Co. Dublin, K67 XF72, Ireland.
Tel: +353 (0)1 703 8000 **Web:** www.esb.ie
Engineering and Major Projects is a division of ESB

DRAWN	PRODUCED	VERIFIED	APPROVED	APPROVAL DATE
E.O'Shea	E.O'Shea	J.McLoughlin	H.O'Keeffe	27/07/2020

CLIENT REF.	NO. OF SHEETS	SIZE	SCALE
	10/17	A1	1:2,500

DRAWING NUMBER — SHEET — REV
QS-000280-01-D460-019-010-000