| Peat Repository at Barrage3 | |
|---|---|
| Repository Area | 596m2 |

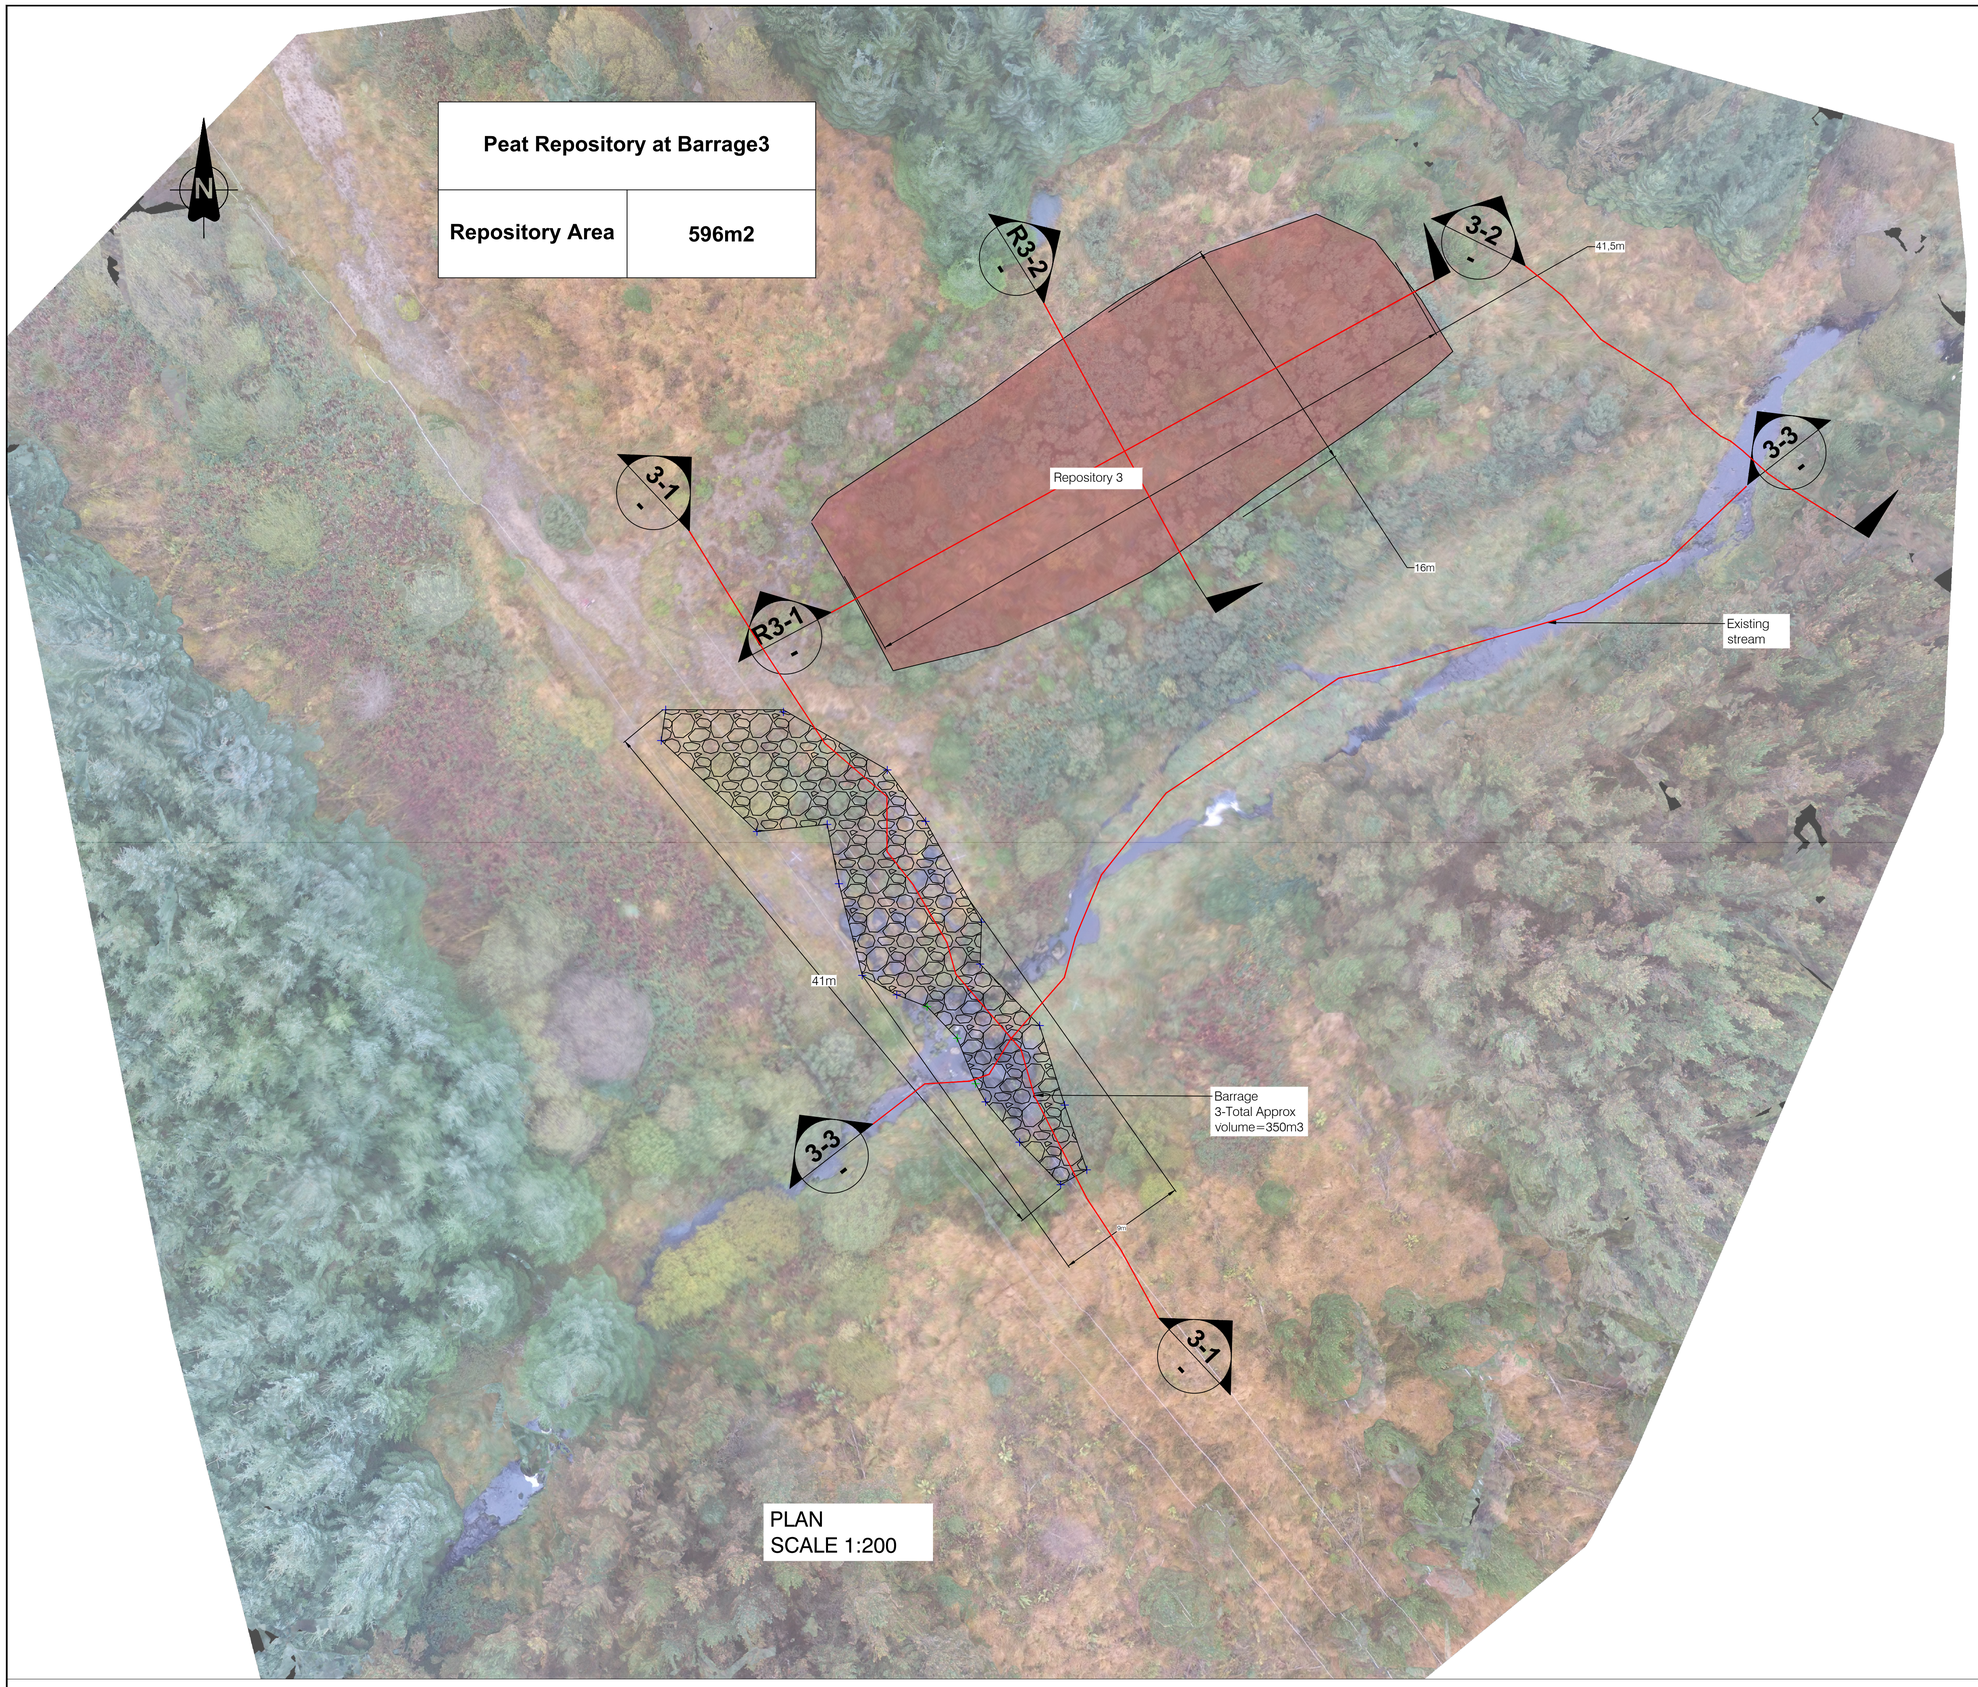


LEGEND

- Substitution Consent Application Boundary
- Fence
- Stone Barrage
- Repository 3

LAYOUT

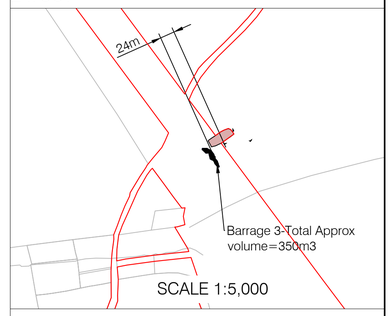


KEY PLAN

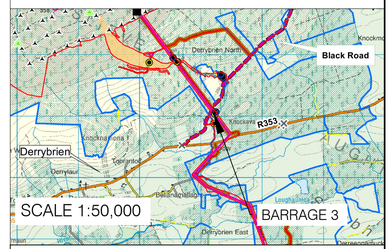


Note:
All levels in meters above ordnance datum Malin Head
Coordinates are given in Irish Transverse Mercator coordinate system
Topographical survey undertaken on week commencing 16/09/2019
Background imagery taken from ESB EMP Drone

| REV | DATE | REVISION DESCRIPTION | DRN | PROD | VER | APP |
|---|---|---|---|---|---|---|
| 0 | 06.07.20 | ISSUED FOR SUBSTITUTE CONSENT | LMcM | LMcM | JMcL | HO'K |


COPYRIGHT © ESB
ALL RIGHTS RESERVED. NO PART OF THIS WORK MAY BE MODIFIED, REPRODUCED OR COPIED IN ANY FORM OR BY ANY MEANS - GRAPHIC, ELECTRONIC OR MECHANICAL, INCLUDING PHOTOCOPYING, RECORDING, TAPING OR USED FOR ANY PURPOSE OTHER THAN ITS DESIGNATED PURPOSE, WITHOUT THE WRITTEN PERMISSION OF ESB.


PURPOSE OF ISSUE - PRELIMINARY UNLESS INDICATED

CLIENT APPROVAL ☐ PLANNING [X] TENDER ☐ CONSTRUCTION ☐ AS-BUILT ☐

CLIENT: GORT WINDFARMS LTD

PROJECT: DERRYBRIEN WIND FARM PROJECT

CONTRACT:

DRAWING TITLE: BARRAGE 3 & ASSOCIATED REPOSITORY PLAN

PRODUCTION UNIT: CIVIL & ENVIRONMENTAL ENGINEERING


Energy for generations

Engineering and Major Projects,
One Dublin Airport Central, Dublin Airport,
Cloghran, Co. Dublin, K67 XF72, Ireland.
Tel: +353 (0)1 703 8000 Web: www.esb.ie
Engineering and Major Projects is a division of ESB.


| DRAWN | PRODUCED | VERIFIED | APPROVED | APPROVAL DATE |
|---|---|---|---|---|
| LMcManus | LMcManus | J.McLoughlin | H.O'Keefe | 06.07.2020 |
| CLIENT REF | | NO. OF SHTS | SIZE | SCALE |
| | | 1 | A1 | 1:200 |

DRAWING NUMBER: QS-000280-01-D460-024-004-000 SHEET REV


Ordnance Survey Ireland Licence No. EN 0092320
© Ordnance Survey Ireland/Government of Ireland


w:\eileen o' shea\derrybrien\mcm\zip\00280-01-d460-024-004-000.dwg