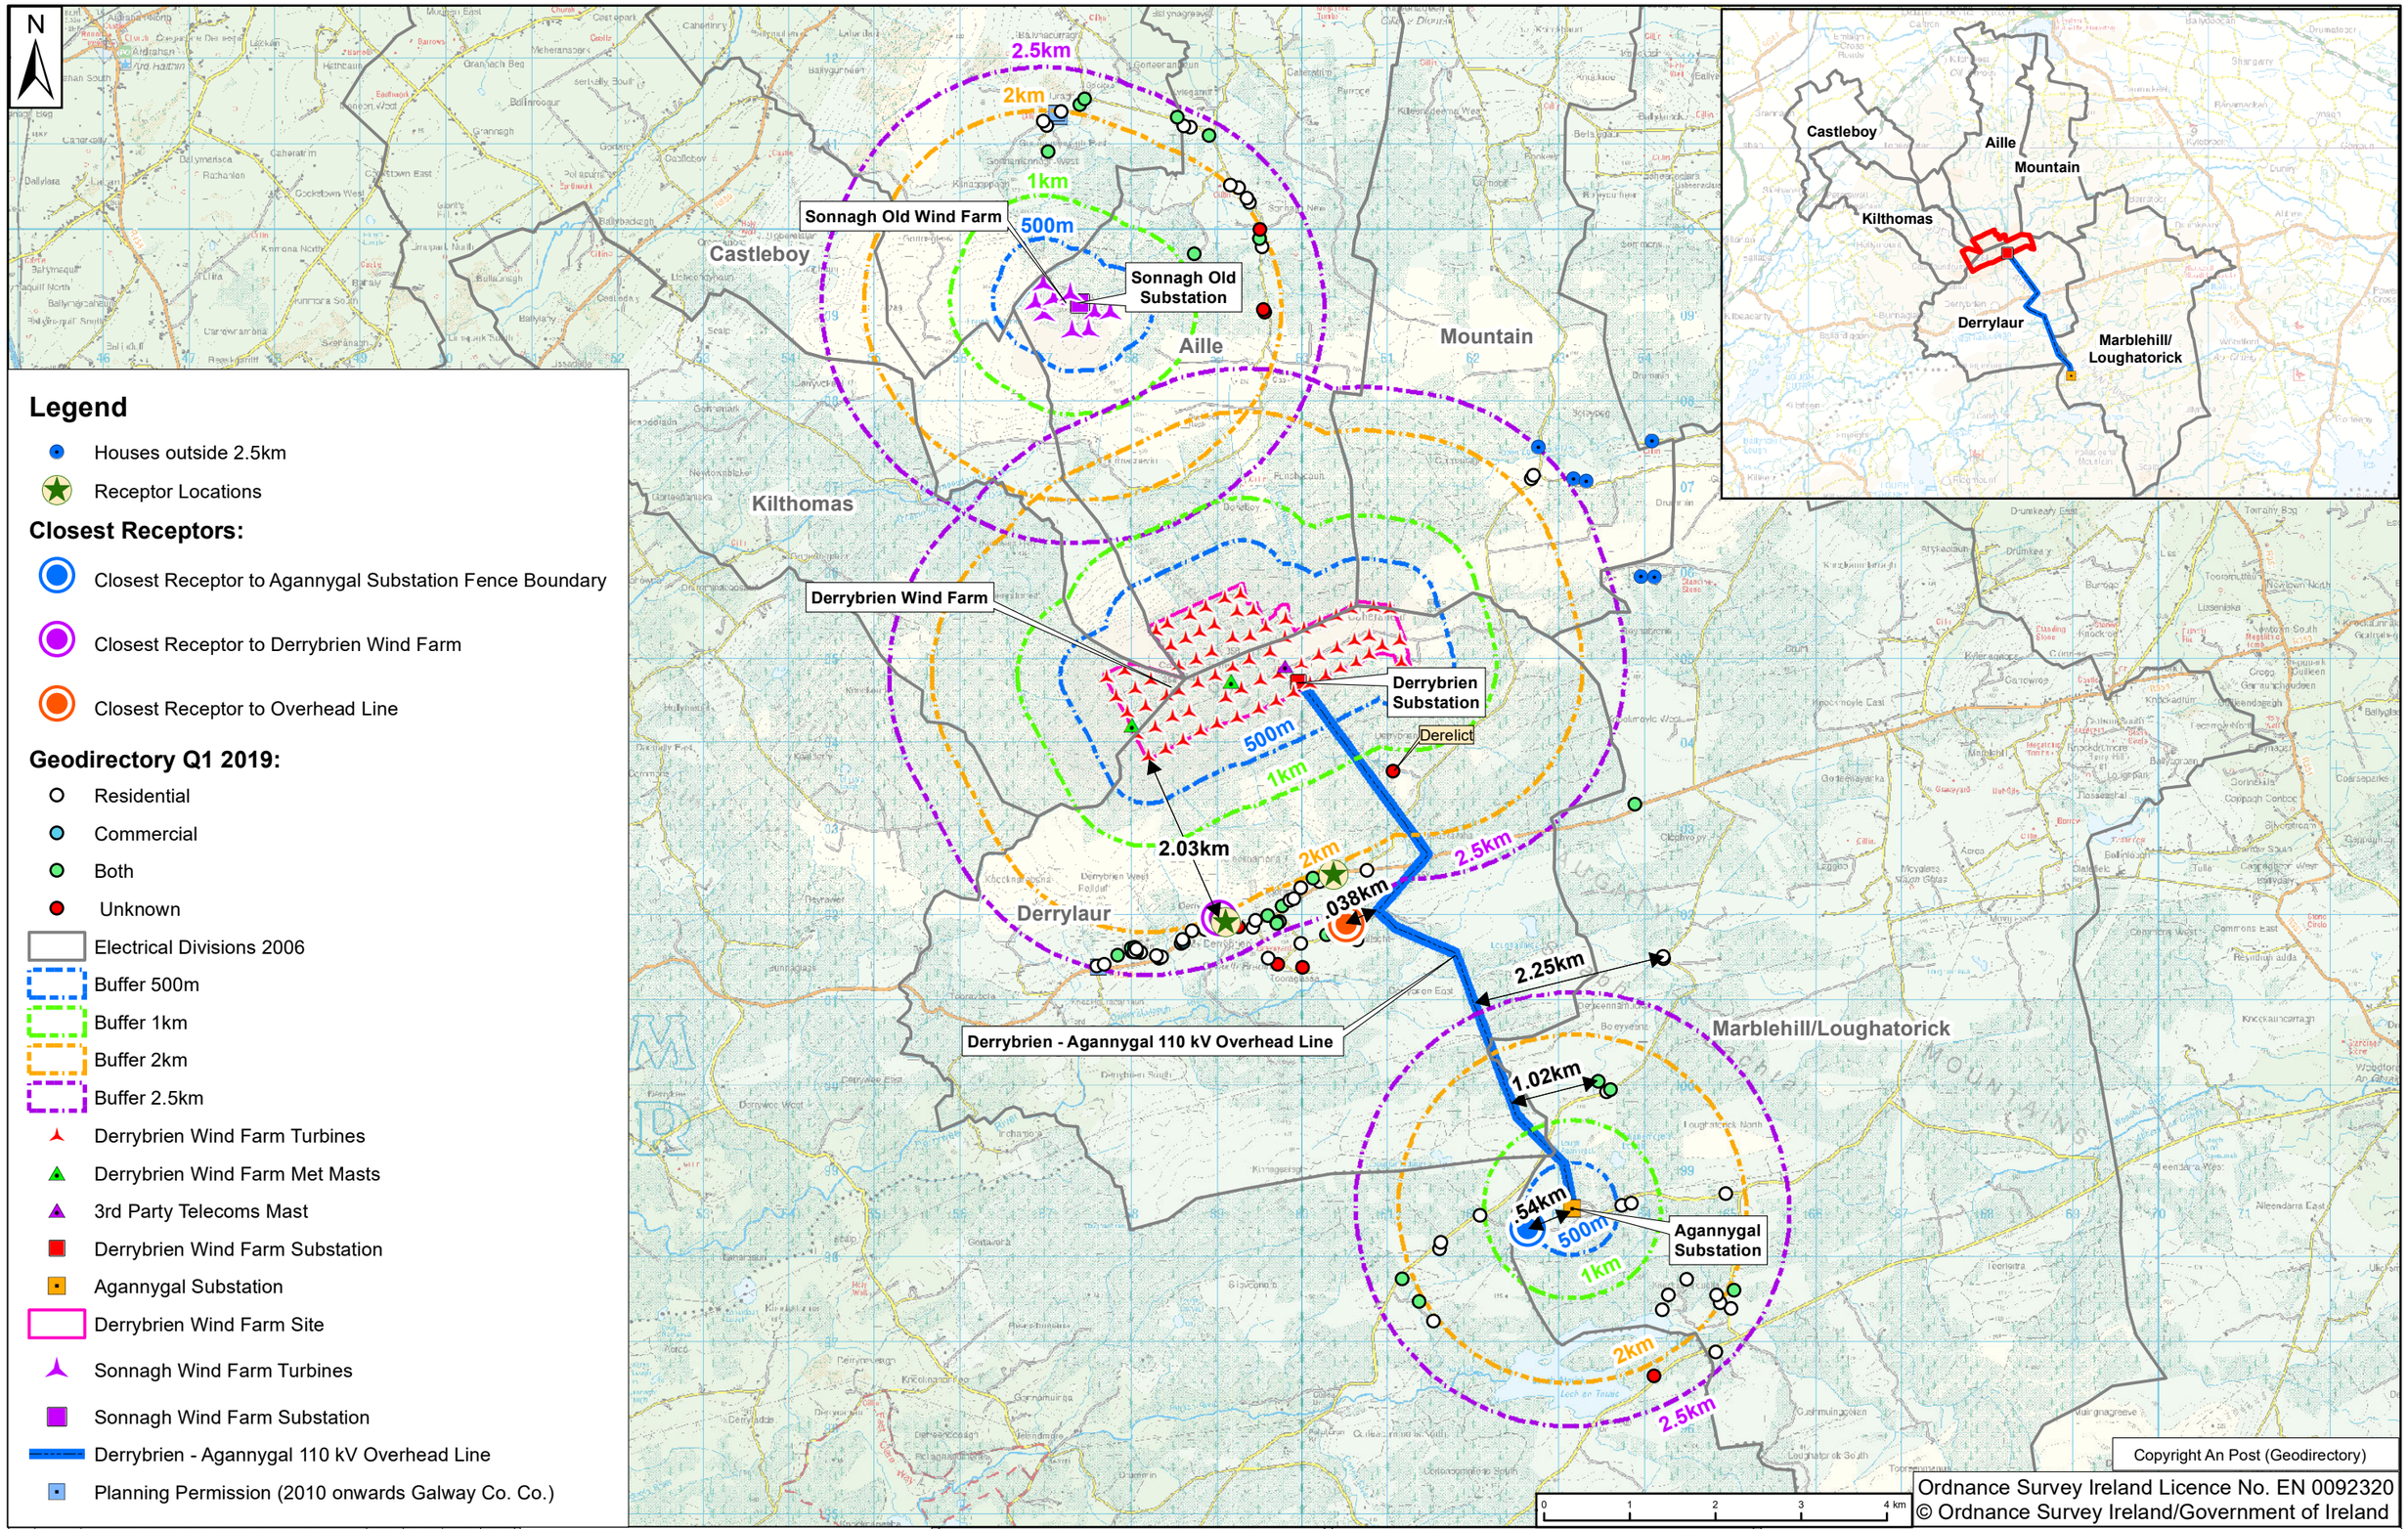

Legend

- Houses outside 2.5km
- Receptor Locations

Closest Receptors:

- Closest Receptor to Agannygal Substation Fence Boundary
- Closest Receptor to Derrybrien Wind Farm
- Closest Receptor to Overhead Line

Geodirectory Q1 2019:

- Residential
- Commercial
- Both
- Unknown
- Electrical Divisions 2006
- Buffer 500m
- Buffer 1km
- Buffer 2km
- Buffer 2.5km
- Derrybrien Wind Farm Turbines
- Derrybrien Wind Farm Met Masts
- 3rd Party Telecoms Mast
- Derrybrien Wind Farm Substation
- Agannygal Substation
- Derrybrien Wind Farm Site
- Sonnagh Wind Farm Turbines
- Sonnagh Wind Farm Substation
- Derrybrien - Agannygal 110 kV Overhead Line
- Planning Permission (2010 onwards Galway Co. Co.)

0 1 2 3 4 km

Copyright An Post (Geodirectory)
Ordnance Survey Ireland Licence No. EN 0092320
© Ordnance Survey Ireland/Government of Ireland

REV	DATE	REVISION DESCRIPTION	DRN	PROD	VER	APP
0	06/08/20	Issued for substitute consent	E.O'S	E.O'S	P.K	J.McL

PURPOSE OF ISSUE - PRELIMINARY UNLESS INDICATED

CLIENT APPROVAL ☐ PLANNING ☒ TENDER ☐ CONSTRUCTION ☐ AS-BUILT ☐

Energy for generations

Engineering and Major Projects,
One Dublin Airport Central,
Dublin Airport, Cloghran,
Co. Dublin, K67 XF72, Ireland.

Tel: 353 1 703 8000 Web: www.esb.ie

Engineering and Major Projects is a division of ESB.

CLIENT: Gort Windfarms Ltd

PROJECT: Derrybrien Wind Farm
Co. Galway

CONTRACT

PRODUCTION UNIT: Civil & Environmental Engineering

DRAWING TITLE:

**Figure 4.1-
Population and Human Health**

COPYRIGHT© ESB ALL RIGHTS RESERVED. NO PART OF THIS WORK MAY BE MODIFIED, REPRODUCED OR COPIED IN ANY FORM OR BY ANY MEANS - GRAPHIC, ELECTRONIC OR MECHANICAL, INCLUDING PHOTOCOPYING, RECORDING, TAPING OR USED FOR ANY PURPOSE OTHER THAN ITS DESIGNATED PURPOSE, WITHOUT THE WRITTEN PERMISSION OF ESB

DRAWN	PRODUCED	VERIFIED	APPROVED	APPROVAL DATE
E.O'Shea	E.O'Shea	P.Kavanagh	J.McLoughlin	06/08/2020

CLIENT REF.	NO. OF SHEETS	SIZE	SCALE
00-00	00-00	A3	1:70,000

DRAWING NUMBER: QS-000280-01-D460-004-001-000