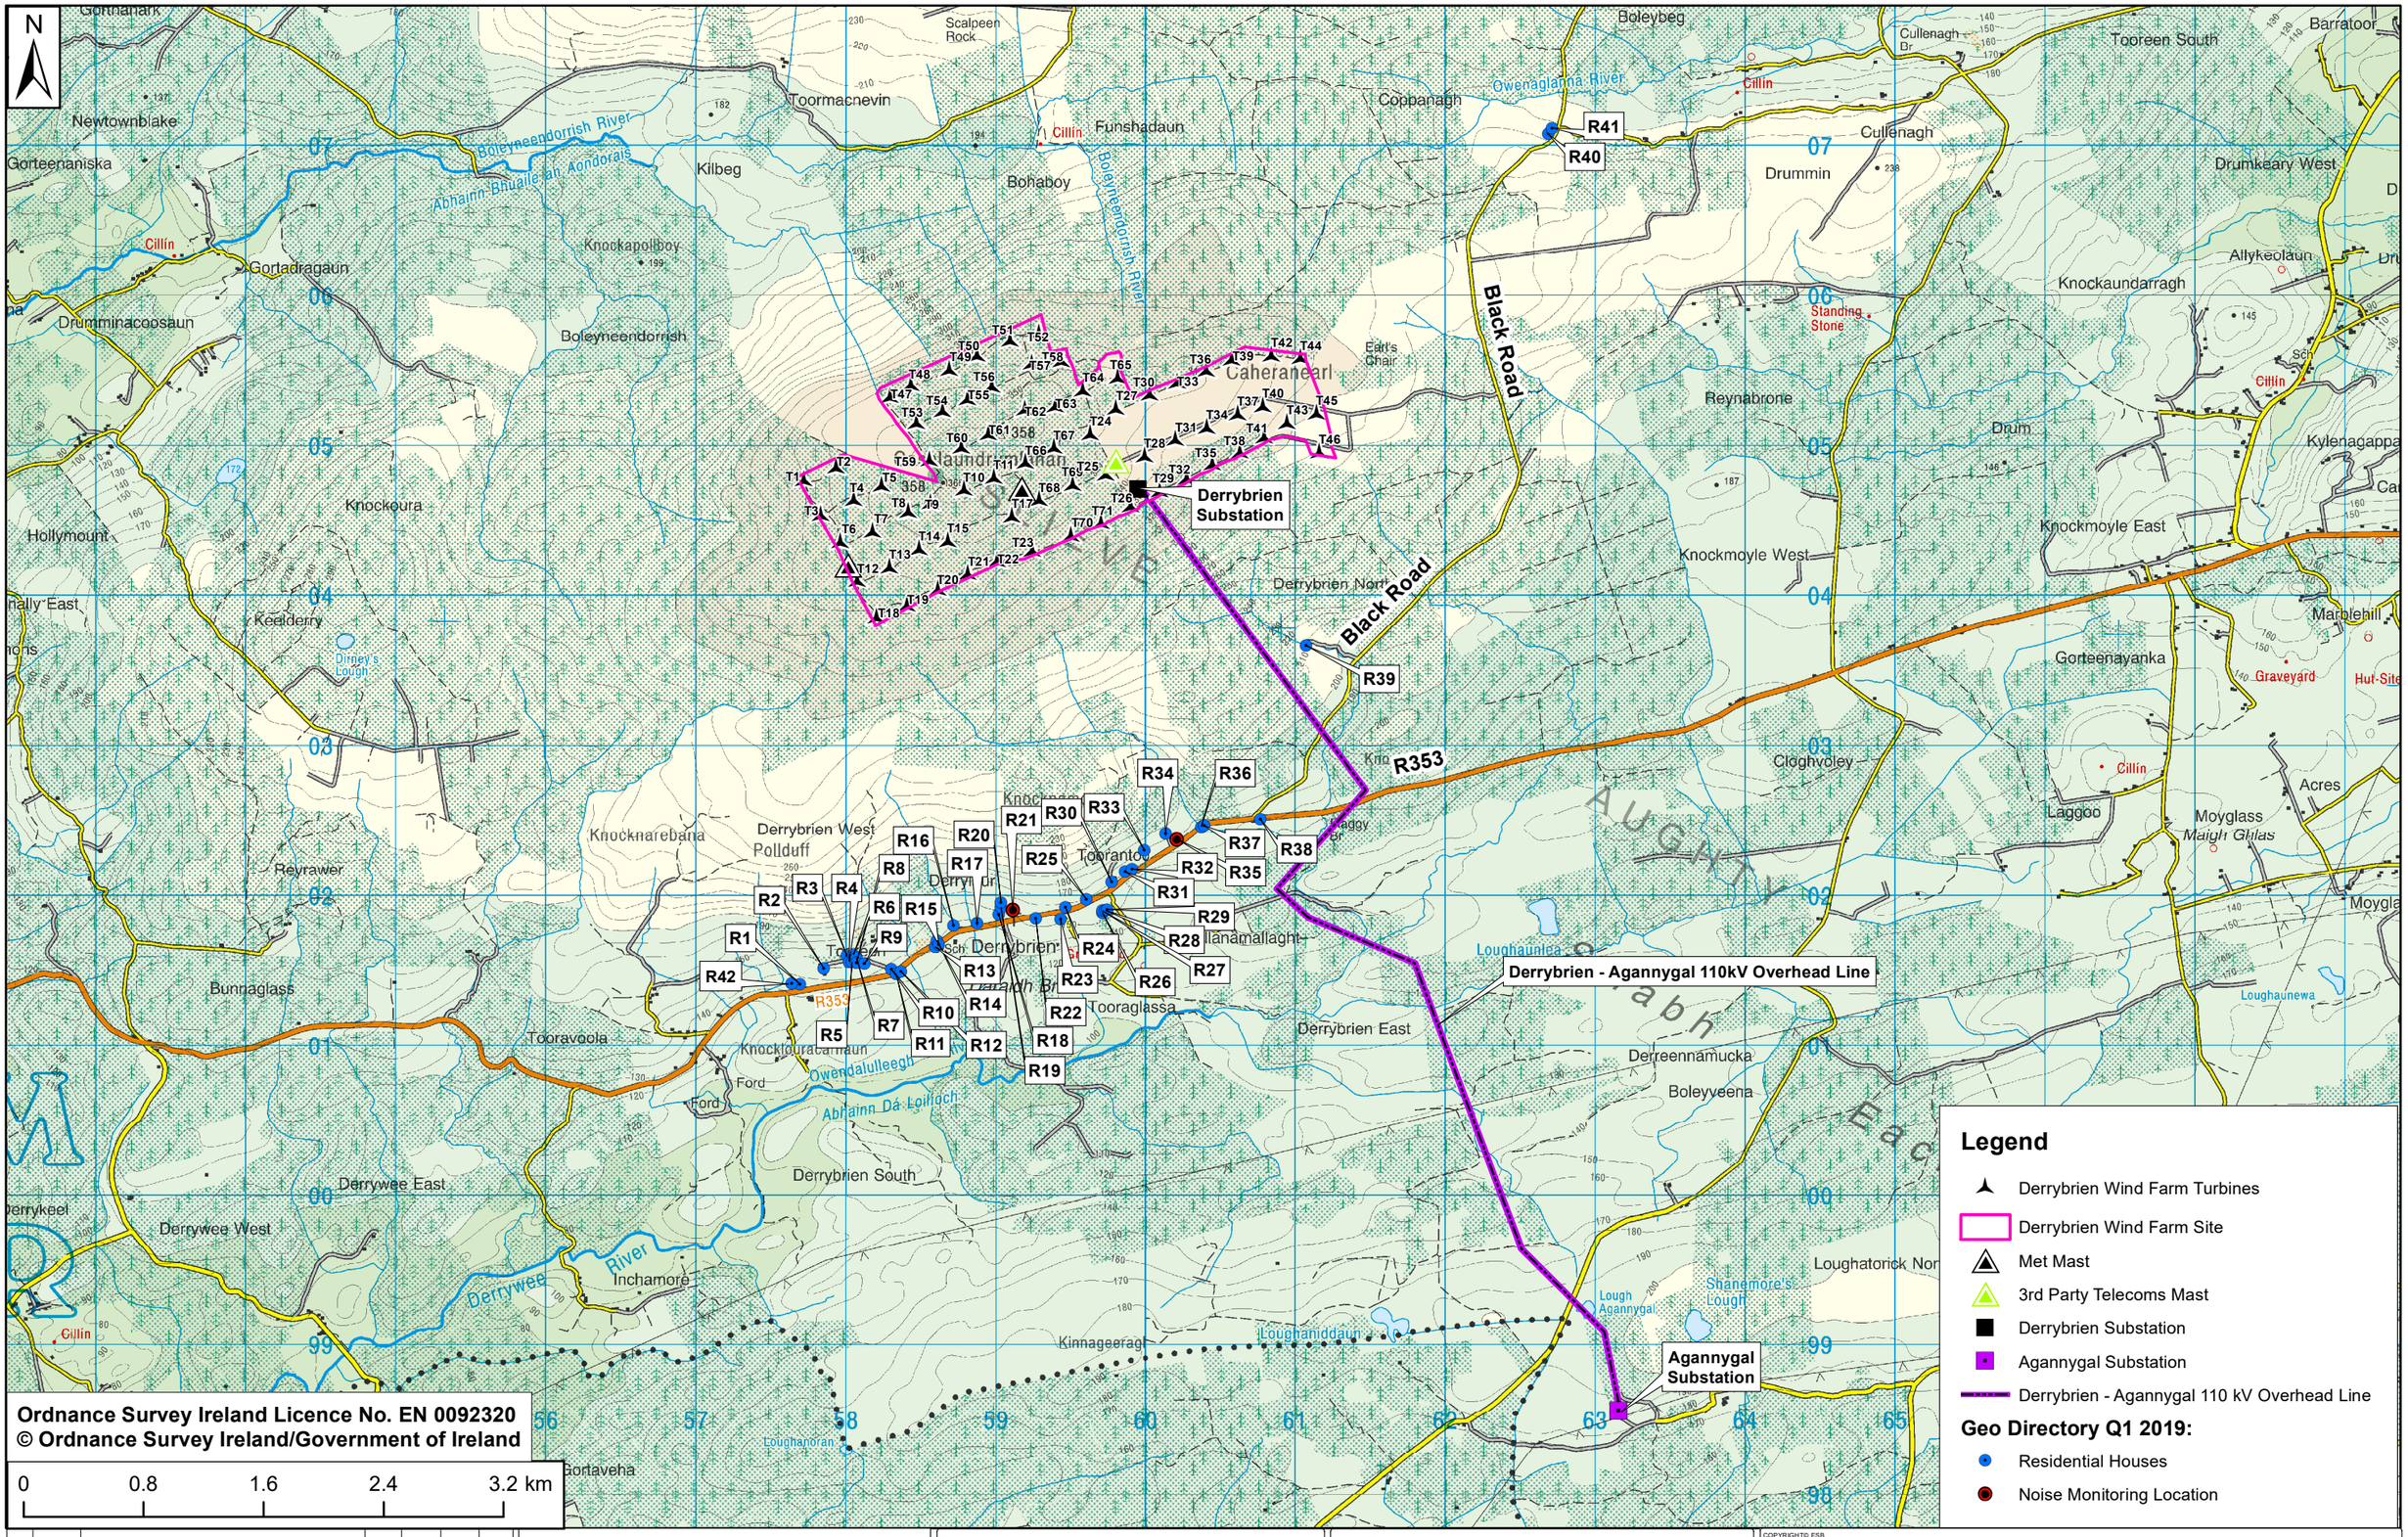

REV	DATE	REVISION DESCRIPTION	DRN	PROD	VER	APP
0	16/07/20	Issued for substitute consent	E.O'S	E.O'S	P.K	J.McL

PURPOSE OF ISSUE - PRELIMINARY UNLESS INDICATED

CLIENT APPROVAL ☐ PLANNING ☒ TENDER ☐ CONSTRUCTION ☐ AS-BUILT ☐

Energy for generations

Engineering and Major Projects,
One Dublin Airport Central,
Dublin Airport, Cloghran,
Co. Dublin, K67 XF72, Ireland.

Tel: 353 1 703 8000 Web: www.esb.ie

Engineering and Major Projects is a division of ESB.

CLIENT: Gort Windfarms Ltd

PROJECT: Derrybrien Wind Farm, Co. Galway

CONTRACT

PRODUCTION UNIT: Civil & Environmental Engineering

DRAWING TITLE:

Figure 5.2 - Derrybrien Wind Farm - Unattended Noise Monitoring Locations

COPYRIGHT© ESB

ALL RIGHTS RESERVED. NO PART OF THIS WORK MAY BE MODIFIED, REPRODUCED OR COPIED IN ANY FORM OR BY ANY MEANS - GRAPHIC, ELECTRONIC OR MECHANICAL, INCLUDING PHOTOCOPYING, RECORDING, TAPING OR USED FOR ANY PURPOSE OTHER THAN ITS DESIGNATED PURPOSE, WITHOUT THE WRITTEN PERMISSION OF ESB.

DRAWN	PRODUCED	VERIFIED	APPROVED	APPROVAL DATE
E.O'Shea	E.O'Shea	P.Kavanagh	J.McLoughlin	22/07/2020

CLIENT REF.	NO. OF SHEETS	SIZE	SCALE
00-00	00-00	A3	1:40,000

DRAWING NUMBER: QS-000280-01-D460-006-001-000

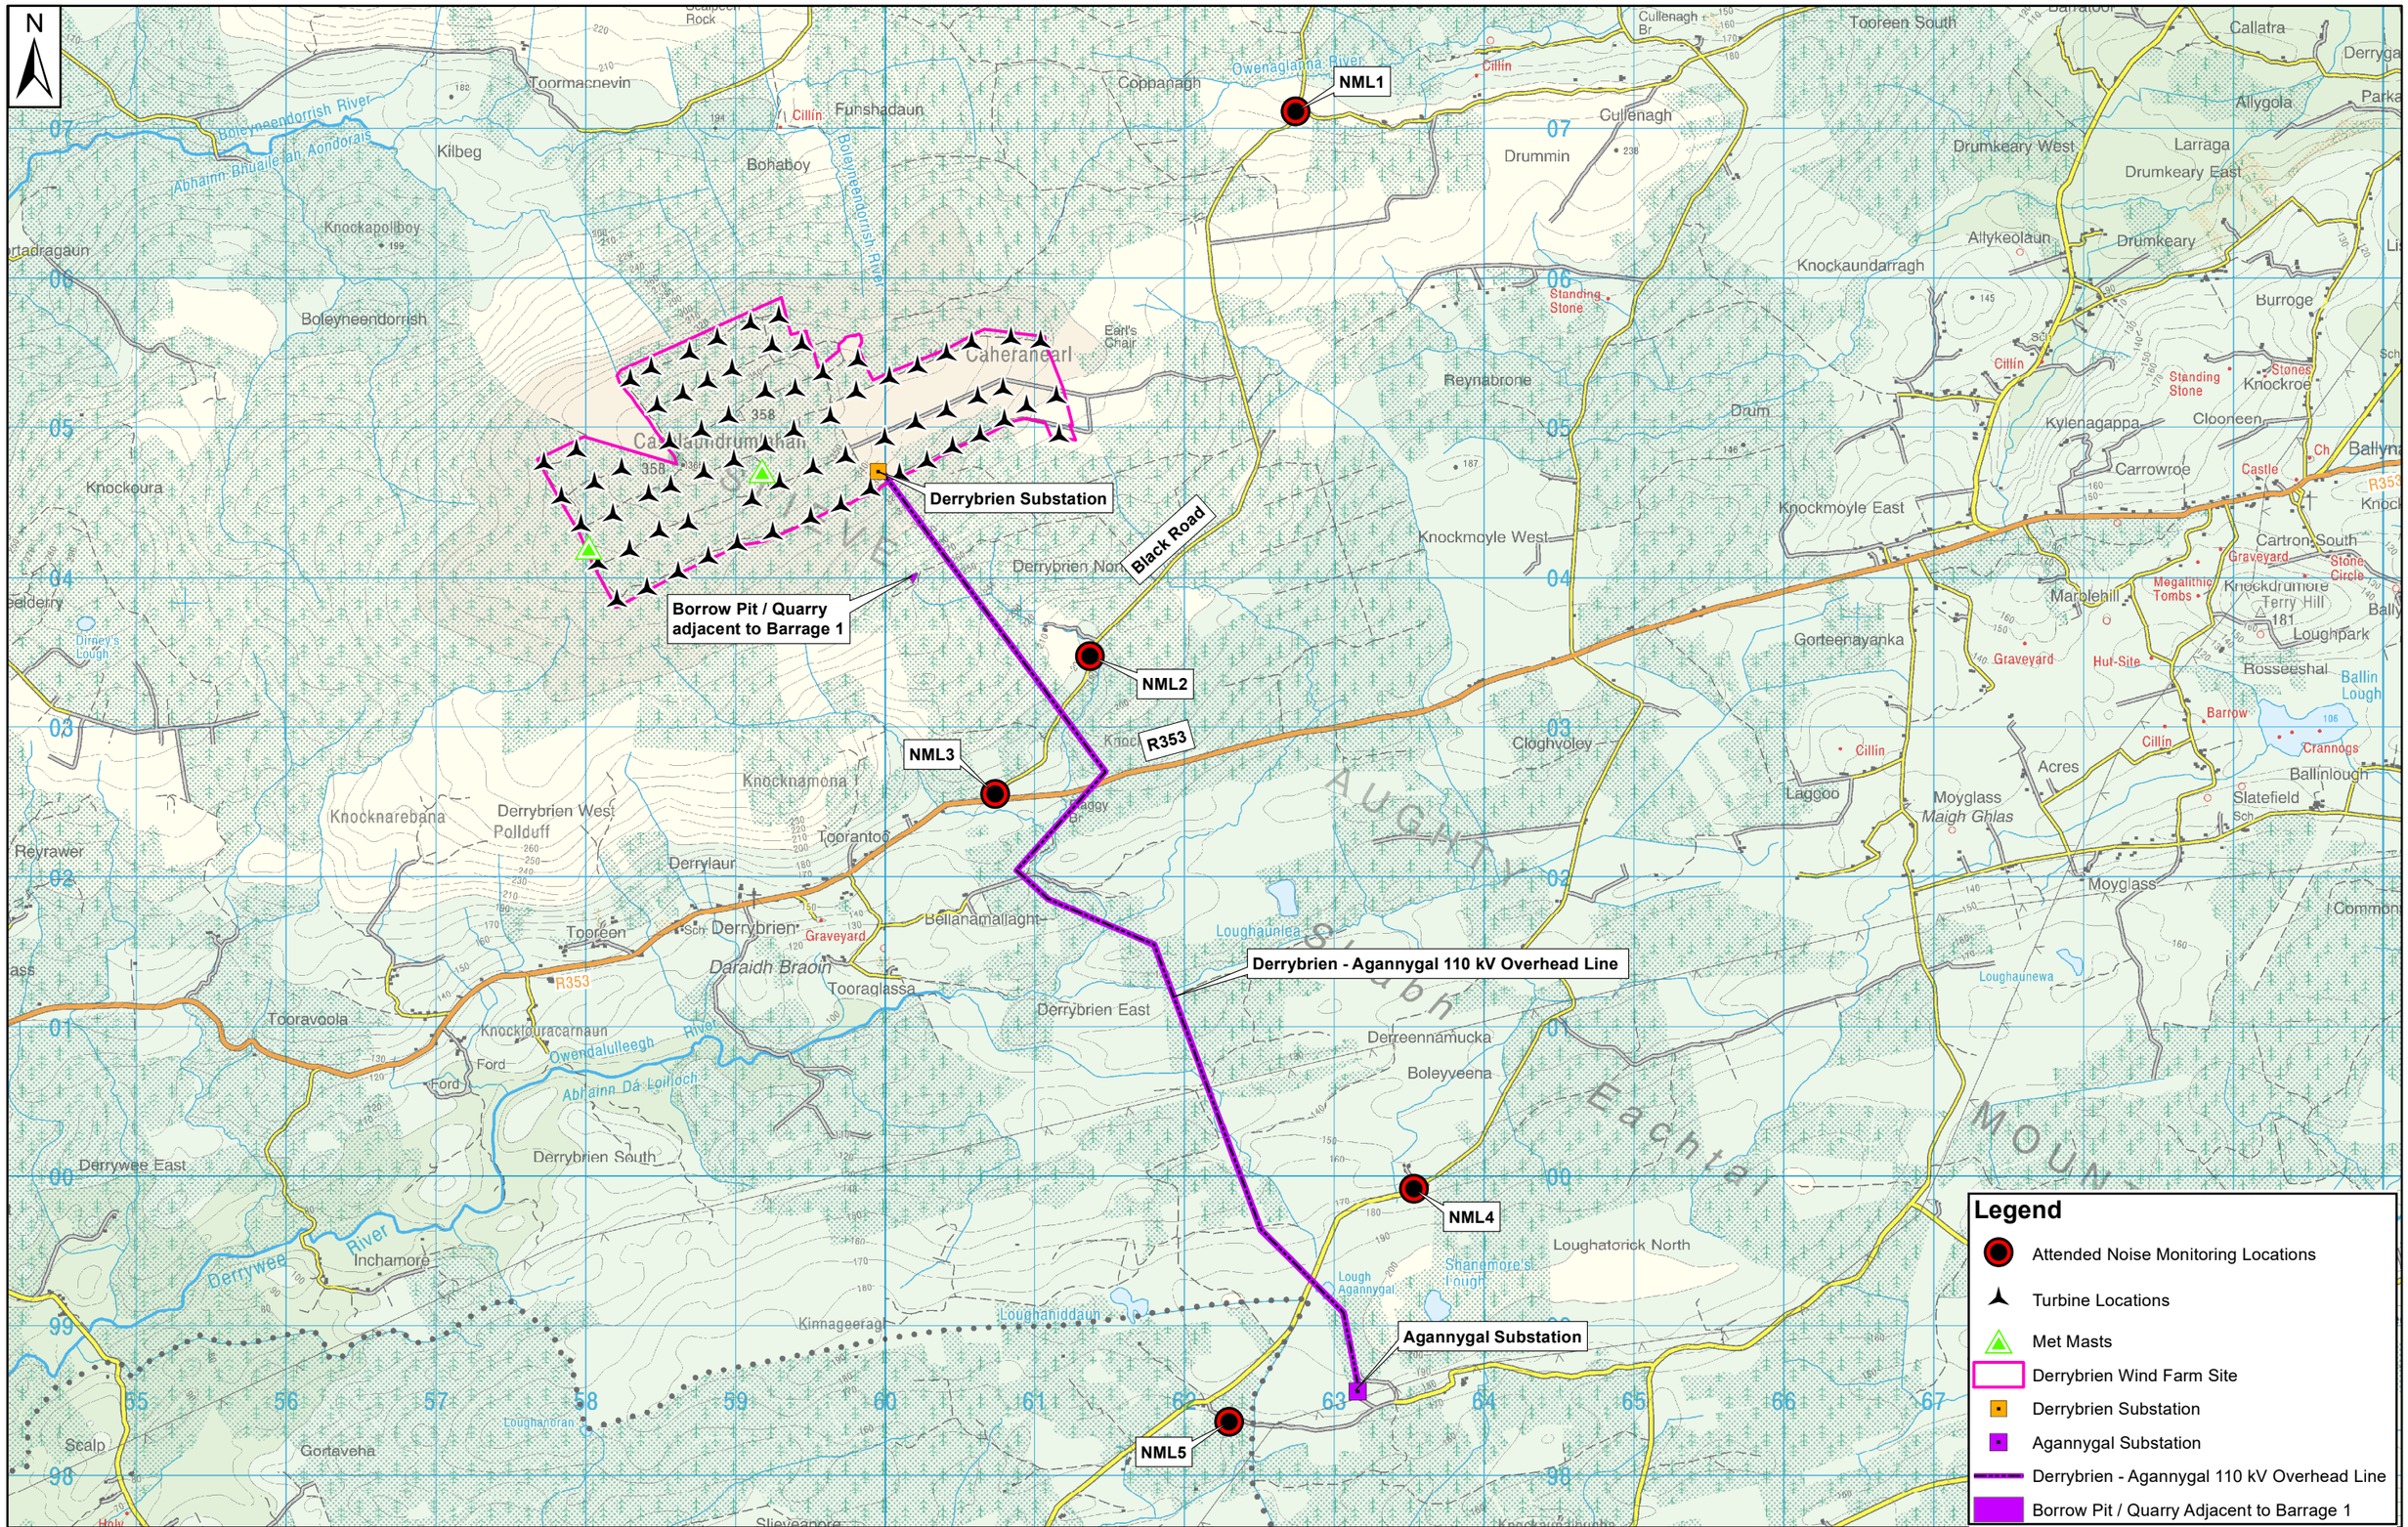

REV	DATE	REVISION DESCRIPTION	DRN	PROD	VER	APP
0	21/07/20	Issued for substitute consent	E.O'S	E.O'S	P.K	J.McL

PURPOSE OF ISSUE - PRELIMINARY UNLESS INDICATED

CLIENT APPROVAL ☐ PLANNING ☒ TENDER ☐ CONSTRUCTION ☐ AS-BUILT ☐

Engineering and Major Projects,
One Dublin Airport Central,
Dublin Airport, Cloghran,
Co. Dublin, K67 XF72, Ireland.

Tel: 353 1 703 8000 **Web:** www.esb.ie

Engineering and Major Projects is a division of ESB.

Energy for generations

CLIENT: **Gort Windfarms Ltd**

PROJECT: **Derrybrien Wind Farm Project**

CONTRACT

PRODUCTION UNIT: **Civil & Environmental Engineering**

DRAWING TITLE:

Figure 5.12 - Attended Noise Monitoring Locations

COPYRIGHT© ESB

ALL RIGHTS RESERVED. NO PART OF THIS WORK MAY BE MODIFIED, REPRODUCED OR COPIED IN ANY FORM OR BY ANY MEANS - GRAPHIC, ELECTRONIC OR MECHANICAL, INCLUDING PHOTOCOPYING, RECORDING, TAPING OR USED FOR ANY PURPOSE OTHER THAN ITS DESIGNATED PURPOSE, WITHOUT THE WRITTEN PERMISSION OF ESB.

DRAWN	PRODUCED	VERIFIED	APPROVED	APPROVAL DATE
E.O'Shea	E.O'Shea	P.Kavanagh	J.McLoughlin	22/07/2020

CLIENT REF.	NO. OF SHEETS	SIZE	SCALE
00-00	00-00	A3	1:40,000

DRAWING NUMBER: **QS-000280-01-D460-006-002-000**

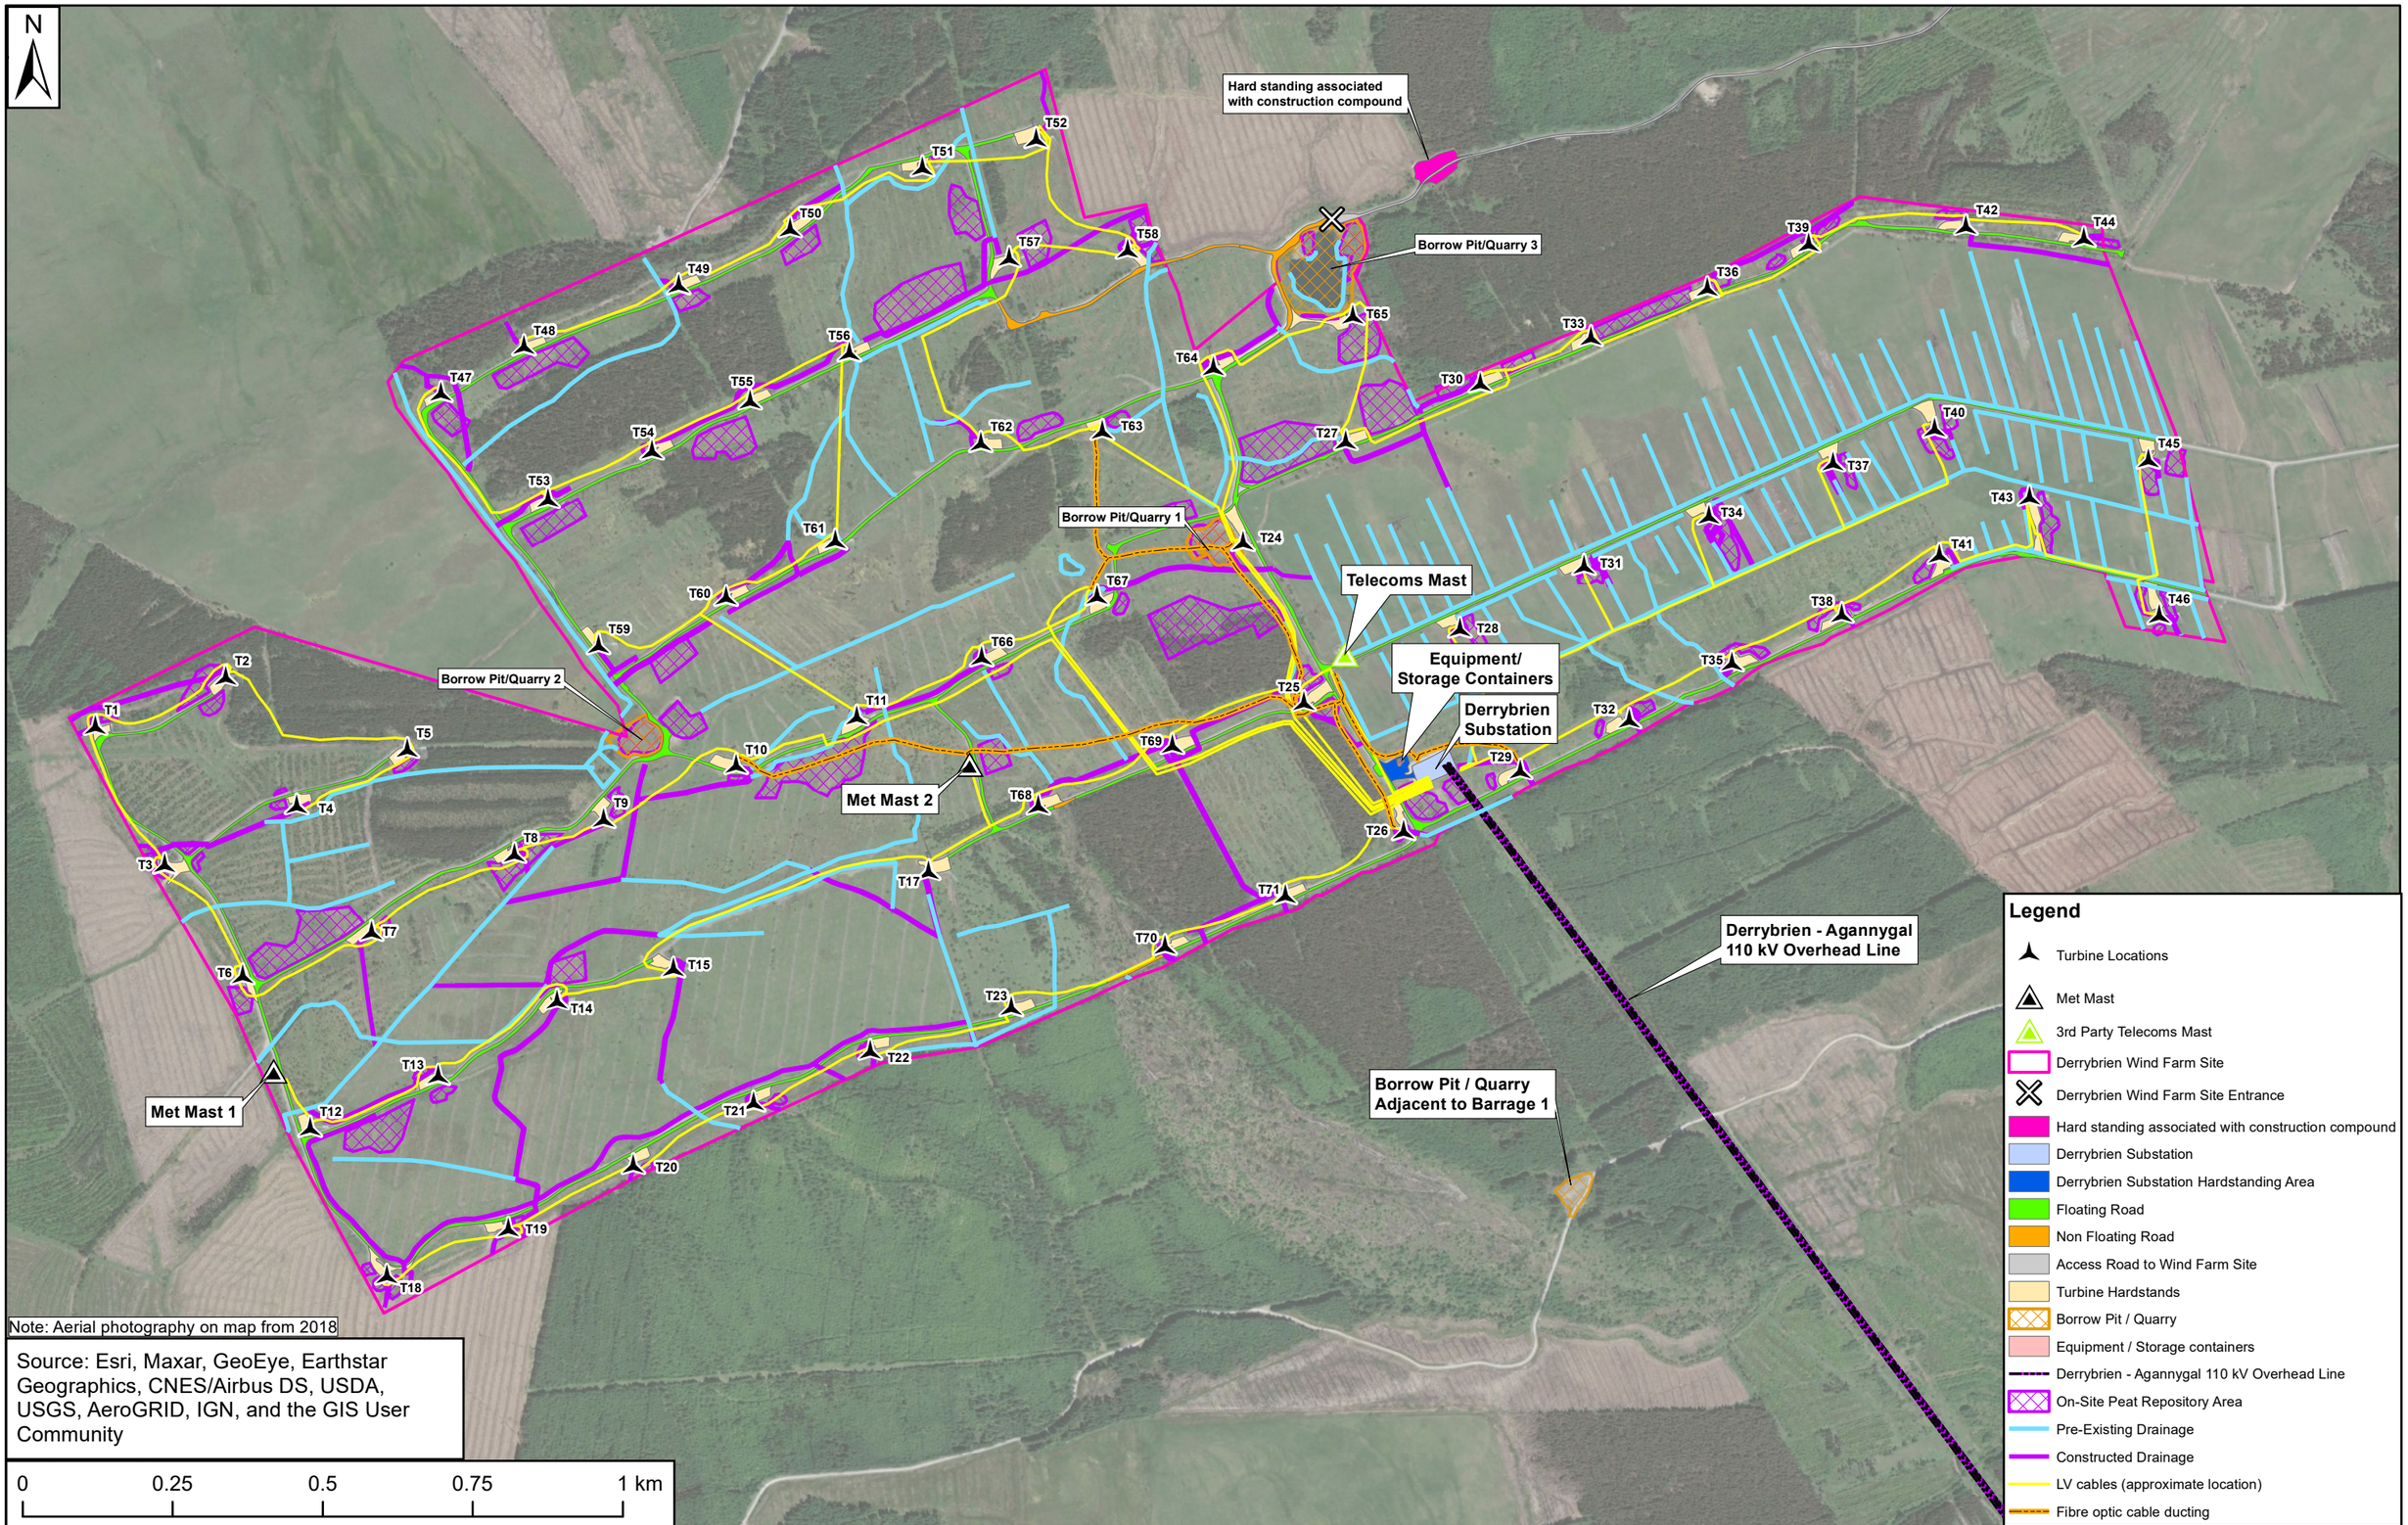

Note: Aerial photography on map from 2018

Source: Esri, Maxar, GeoEye, Earthstar Geographics, CNES/Airbus DS, USDA, USGS, AeroGRID, IGN, and the GIS User Community

0 0.25 0.5 0.75 1 km

REV	DATE	REVISION DESCRIPTION	DRN	PROD	VER	APP
0	16/07/20	Issued for substitute consent	E.O'S	E.O'S	P.K	J.McL

PURPOSE OF ISSUE - PRELIMINARY UNLESS INDICATED

CLIENT APPROVAL ☐ PLANNING ☒ TENDER ☐ CONSTRUCTION ☐ AS-BUILT ☐

Energy for generations

Engineering and Major Projects,
One Dublin Airport Central,
Dublin Airport, Cloghran,
Co. Dublin, K67 XF72, Ireland.

Tel: 353 1 703 8000 **Web:** www.esb.ie

Engineering and Major Projects is a division of ESB.

CLIENT: **Gort Windfarms Ltd**

PROJECT: **Derrybrien Wind Farm Project**

CONTRACT

PRODUCTION UNIT: **Civil & Environmental Engineering**

DRAWING TITLE: **Figure 5.13 - Borrow Pit Locations**

COPYRIGHT© ESB

ALL RIGHTS RESERVED. NO PART OF THIS WORK MAY BE MODIFIED, REPRODUCED OR COPIED IN ANY FORM OR BY ANY MEANS - GRAPHIC, ELECTRONIC OR MECHANICAL, INCLUDING PHOTOCOPYING, RECORDING, TAPING OR USED FOR ANY PURPOSE OTHER THAN ITS DESIGNATED PURPOSE, WITHOUT THE WRITTEN PERMISSION OF ESB.

DRAWN	PRODUCED	VERIFIED	APPROVED	APPROVAL DATE
E.O'Shea	E.O'Shea	P.Kavanagjh	J.McLoughlin	22/07/2020

CLIENT REF.	NO. OF SHEETS	SIZE	SCALE
00-00	00-00	A3	1:10,000

DRAWING NUMBER: **QS-000280-01-D460-006-003-000**

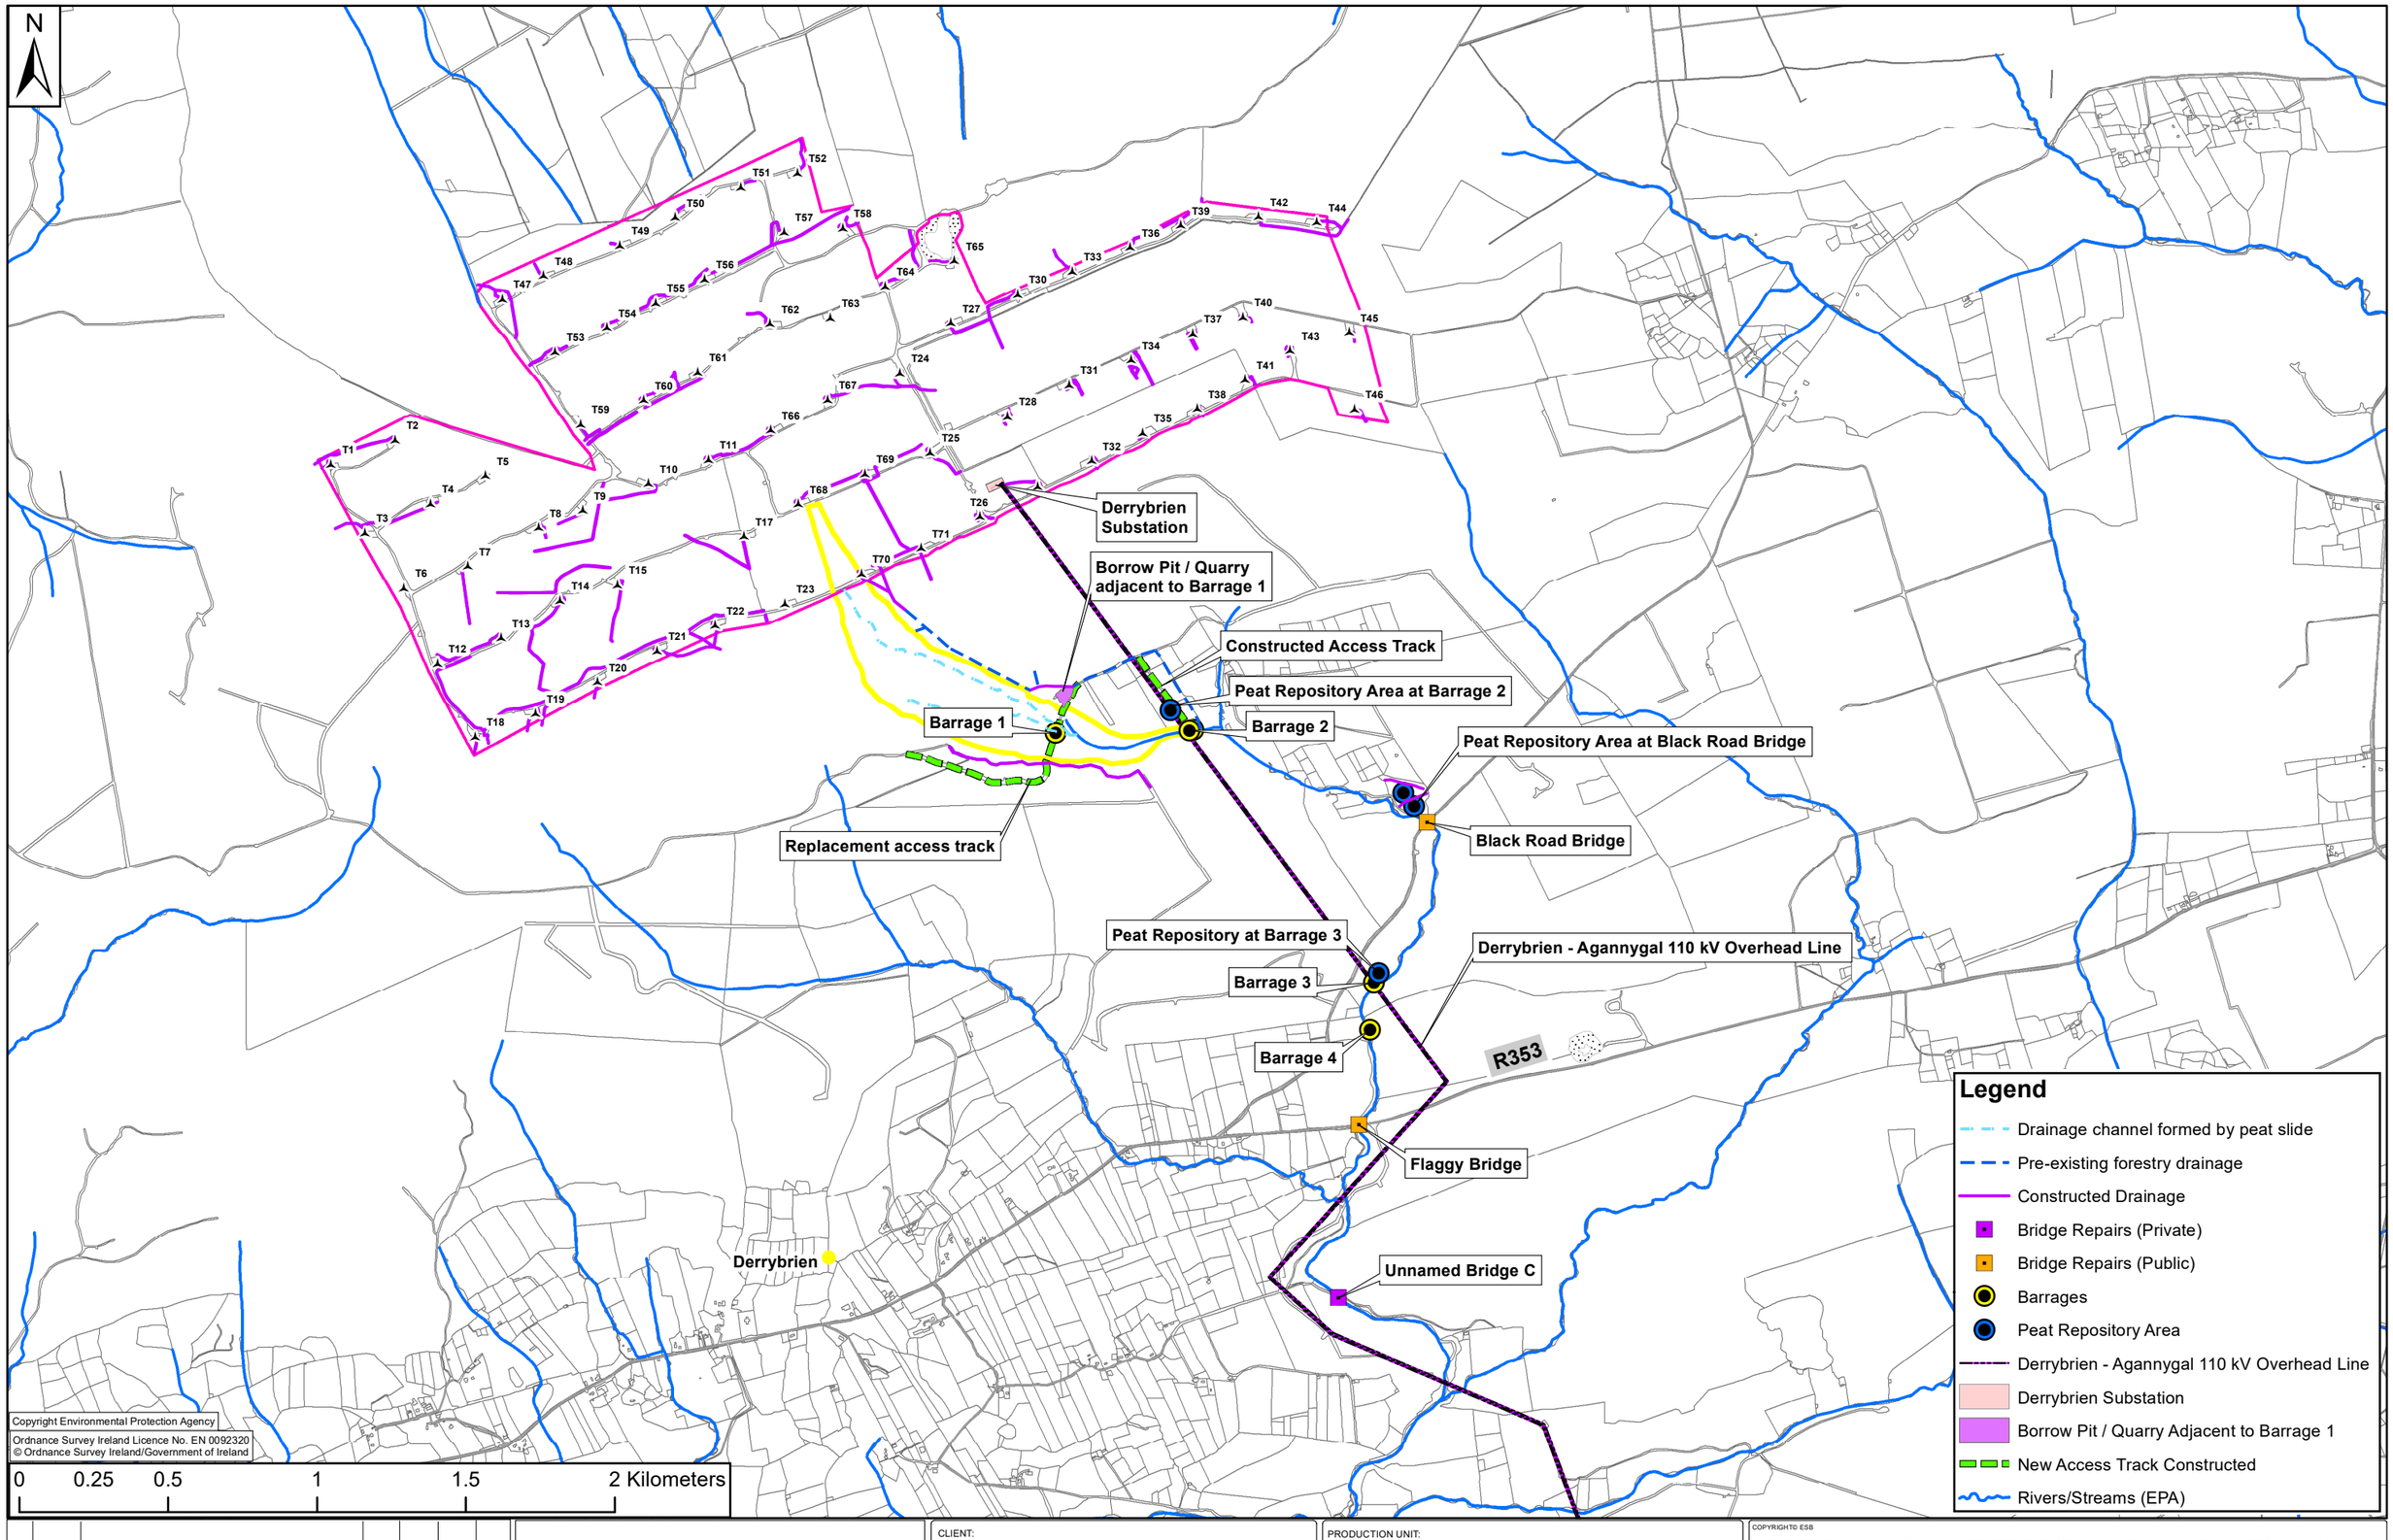

REV	DATE	REVISION DESCRIPTION	DRN	PROD	VER	APP
0	21/07/20	Issued for substitute consent	E.O'S	E.O'S	P.K	J.McL

PURPOSE OF ISSUE - PRELIMINARY UNLESS INDICATED

CLIENT APPROVAL ☐ PLANNING ☒ TENDER ☐ CONSTRUCTION ☐ AS-BUILT ☐

Energy for generations

Engineering and Major Projects,
One Dublin Airport Central,
Dublin Airport, Cloghran,
Co. Dublin, K67 XF72, Ireland.

Tel: 353 1 703 8000 Web: www.esb.ie

Engineering and Major Projects is a division of ESB.

CLIENT: Gort Windfarms Ltd

PRODUCTION UNIT: Civil & Environmental Engineering

PROJECT: Derrybrien Wind Farm Project

DRAWING TITLE: **Figure 5.15 - Peat Slide Barrage Locations**

CONTRACT

COPYRIGHT© ESB

ALL RIGHTS RESERVED. NO PART OF THIS WORK MAY BE MODIFIED, REPRODUCED OR COPIED IN ANY FORM OR BY ANY MEANS - GRAPHIC, ELECTRONIC OR MECHANICAL, INCLUDING PHOTOCOPYING, RECORDING, TAPING OR USED FOR ANY PURPOSE OTHER THAN ITS DESIGNATED PURPOSE, WITHOUT THE WRITTEN PERMISSION OF ESB.

DRAWN	PRODUCED	VERIFIED	APPROVED	APPROVAL DATE
E.O'Shea	E.O'Shea	P.Kavanagh	J.McLoughlin	22/07/2020

CLIENT REF.	NO. OF SHEETS	SIZE	SCALE
00-00	00-00	A3	1:20,000

DRAWING NUMBER: **QS-000280-01-D460-006-004-000**