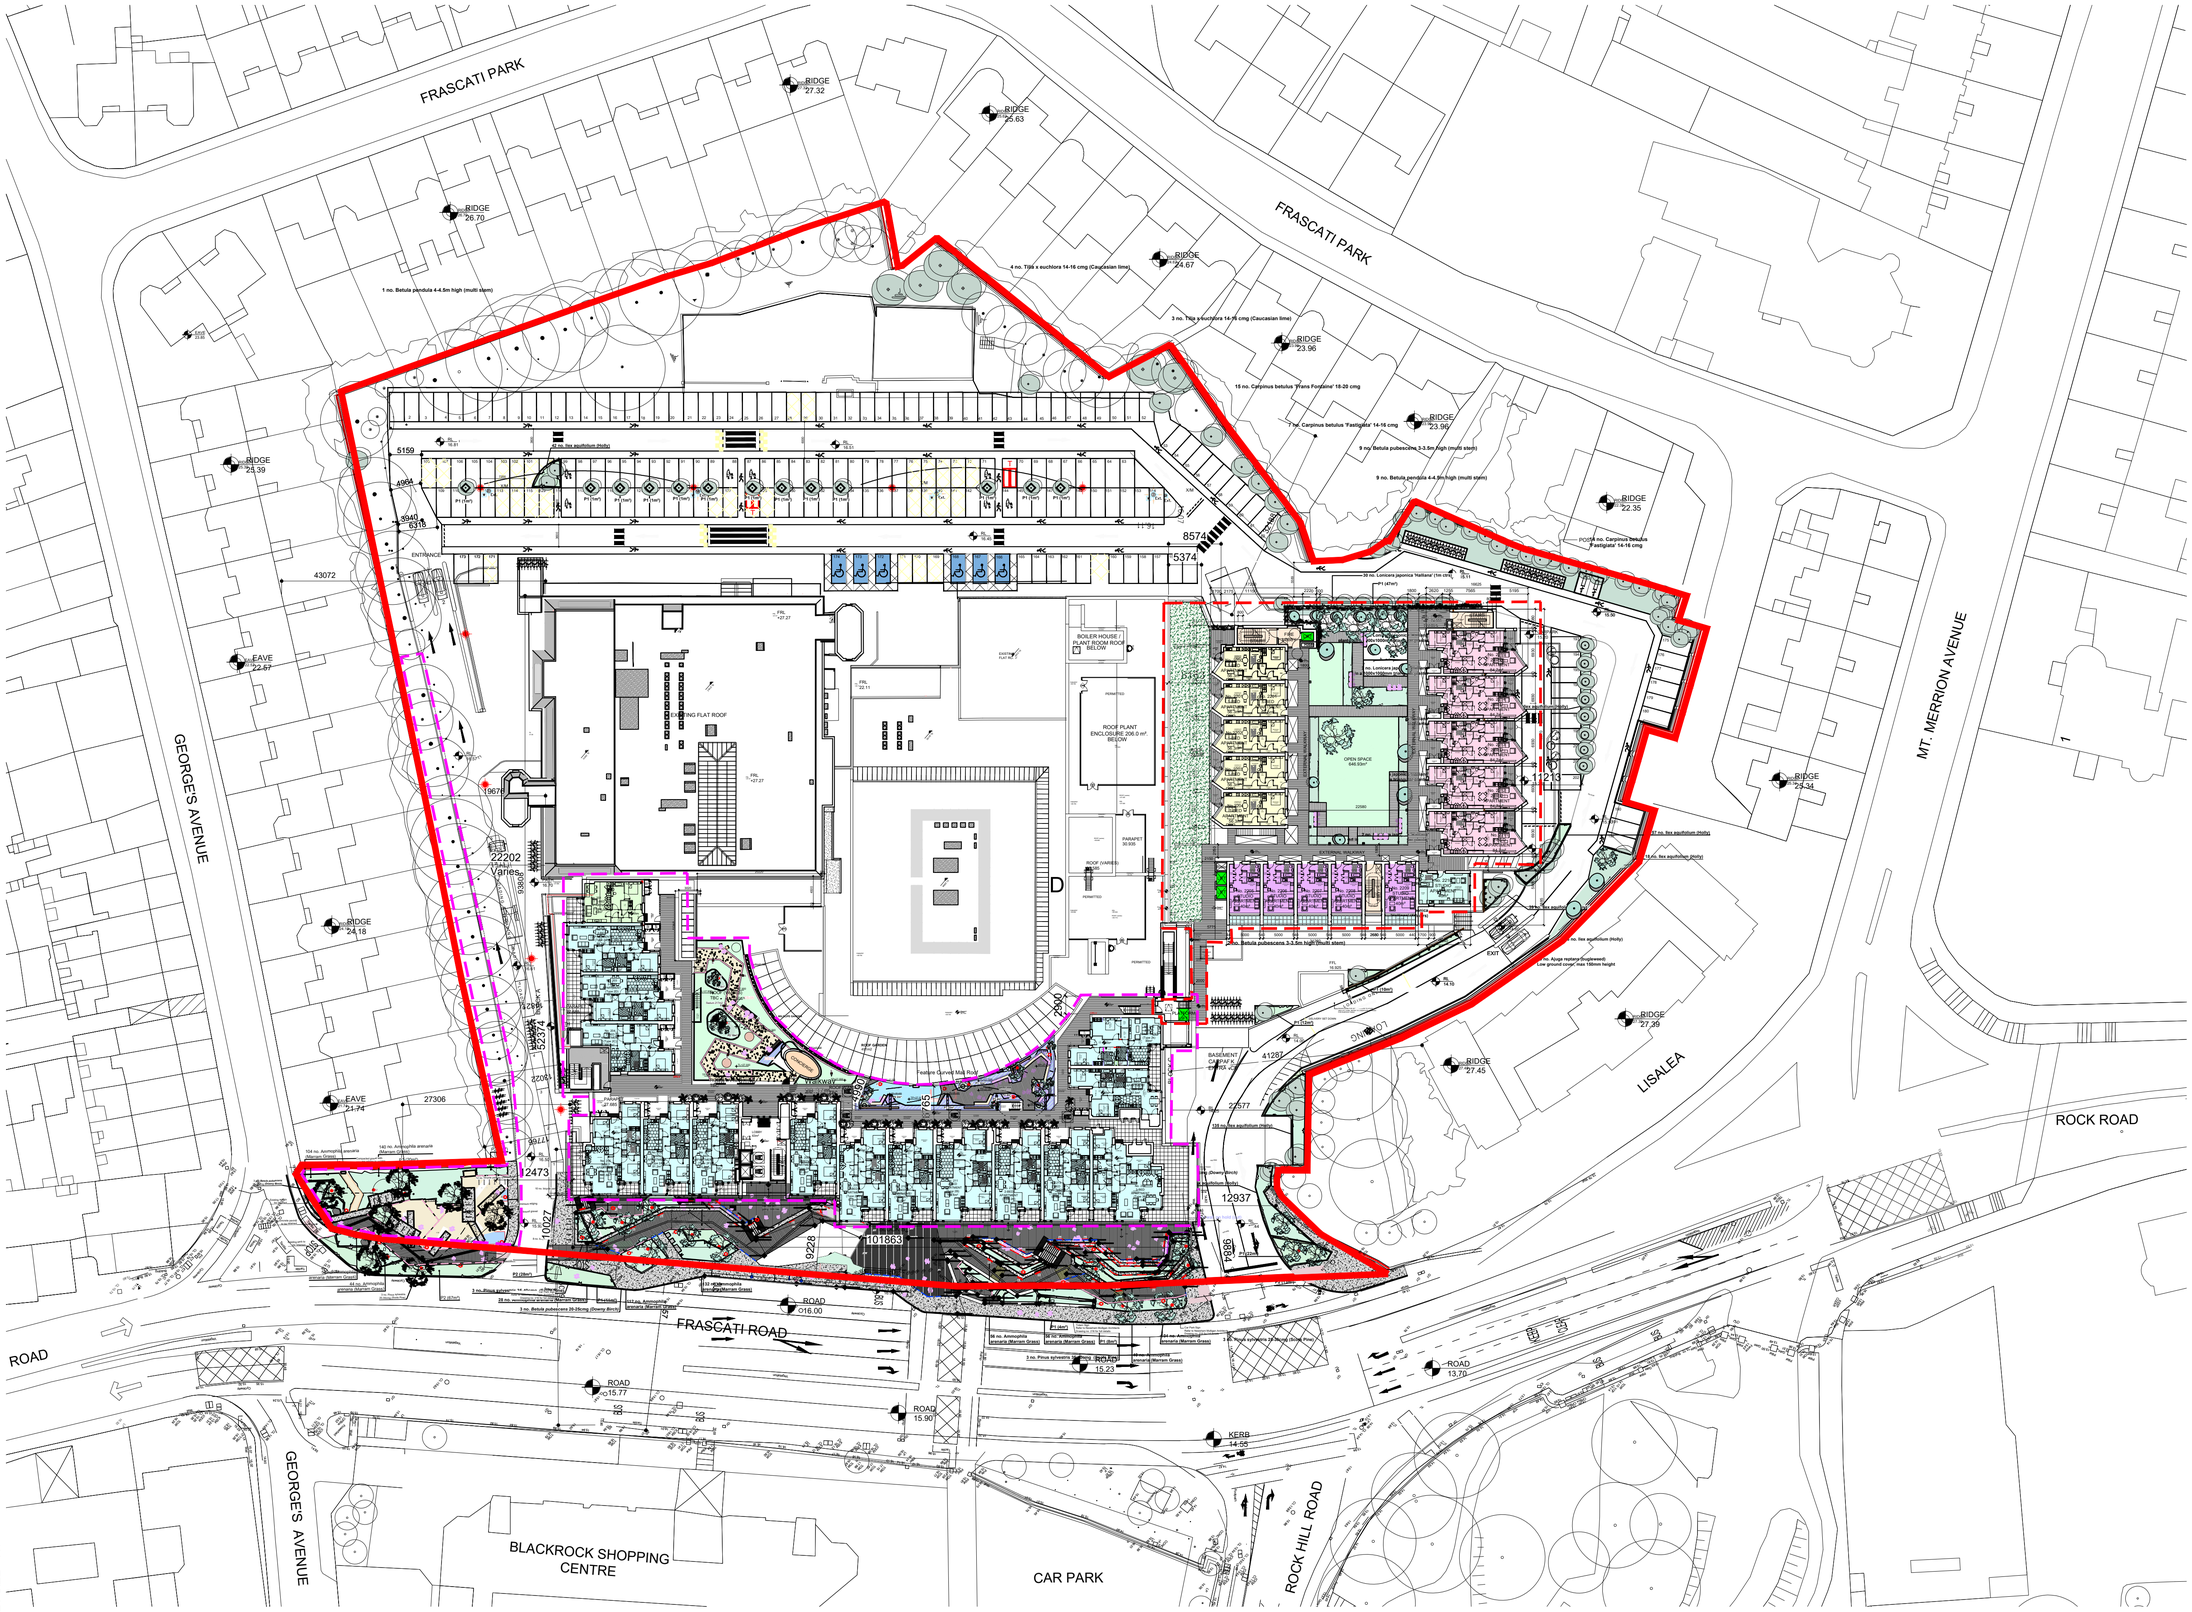

1 / 003 PROPOSED SITE LAYOUT PLAN INDICATING EXTENT OF PHASE 1 & 2 (for information purpose)
1:500

ORIGINAL SHEET SIZE = A1

DO NOT SCALE FROM THIS DRAWING. USE FIGURED DIMENSIONS IN ALL CASES. VERIFY DIMENSIONS ON SITE AND REPORT ANY DISCREPANCIES TO THE ARCHITECTS IMMEDIATELY. THIS DRAWING TO BE READ IN CONJUNCTION WITH THE ARCHITECTS SPECIFICATION. © THIS DRAWING IS COPYRIGHT AND MAY ONLY BE REPRODUCED WITH THE ARCHITECTS PERMISSION.

NOTES

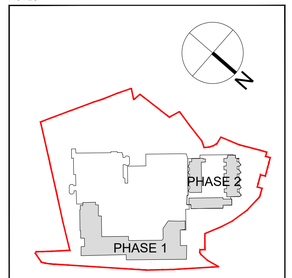

Level Datum

Malin Head ☒ Poolbeg ☐ Assumed ☐

Ordnance Survey of Ireland
Licence No AR 0052020 - ReddyArchitecture+Urbanism
© Ordnance Survey of Ireland & Government of Ireland

ORDNANCE SURVEY REFERENCE:
3300-17 3300-22
3300-23 3393-02
3393-03

LEGEND

OUTLINE OF SITE TO WHICH APPLICATION RELATES
Area - 26,653.00 sq.m (2.67 Hectares)

EXTENT OF ALTERATIONS TO PHASE 1

EXTENT OF PROPOSED PHASE 2 RESIDENTIAL DEVELOPMENT

REV	DTE	DRN	ISSUE

reddy architecture+urbanism
Reddy Architecture + Urbanism
Dublin Office,
Dartry Mills, Dartry Road, Dublin 6.
T: +353 (0)1 4987000
W: www.reddyarchitecture.com
E: info@reddyarchitecture.com

PLANNING APPLICATION

JOB
FRASCATI CENTRE
BLACKROCK, CO. DUBLIN
SHD RESIDENTIAL PROPOSAL

CLIENT
IMRF II FRASCATI LIMITED PARTNERSHIP / DAVY IMRF II GP LIMITED

DRAWING
PROPOSED SITE LAYOUT PLAN INDICATING EXTENT OF PHASE 1&2 (for information)

DATE	AUG 2020	SCALE	1:500@ A1
DRN.	CC	CHECKED	GA

JOB NO.	DWG NO.	REVISION
P19-202D	AR-08-PL-002	