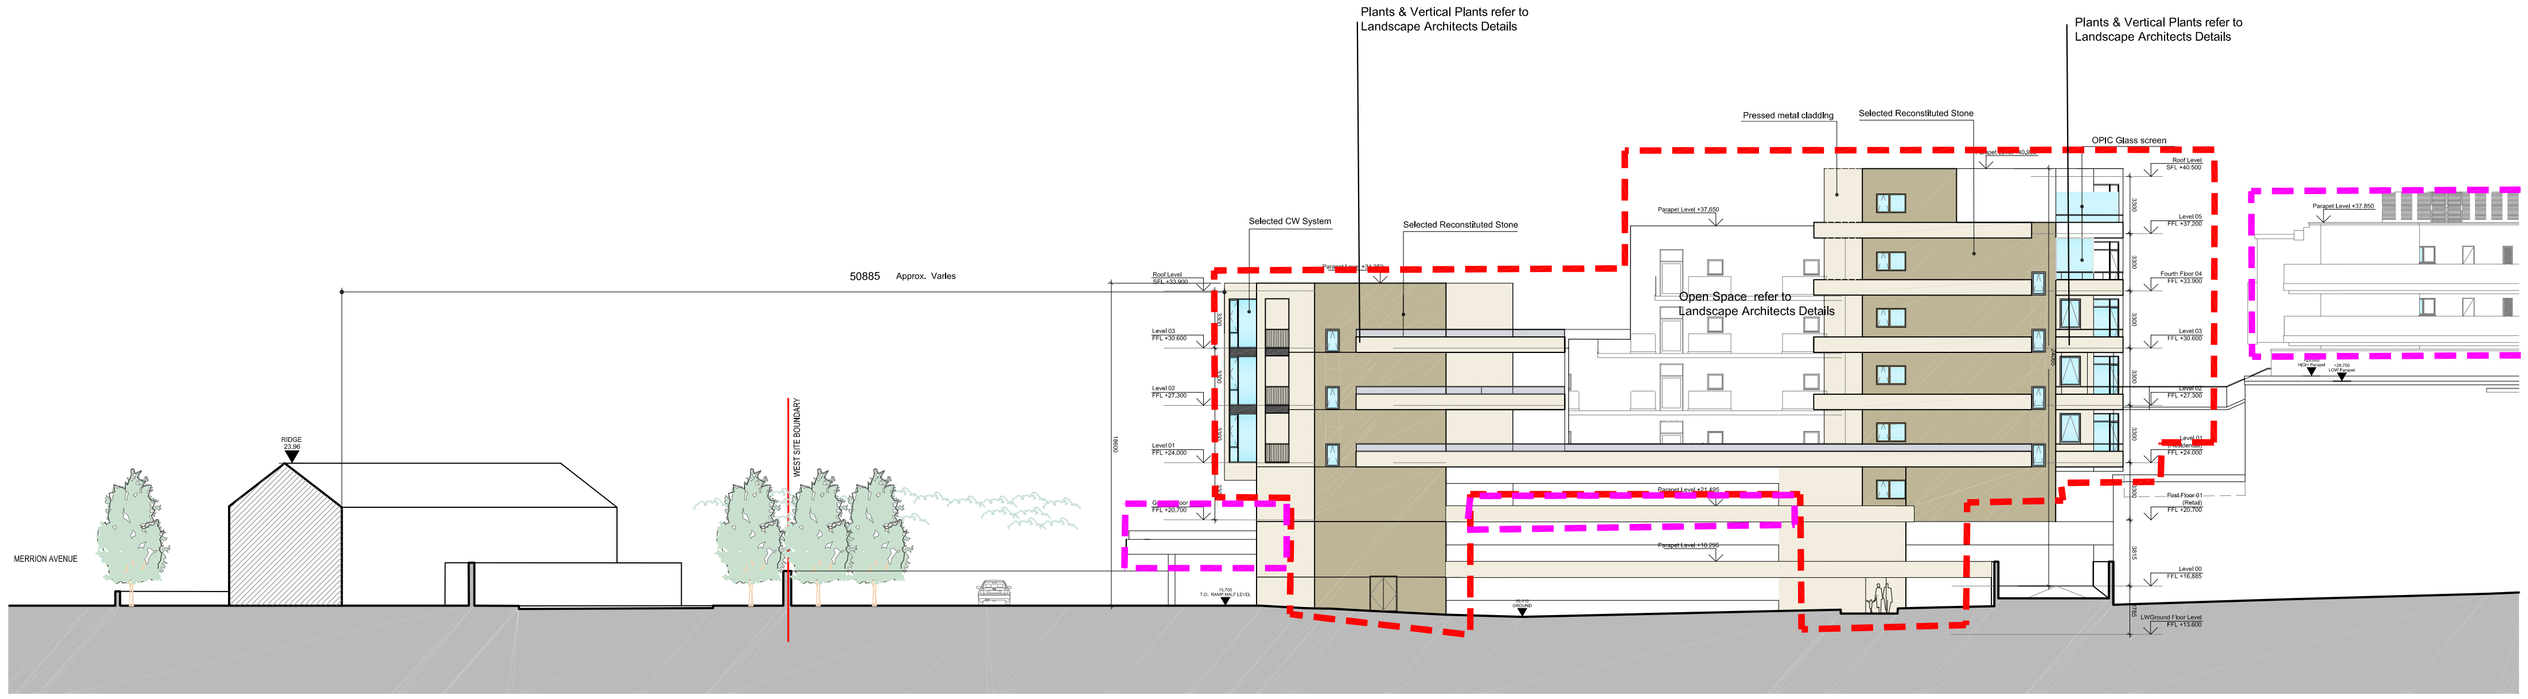

1 / 141 PROPOSED SECTION BB WITHOUT PLANTS (BLOCK D&F SOUTH WEST ELEVATION)
Scale: 1:250 @ A1

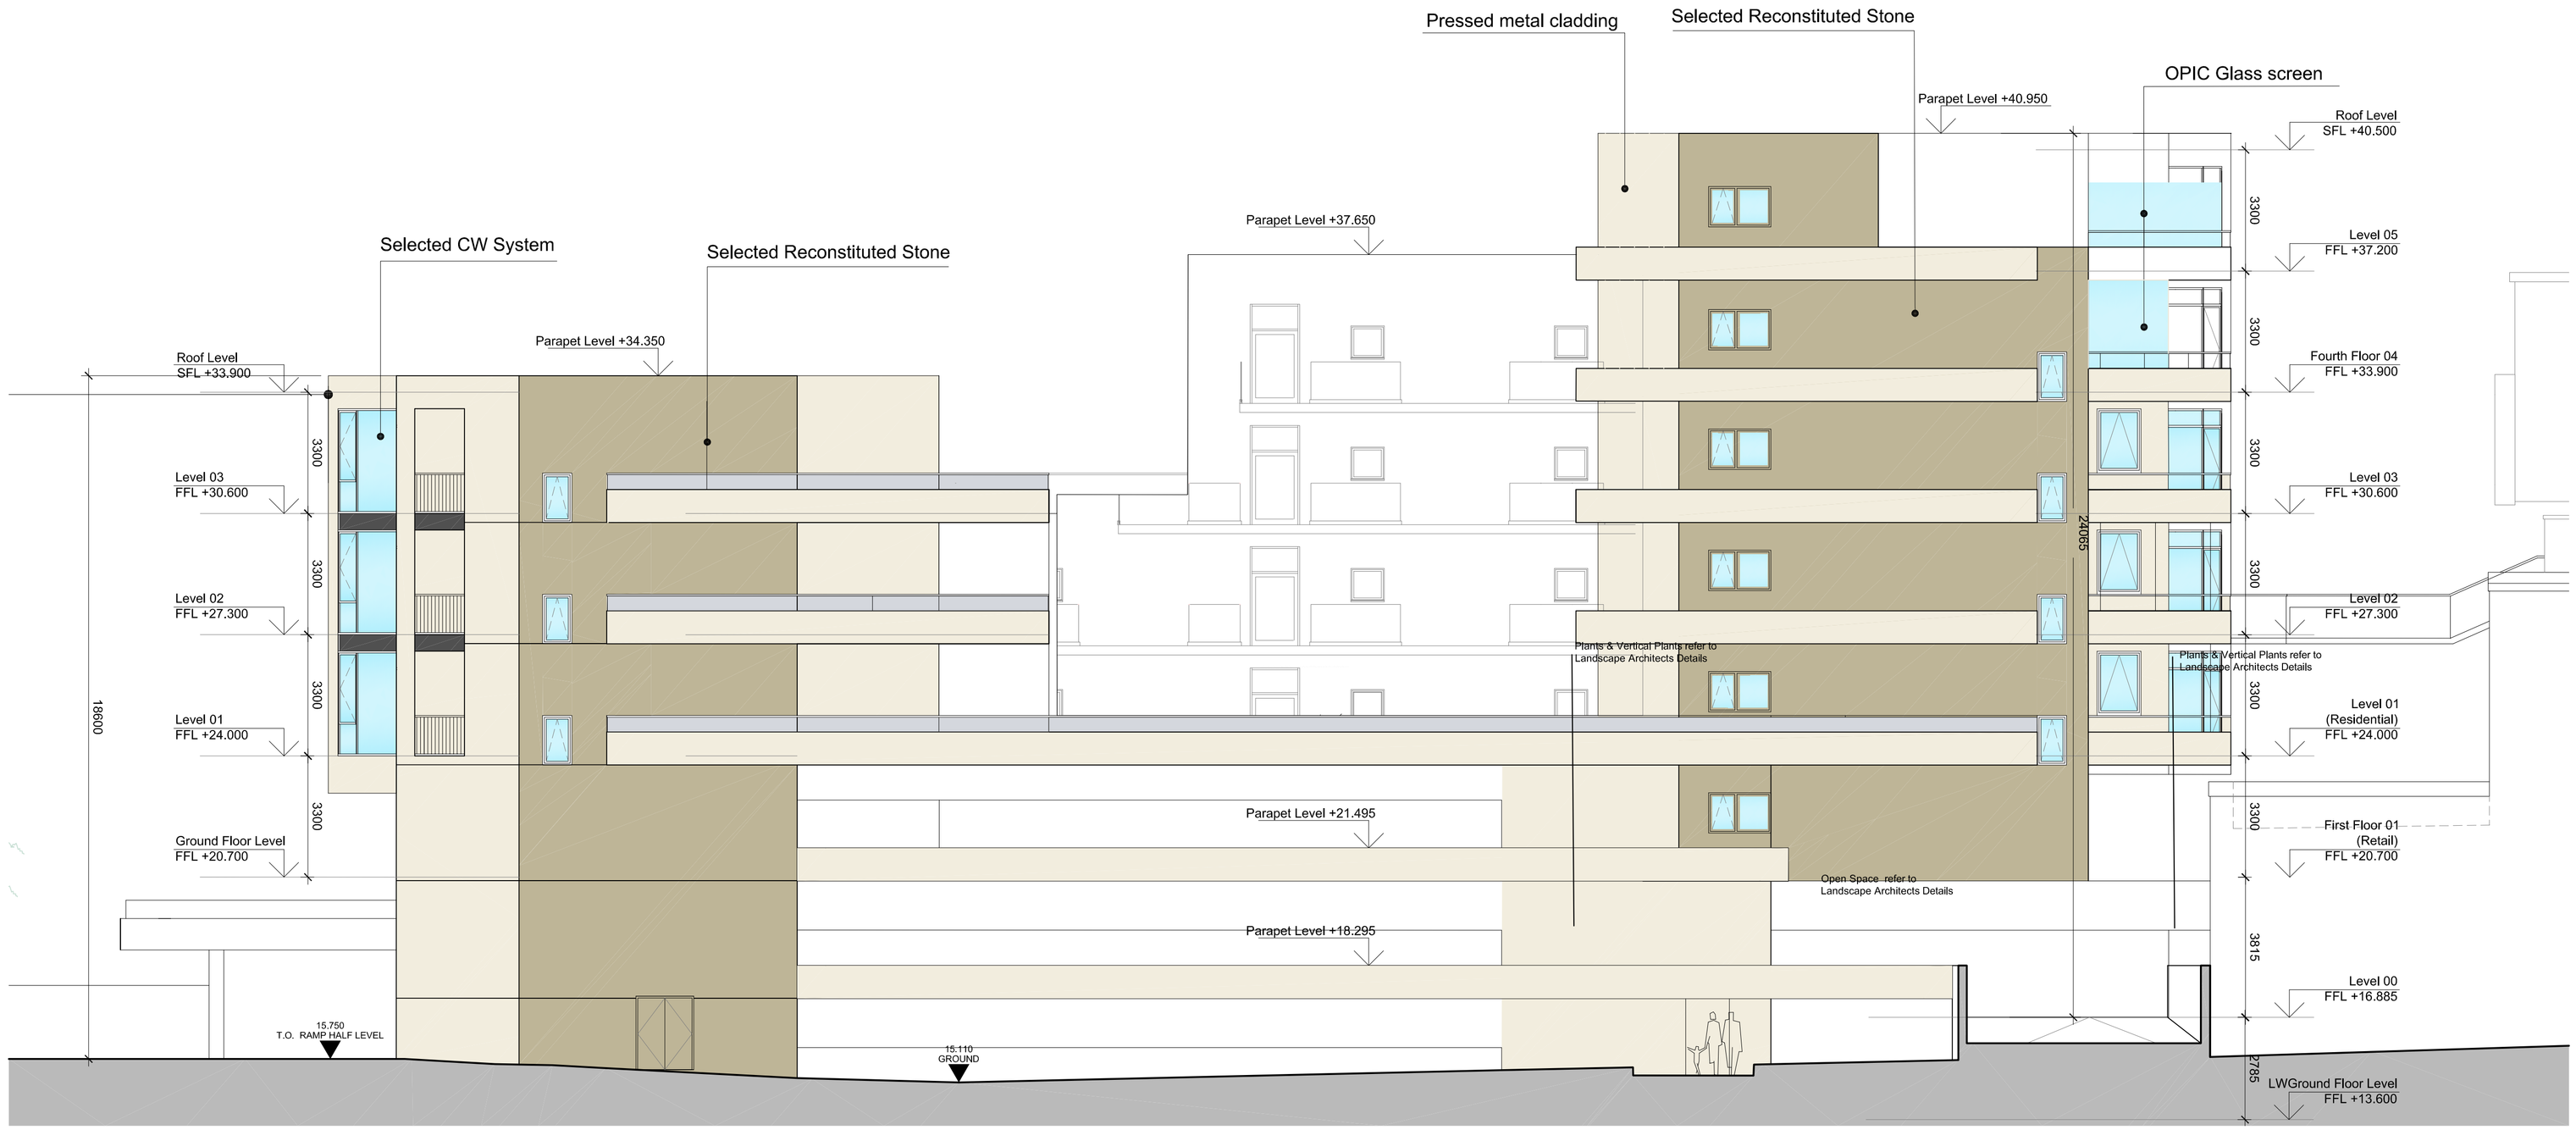

1 / 141 PROPOSED SECTION BB WITHOUT PLANTS (BLOCK D&F SOUTH WEST ELEVATION)
Scale: 1:100 @ A1

ORIGINAL SHEET SIZE = A1

DO NOT SCALE FROM THIS DRAWING. USE FIGURED DIMENSIONS IN ALL CASES. VERIFY DIMENSIONS ON SITE AND REPORT ANY DISCREPANCIES TO THE ARCHITECTS IMMEDIATELY. THIS DRAWING TO BE READ IN CONJUNCTION WITH THE ARCHITECTS SPECIFICATION. © THIS DRAWING IS COPYRIGHT AND MAY ONLY BE REPRODUCED WITH THE ARCHITECTS PERMISSION.

NOTES

Ordnance Survey of Ireland
Licence No AR 0052020 - ReddyArchitecture+Urbanism
© Ordnance Survey of Ireland & Government of Ireland

ORDNANCE SURVEY REFERENCE:	
3300-17	3300-22
3300-23	3393-02
3393-03	

SITE BOUNDARY

EXTENT OF ALTERATIONS TO PHASE 1

EXTENT OF PROPOSED PHASE 2 RESIDENTIAL DEVELOPMENT

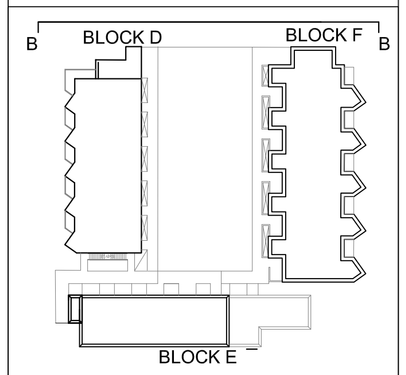

REV	DTE	DRN	ISSUE

reddy architecture+urbanism
Reddy Architecture + Urbanism
Dublin Office,
Darry Mills, Dartry Road, Dublin 6.
T: +353 (0)1 4987000
W: www.reddyarchitecture.com
E: info@reddyarchitecture.com

PLANNING APPLICATION

JOB
FRASCATI CENTRE
BLACKROCK, CO. DUBLIN
SHD RESIDENTIAL PROPOSAL

CLIENT
IMRF II FRASCATI LIMITED PARTNERSHIP / DAVY IMRF II GP LIMITED

DRAWING
PROPOSED SECTION BB WITHOUT PLANTS

DATE	AUG 2020	SCALE	AS DRAWING
DRN.	CC	CHECKED	GA

JOB NO.	DWG NO.	REVISION
P19-202D	144-8	