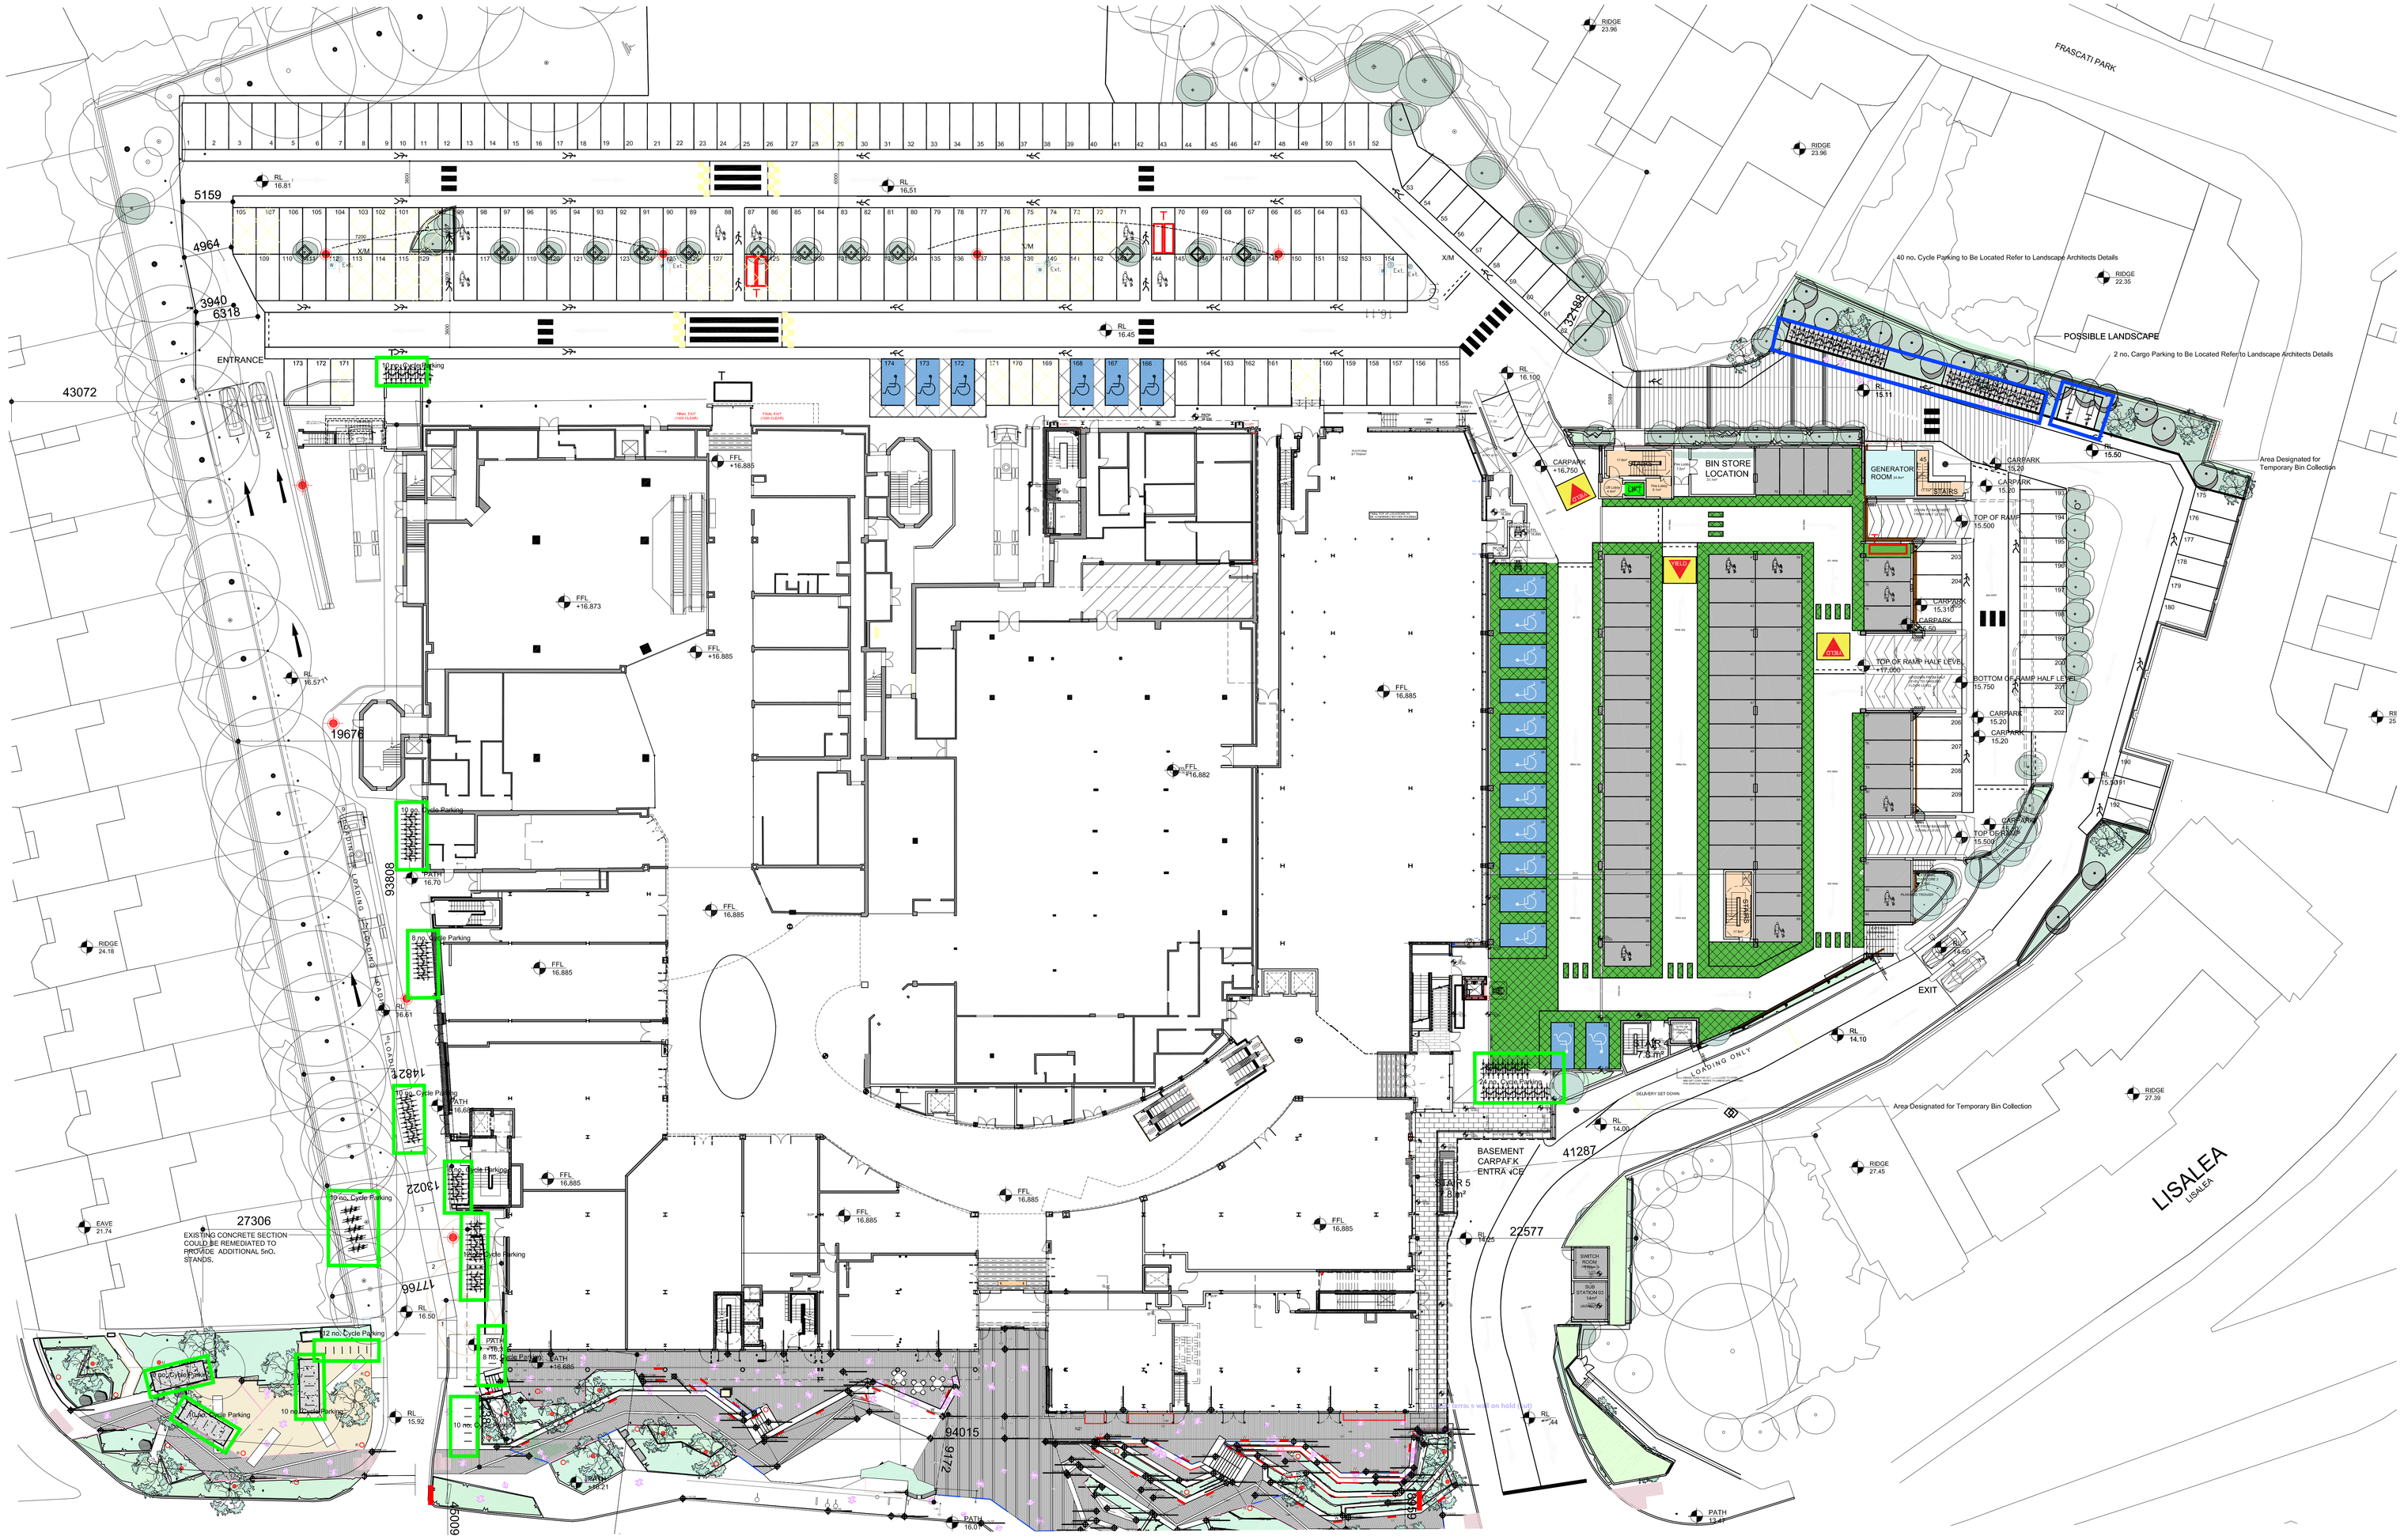

1 / 003 PROPOSED GROUND FLOOR BICYCLE PARKING PLAN
Scale: 1:250 @ A0

ORIGINAL SHEET SIZE = A0

DO NOT SCALE FROM THIS DRAWING. USE FIGURED DIMENSIONS IN ALL CASES. VERIFY DIMENSIONS ON SITE AND REPORT ANY DISCREPANCIES TO THE ARCHITECTS IMMEDIATELY. THIS DRAWING TO BE READ IN CONJUNCTION WITH THE ARCHITECTS SPECIFICATION. © THIS DRAWING IS COPYRIGHT AND MAY ONLY BE REPRODUCED WITH THE ARCHITECTS PERMISSION.

NOTES

Ordnance Survey of Ireland
Licence No AR 0052020 – Reddy Architecture+Urbanism
© Ordnance Survey of Ireland & Government of Ireland

ORDNANCE SURVEY REFERENCE:
3300-01 3300-02
3300-03 3300-05
3301-03

PROPOSED RESIDENTIAL DEVELOPMENT BICYCLE PARKING

RETAIL BICYCLE PARKING

RETAIL BICYCLE PARKING

GROUND SURFACE CYCLE PARKING - 126

DECKING LEVEL CYCLE PARKING - 24

SUBTOTAL - 150

RESIDENTIAL BICYCLE PARKING

GROUND SURFACE CYCLE PARKING - 42
(40 no. Bicycle + 2 no. Cargo)

SUBTOTAL - 42

REV	DTE	DRN	ISSUE

reddy architecture+urbanism
Reddy Architecture + Urbanism
Dublin Office,
Derry Mills, Derry Road, Dublin 6.
T: +353 (0)1 4987000
W: www.reddyarchitecture.com
E: info@reddyarchitecture.com

PLANNING APPLICATION

JOB
FRASCATI CENTRE
BLACKROCK, CO. DUBLIN
SHD RESIDENTIAL PROPOSAL

CLIENT
IMRF II FRASCATI LTD PARTNERSHIP
AND DAVY IMRF II GP LTD

DRAWING
PROPOSED
GROUND FLOOR BICYCLE PARKING PLAN

DATE	AUG 2020	SCALE	1:250 @ A0
DRN.	LW	CHECKED	MB

JOB NO.	DWG NO.	REVISION
P19-202D	162-8	