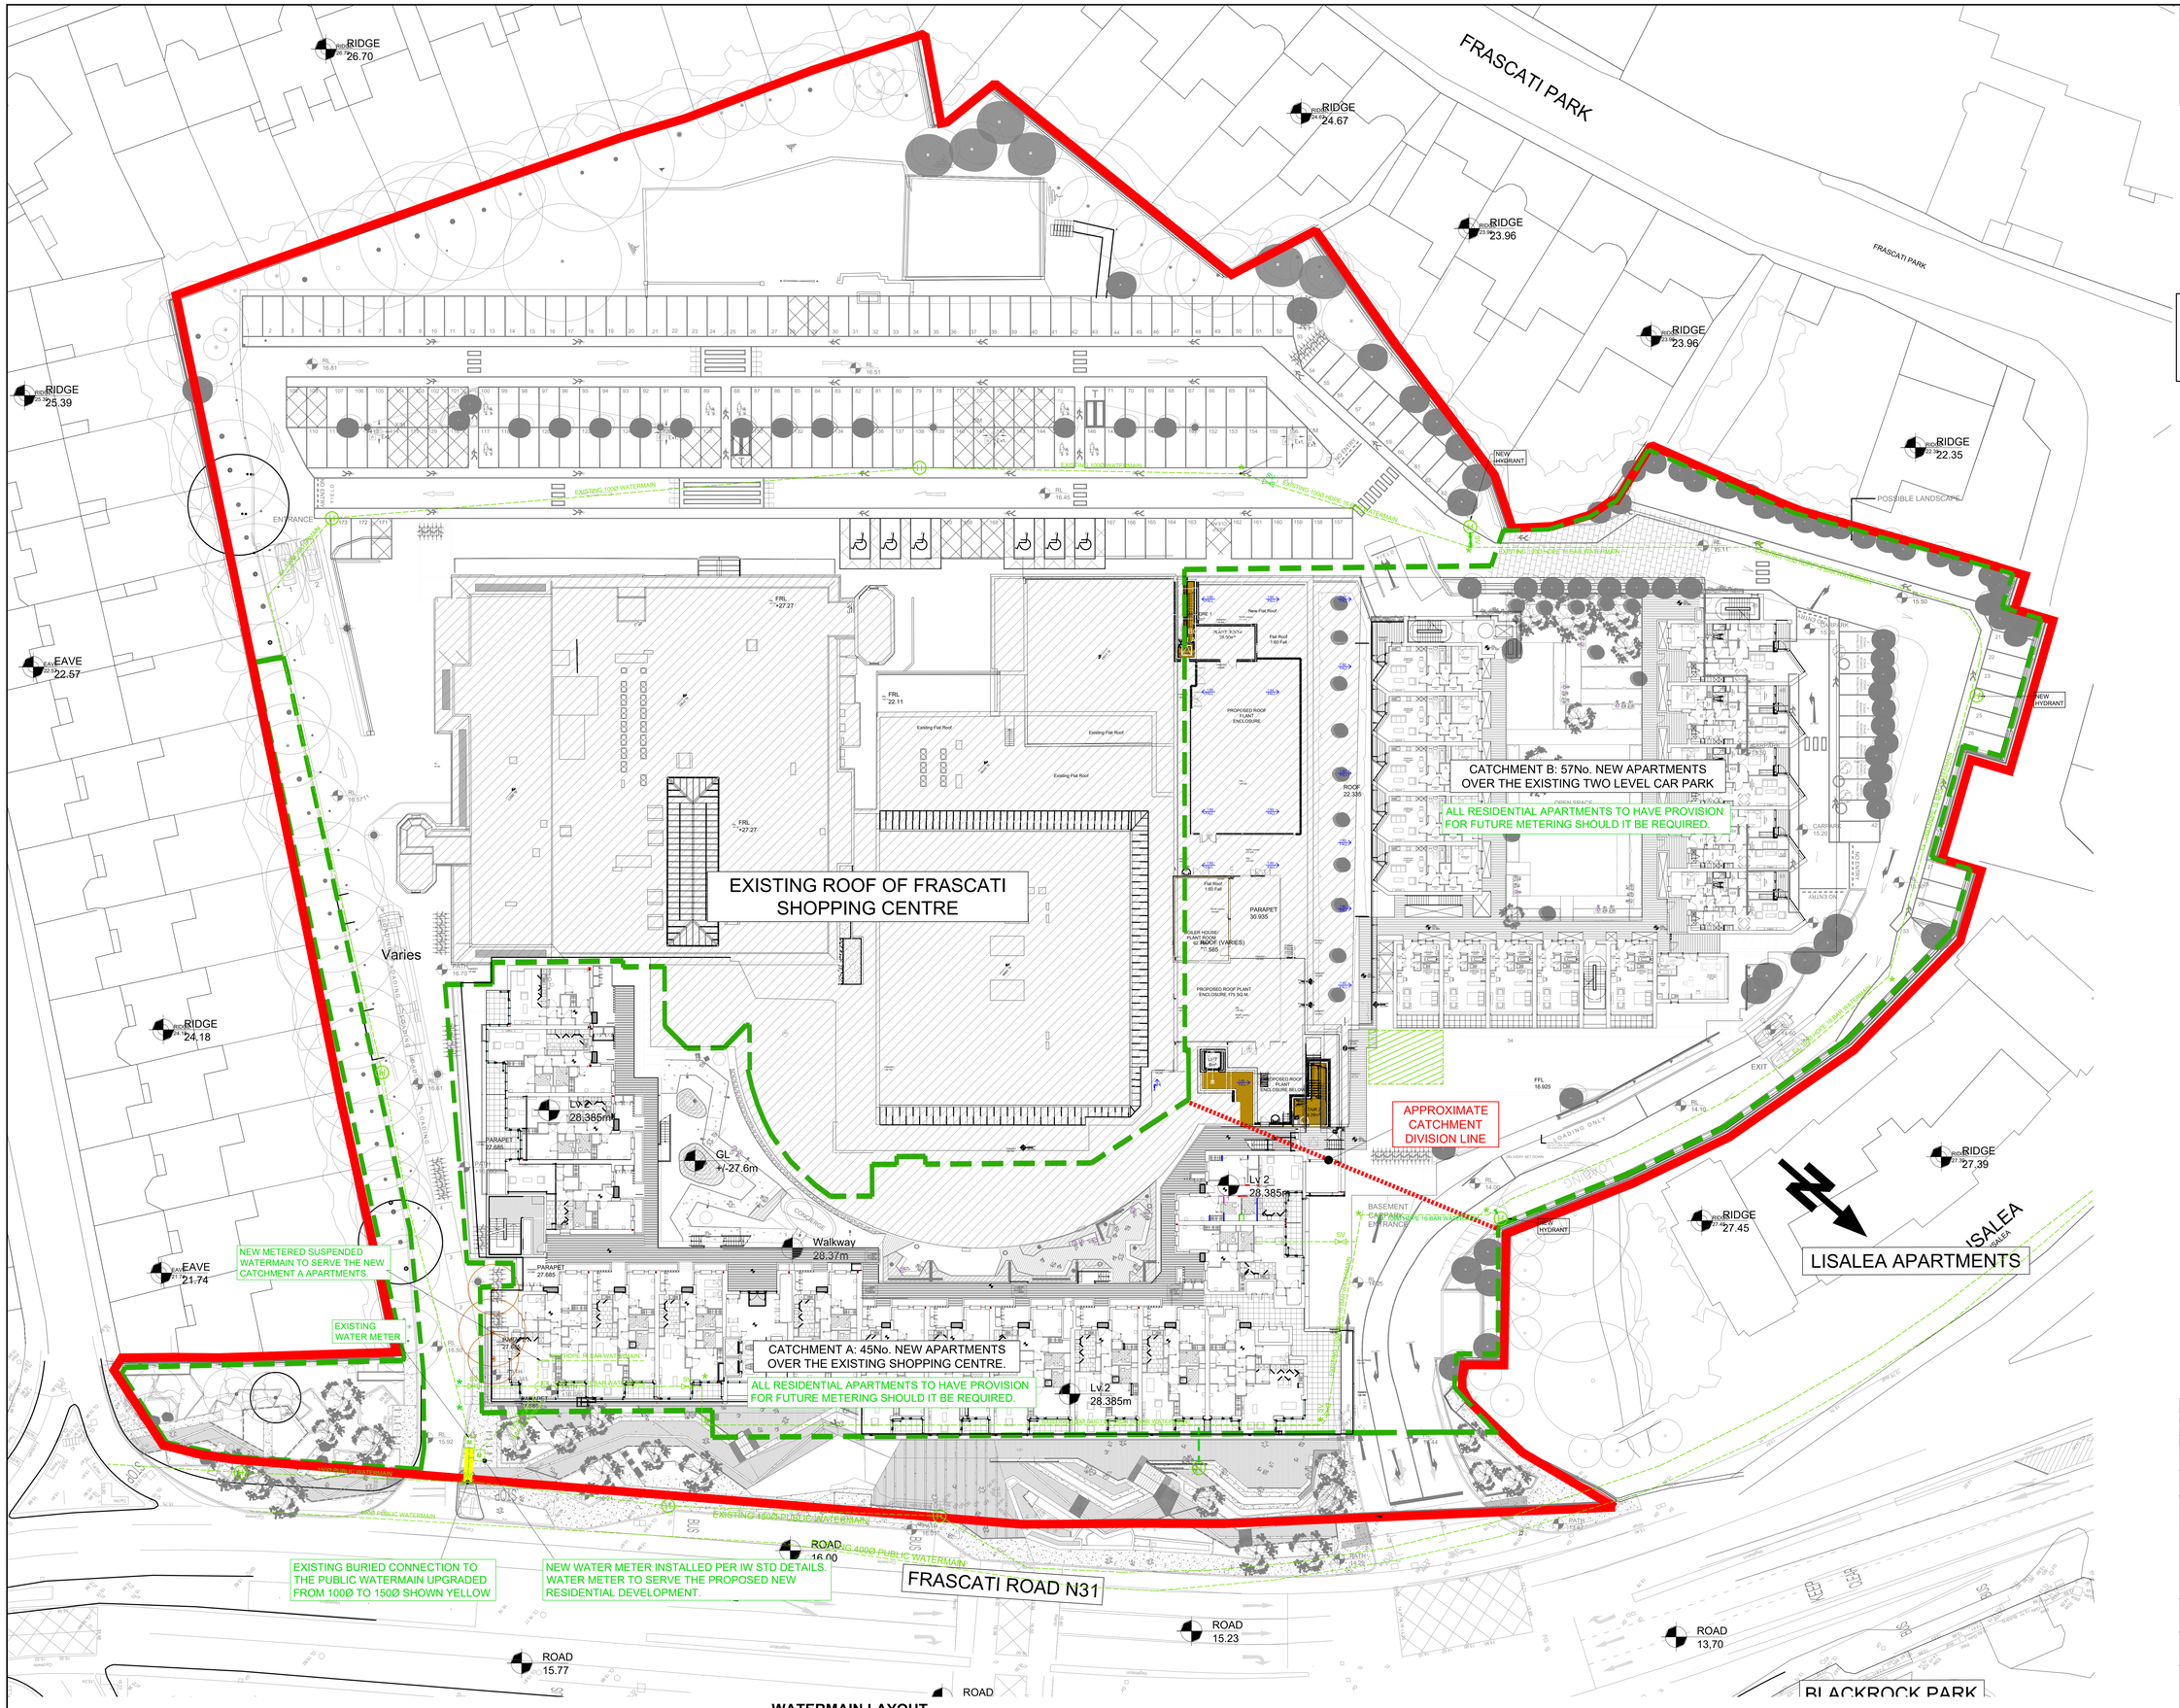

WATERMAIN LAYOUT

SCALE 1:250 @ A0

NOTES

1. THIS DRAWING IS TO BE READ IN CONJUNCTION WITH ALL ENGINEERS & ARCHITECT'S DRAWINGS.FIGURED DIMENSIONS ONLY (NOT SCALING) TO BE USED. WHERE A CONFLICT OF INFORMATION EXISTS OR IF IN ANY DOUBT - ASK.
2. CONSULTANTS TO BE INFORMED IMMEDIATELY OF ANY DISCREPANCIES BEFORE WORK PROCEEDS.

LEGEND

Ex. WATERMAIN	
WATERMAIN	
SLUICE VALVE	SV
STOP COCK	SC
AIR VALVE	AV
FIRE HYDRANT	H
MAGNETIC FLOW WATER METER	M
CONCRETE THRUST BLOCK	*

OUTLINE OF SITE TO WHICH THE APPLICATION RELATES

EXTENT OF PROPOSED PHASE 1 & PHASE 2 DEVELOPMENT

ISSUE	DATE	DESCRIPTION	DRN	CHKD
PL3	12.08.20	PLANNING ISSUE	SW / RM	RM / JPC
PL2	24.06.20	PLANNING ISSUE	SW / RM	RM / JPC
PL1	16.03.20	PLANNING ISSUE	SW / RM	RM / JPC
P2	14.02.20	PRELIMINARY ISSUE	SW / RM	RM / JPC
P1	05.09.19	PCE TO IRISH WATER	SW / RM	RM / JPC

ISSUE STATUS: ☐ PRELIMINARY (P1, P2, P3 etc.) ☒ PLANNING (PL1, PL2, PL3 etc.) ☐ TENDER (T1,T2, T3 etc.) ☐ FOR CONSTRUCTION (D, 1, etc.)

barrett mahony

Dublin Office:
Sandwith House, 52-54 Lower Sandwith Street, Dublin 2, Ireland.
Tel: (01) 677 3200 Fax: (01) 677 3164

London Office:
95A Westminster Bridge Road, London SE1 7HR, United Kingdom
Tel: (0044) 207 922 1402, (0044) 208 185 6191

Consulting Engineers, Civil, Structural & Project Management, E-mail: bmcce@bmce.ie, Web: www.bmce.ie

Association of Consulting Engineers Ireland

International Federation of Consulting Engineers

CLIENT
IMRF II FRASCATI PARTNERSHIP

PROJECT TITLE
FRASCATI RESIDENTIAL PHASE II

DRAWING TITLE
WATERMAIN LAYOUT

PROJECT No.	DRAWING No.	ISSUE	STATUS
19248	C1002	PL3	PLANNING