doyle + otroithigh landscape architecture ltd.

North.

Landscape Section I - I
Scale 1:125

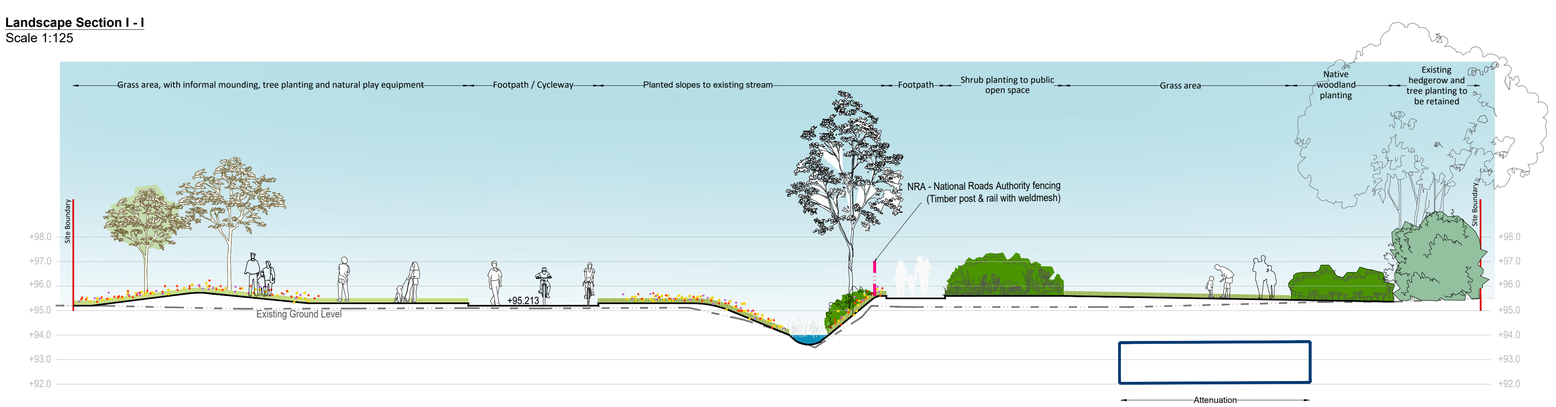

Section I Location Plan
Scale 1:250

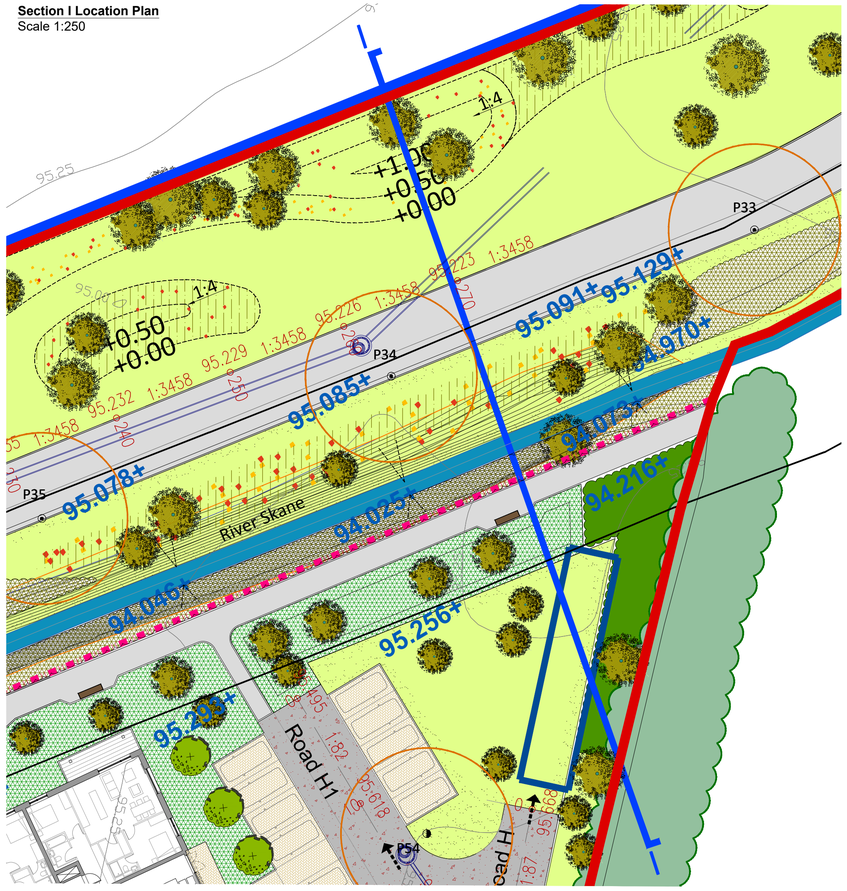

Landscape Section J - J
Scale 1:125

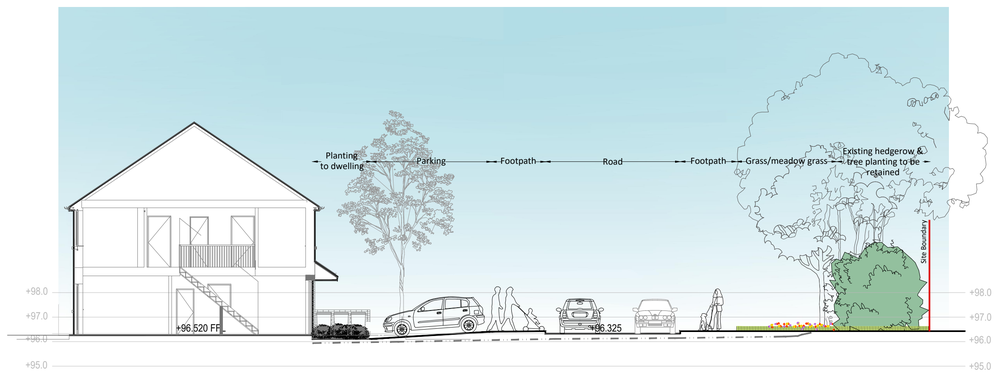

Section J Location Plan
Scale 1:250

Date	Note

Project name: Proposed Strategic Housing Development at Dunshaughlin East - Phase 2	Project number: 19-048
Drawing name: Landscape Section (5 of 7)	Drawing number: LS-05-PP

Drawing scale @ A1: 1:125 & 1:250	Drawn by: ad	Checked by: ld
Status: Planning		date: 30.09.2020

Contact details:
Linda Doyle (Director) mobile: 087 267 4196
e-mail linda@doyle-otroithigh.com
Daithi oTroithigh (Director) mobile: 086 300 3499
e-mail daithi@doyle-otroithigh.com

Office address:
Pembroke House,
28-32 Upper Pembroke St,
Dublin 2.

doyle + o'troithigh
landscape - architecture

www.doyle-otroithigh.com