B9 - SUBSTATION

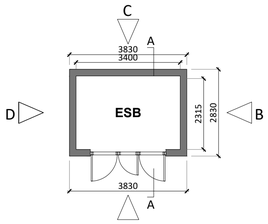

FLOOR PLAN

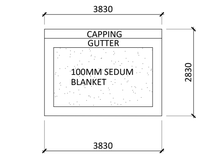

ROOF PLAN

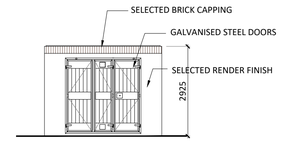

ELEVATION A

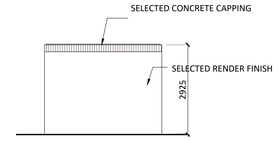

ELEVATION C

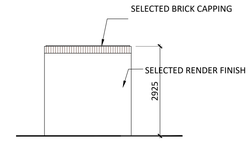

ELEVATION B

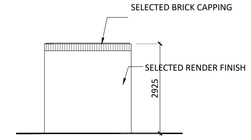

ELEVATION D

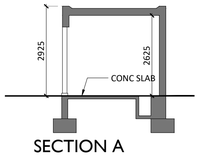

SECTION A

B9A - SUBSTATION

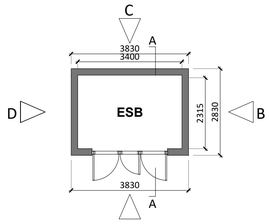

FLOOR PLAN

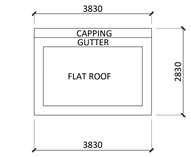

ROOF PLAN

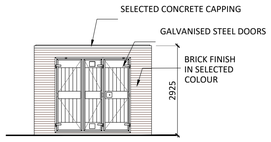

ELEVATION A

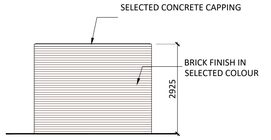

ELEVATION C

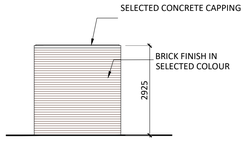

ELEVATION B

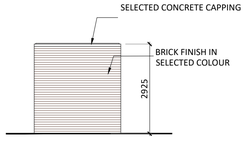

ELEVATION D

REF. B9 FOR SECTION DETAIL

B10 - SUBSTATION + BIN STORE

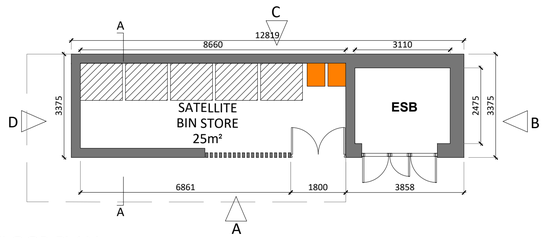

FLOOR PLAN

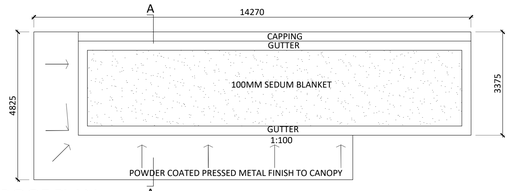

ROOF PLAN

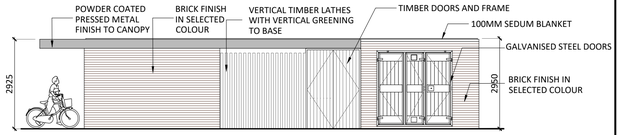

ELEVATION A

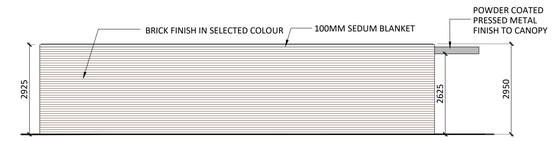

ELEVATION C

ELEVATION B

ELEVATION D

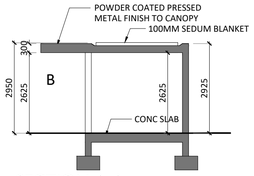

SECTION A-A

B11 - SUBSTATION + BIKE STORE

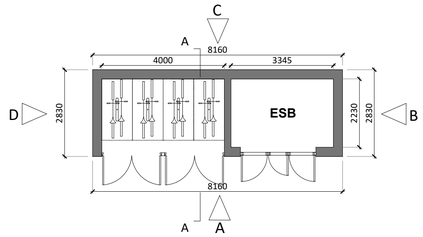

FLOOR PLAN

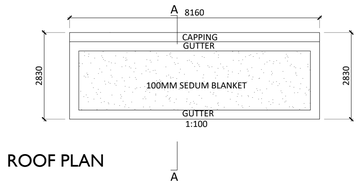

ROOF PLAN

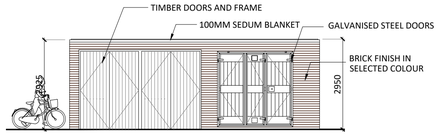

ELEVATION A

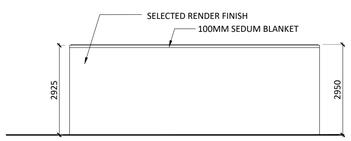

ELEVATION C

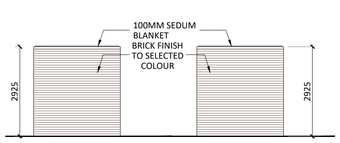

ELEVATION B ELEVATION D

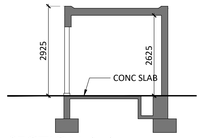

SECTION A-A

TYPICAL BIN STORE DETAIL

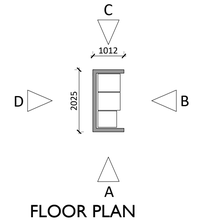

FLOOR PLAN

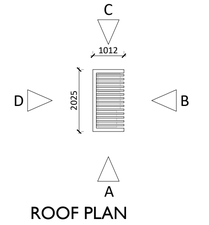

ROOF PLAN

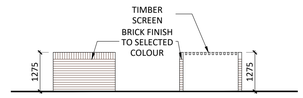

ELEVATION B & D

ELEVATION A & C

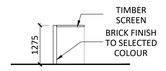

SECTION A-A

SUBSTATION & STORE
- FLOOR PLANS, ELEVATIONS & SECTIONS

SUBSTATION

SUBSTATION + BICYCLE STORAGE

SUBSTATION + BIN STORE

N

KEY PLAN
SCALE N.T.S.

Revision Description	Date	Rev. No.	Issued by
For Planning	25/09/2020	2	AB
For Planning - Draft	14/09/2020	1	AB

Figured dimensions only to be used. This drawing is copyright of O'Mahony Pike Architects Ltd. All information is shared as per approved use in accordance with BS1192(2007) + A2(2016), Table 5; Standard Codes for Suitability of Models and Documents. If 'Information Approval Check' is empty, this information has been shared at S0 - WIP.

o'mahony pike

architecture|urban design
email: info@omahonypike.com
tel: +353 1 202 7400
fax: +353 1 283 0822
www.omahonypike.com

Dublin
The Chapel
Mount St. Anne's
Milltown, Dublin 6
D06 XN52 Ireland

Cork
One South Mall
Cork City
Co. Cork
T12 CCN3 Ireland

Project No.: 1217A **Scale @** A1: 1:100
Project Lead: CK **Date Printed:** 25/09/2020
Drawn By: AB **Current Rev.:** P02
Model No.: 1217A-OMP-00-00-DR-A-5000
Purpose: For Planning

Project: Dunshaughlin Phase 2
Location: Dunshaughlin, Co. Meath
Client: Castlethorn Construction ULC

Drawing Title: Substations and Stores
Drawing No.: 1217A-OMP-00-00-DR-A-5001

Suitability - Checked By - Date