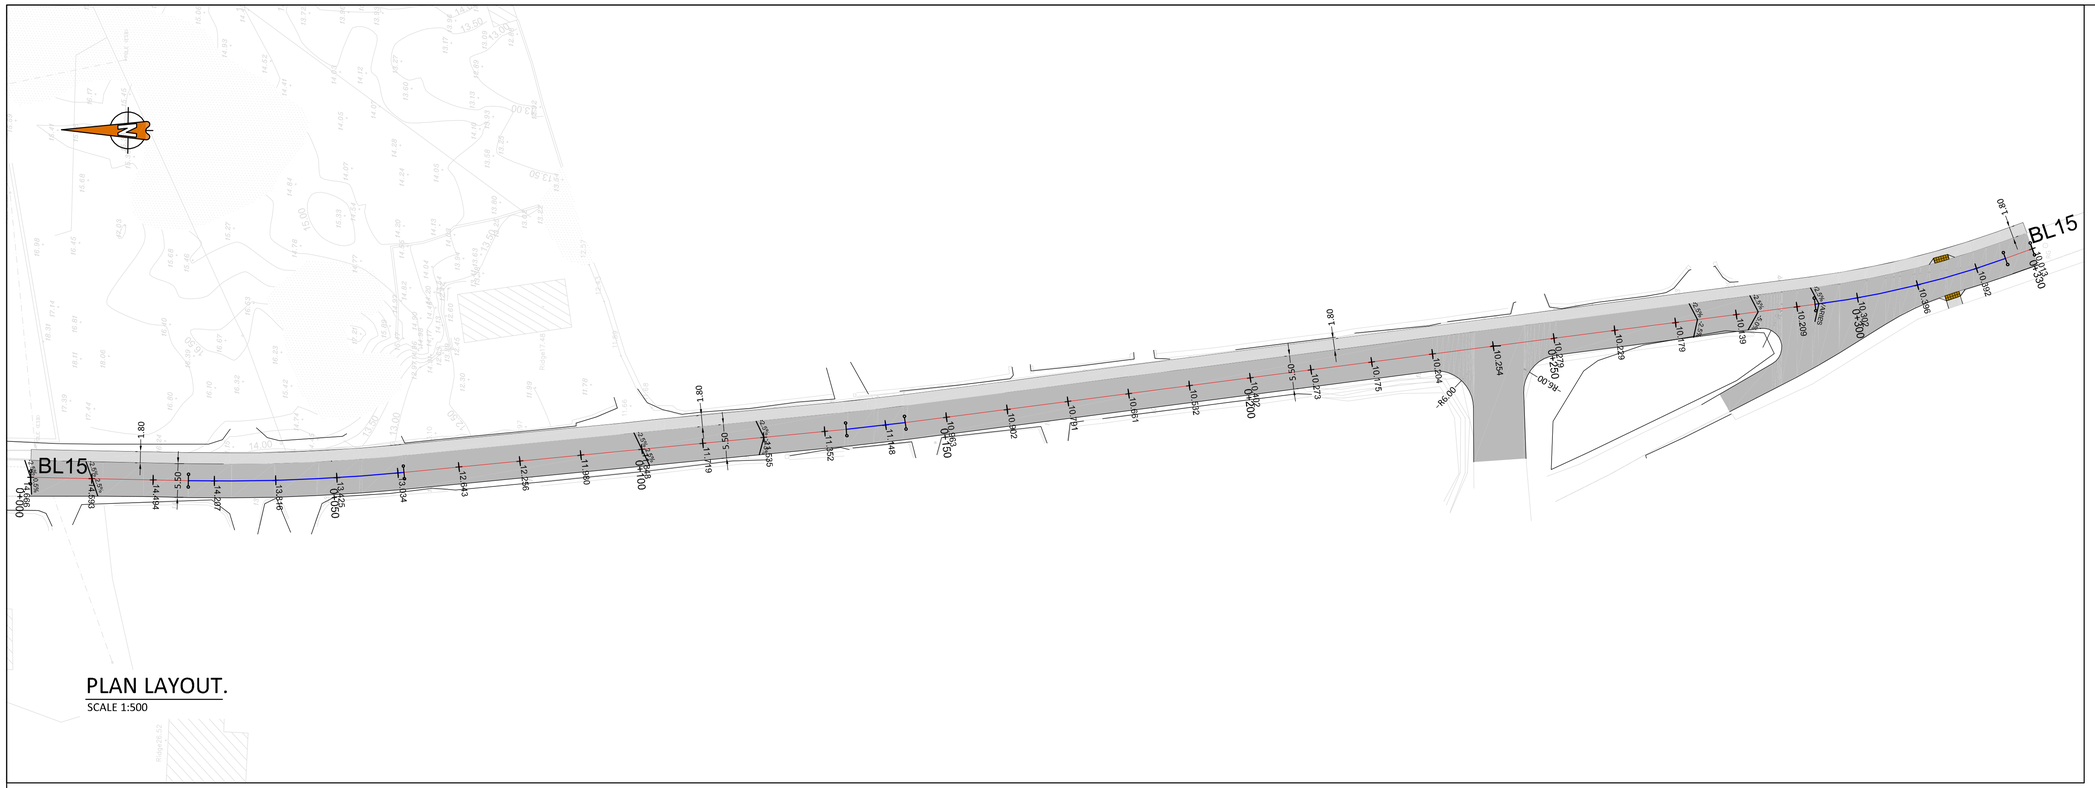

PLAN LAYOUT.
SCALE 1:500

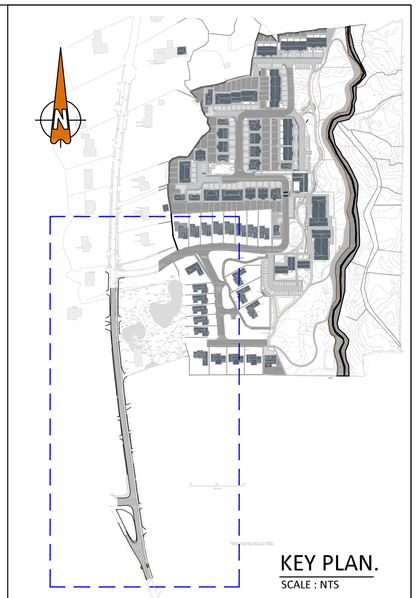

KEY PLAN.
SCALE : NTS

LEGEND:

PROPOSED CARRIAGEWAY

PROPOSED FOOTPATH

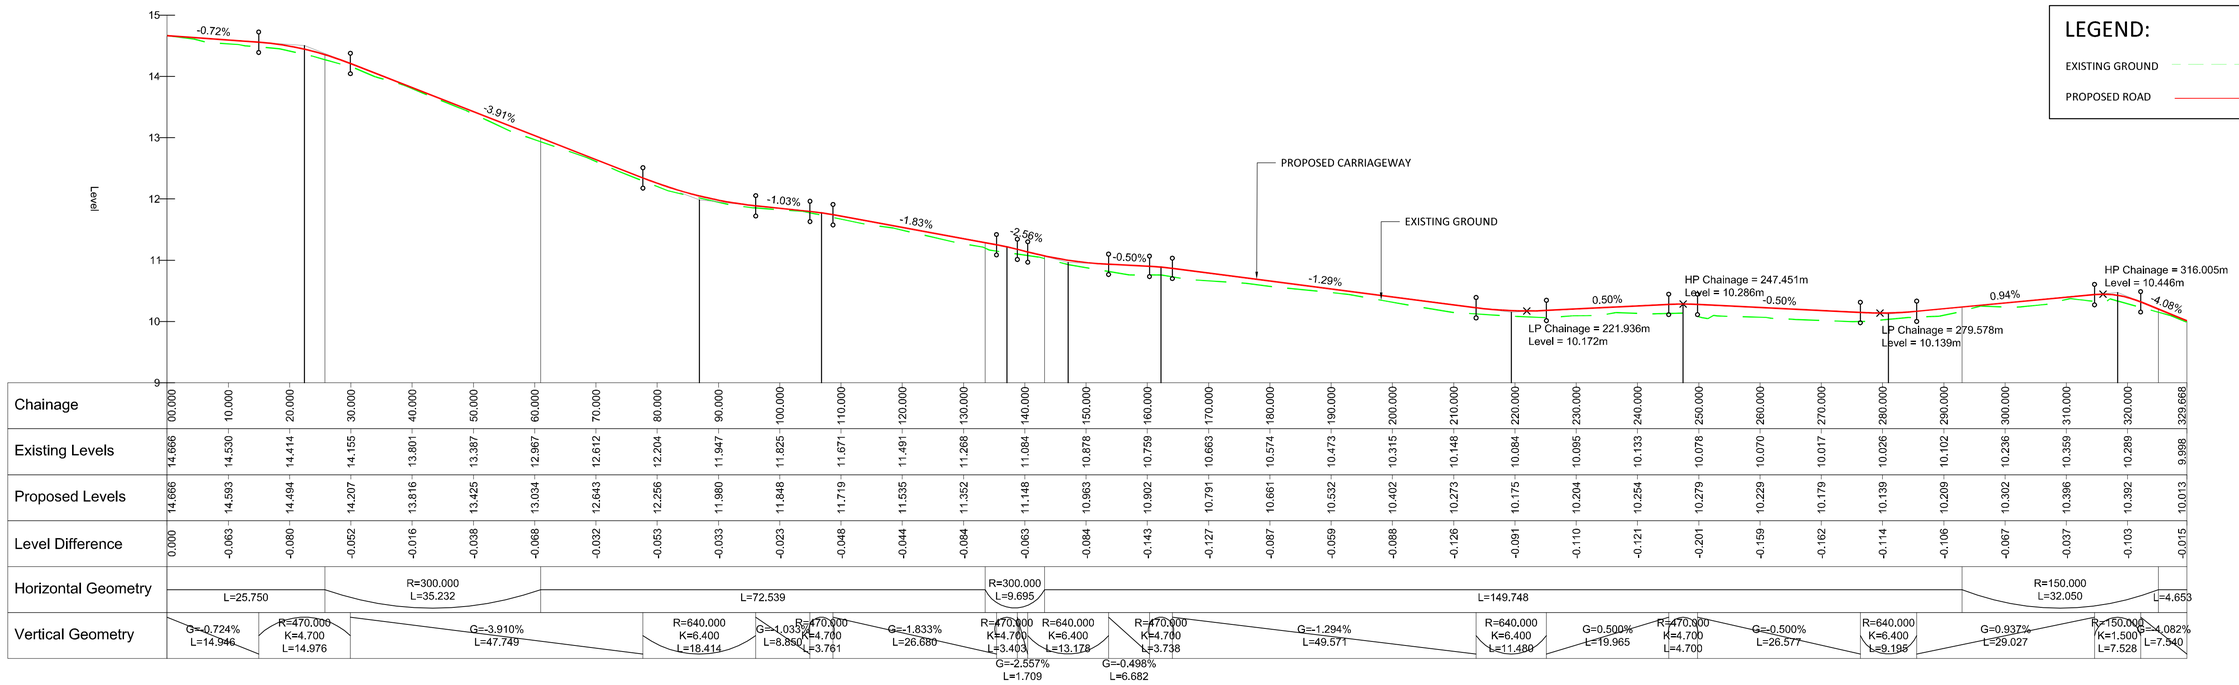

Chainage	00.000	10.000	20.000	30.000	40.000	50.000	60.000	70.000	80.000	90.000	100.000	110.000	120.000	130.000	140.000	150.000	160.000	170.000	180.000	190.000	200.000	210.000	220.000	230.000	240.000	250.000	260.000	270.000	280.000	290.000	300.000	310.000	320.000	329.668
Existing Levels	14.666	14.530	14.414	14.155	13.801	13.387	12.967	12.612	12.204	11.947	11.825	11.671	11.491	11.268	11.084	10.878	10.759	10.663	10.574	10.473	10.315	10.148	10.084	10.095	10.133	10.078	10.070	10.017	10.026	10.102	10.236	10.359	10.289	9.998
Proposed Levels	14.666	14.593	14.494	14.207	13.816	13.425	13.034	12.643	12.256	11.980	11.848	11.719	11.535	11.352	11.148	10.963	10.902	10.791	10.661	10.532	10.402	10.273	10.175	10.204	10.254	10.279	10.229	10.179	10.139	10.209	10.302	10.396	10.392	10.013
Level Difference	0.000	-0.063	-0.080	-0.052	-0.016	-0.038	-0.068	-0.032	-0.053	-0.033	-0.023	-0.048	-0.044	-0.084	-0.063	-0.084	-0.143	-0.127	-0.087	-0.059	-0.088	-0.126	-0.091	-0.110	-0.121	-0.201	-0.159	-0.162	-0.114	-0.106	-0.067	-0.037	-0.103	-0.015
Horizontal Geometry	L=25.750		R=300.000 L=35.232				L=72.539								R=300.000 L=9.695								L=149.748								R=150.000 L=32.050			L=4.653
Vertical Geometry	G=-0.724% L=14.946	R=470.000 K=4.700 L=14.976		G=-3.910% L=47.749				R=640.000 K=6.400 L=18.414	G=-1.033% L=8.850	R=470.000 K=4.700 L=3.761	G=-1.833% L=26.680			R=470.000 K=4.700 L=3.403	G=-2.557% L=1.709	R=640.000 K=6.400 L=13.178	G=-0.498% L=6.682	R=470.000 K=4.700 L=3.738	G=-1.294% L=49.571		R=640.000 K=6.400 L=11.480	G=0.500% L=19.965	R=470.000 K=4.700 L=4.700	G=-0.500% L=26.577	R=640.000 K=6.400 L=9.195	G=0.937% L=29.027	R=150.000 K=1.500 L=7.528	G=-4.082% L=7.540		

BL15 - LONGSECTION

SCALE: H 1:500,V 1:50. DATUM: 9.000

ORDNANCE SURVEY OF IRELAND LICENCE NO. EN0000820 © GOVERNMENT OF IRELAND

- FOR SETTING OUT REFER TO ARCHITECT'S DRAWINGS.
- THIS DRAWING TO BE READ IN CONJUNCTION WITH ALL OTHER ARCHITECTURAL AND ENGINEERING DRAWINGS AND ALL OTHER RELEVANT DRAWINGS AND SPECIFICATIONS.
- DO NOT SCALE THIS DRAWING. USE FIGURED DIMENSIONS ONLY.
- NO PART OF THIS DOCUMENT MAY BE REPRODUCED OR TRANSMITTED IN ANY FORM OR STORED IN ANY RETRIEVAL SYSTEM OF ANY NATURE WITHOUT THE WRITTEN PERMISSION OF O'CONNOR SUTTON CRONIN AS COPYRIGHT HOLDER EXCEPT AS AGREED FOR USE ON THE PROJECT FOR WHICH THE DOCUMENT WAS ORIGINALLY ISSUED.

Rev No.	Date	Revision Note	Drn by	Chkd by
P01	13.01.20	SUITABLE FOR PLANNING	SVM	KP
P02	15.05.20	KEY PLAN UPDATED	KP	PG
C01	08.06.20	ISSUED FOR PLANNING	KP	PG
C02	25.09.20	ISSUED FOR PLANNING	KP	PG

Rev No.	Date	Revision Note	Drn by	Chkd by

PLANNING DRAWING.
NOT FOR CONSTRUCTION.
ALL LEVELS GIVEN ARE
RELATIVE TO ORDNANCE DATUM.
THIS DRAWING HAS BEEN ISSUED FOR INFORMATION PURPOSES ONLY AND MUST NOT BE USED FOR CONSTRUCTION UNDER ANY CIRCUMSTANCES

Head Office,
9 Prussia Street,
Dublin 7.
D07 KT57

TEL +353 (0)1 8682000

e: contactus@ocsc.ie
w: www.ocsc.ie

Dublin | London | Belfast | Galway | Cork

Client: BURKEWAY HOMES LTD
Project: RESIDENTIAL DEVELOPMENT AT BEARNA

Title: PROPOSED PLAN AND PROFILE
PUBLIC FOOTPATH AND ROAD

Code	Originator	Zone	Level	Type	Role	Number	Status	Revision
B861	OCSC	XX	XX	DR	C	0101	A1	C02

Date: 13/01/20 Scale: SHOWN @ A1 Drn by: SVM Chkd by: KP Aprvd by: AH