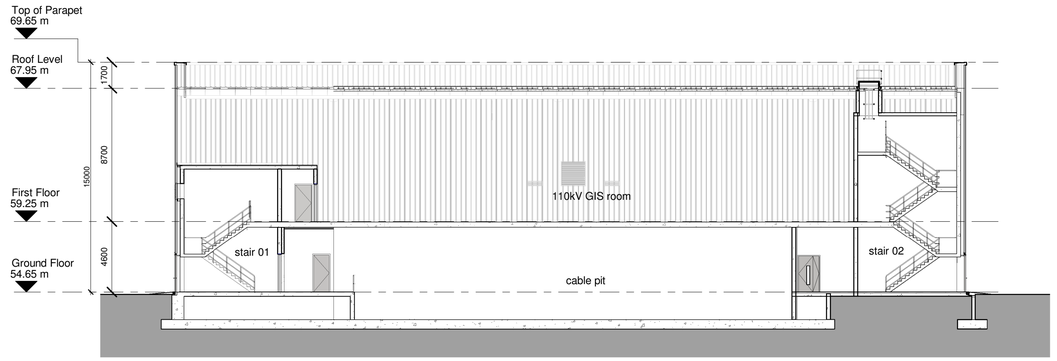

1 longitudinal section 01

scale 1 : 200

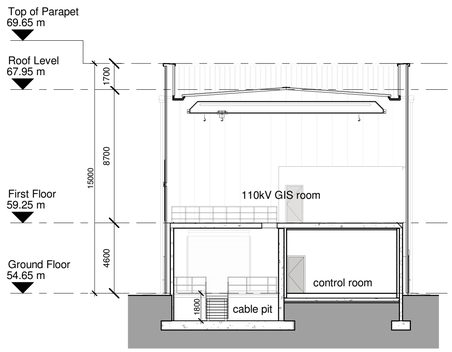

2 cross section 02

scale 1 : 200

NOTES:

Check all dimensions on site. Do not rely on scaled dimensions. This drawing must be read in conjunction with all relevant contract documents.

This drawing is the property of Michael Collins Associates Ltd. (trading as MCA Architects). The drawing shall not be copied, reproduced or otherwise used without the consent of Michael Collins Associates Ltd.

LEGEND:

SITE SUBJECT TO PLANNING APPLICATION

LANDS OF THE OWNERSHIP OF APPLICANT/OWNER

OLDBRIDGE 110kV SUBSTATION

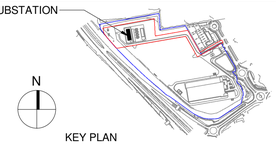

KEY PLAN

Rev	Date	Description	Dm	Chkd
P02	13.10.20	ISSUED FOR SUBMISSION	ML	IOK

Architecture + Interior Design + Masterplanning + Project Management

MCA ARCHITECTS

4 Hanover Wharf,
Aegard Road,
Dublin 2, Ireland.

+353 1 6760916
info@mca.ie
www.mca.ie

Client:	CAP DEVELOPMENTS LLC	Job No:	2020.26
Project:	OLDBRIDGE 110kV SUBSTATION		
Drawing:	OLDBRIDGE 110kV SUBSTATION BUILDING SECTIONS	Sheet:	A1
		Scale:	As indicated
Stage:	PLANNING	Status Code:	S5
Status:	FOR SUBMISSION		
Drawing Number:	CAP-MCA-01-XX-DR-A-1070	Revision:	P02