DRAWING IS PRODUCED USING THE IRISH TRANSVERSE MERCATOR (ITM) GEOGRAPHIC COORDINATE SYSTEM

A1

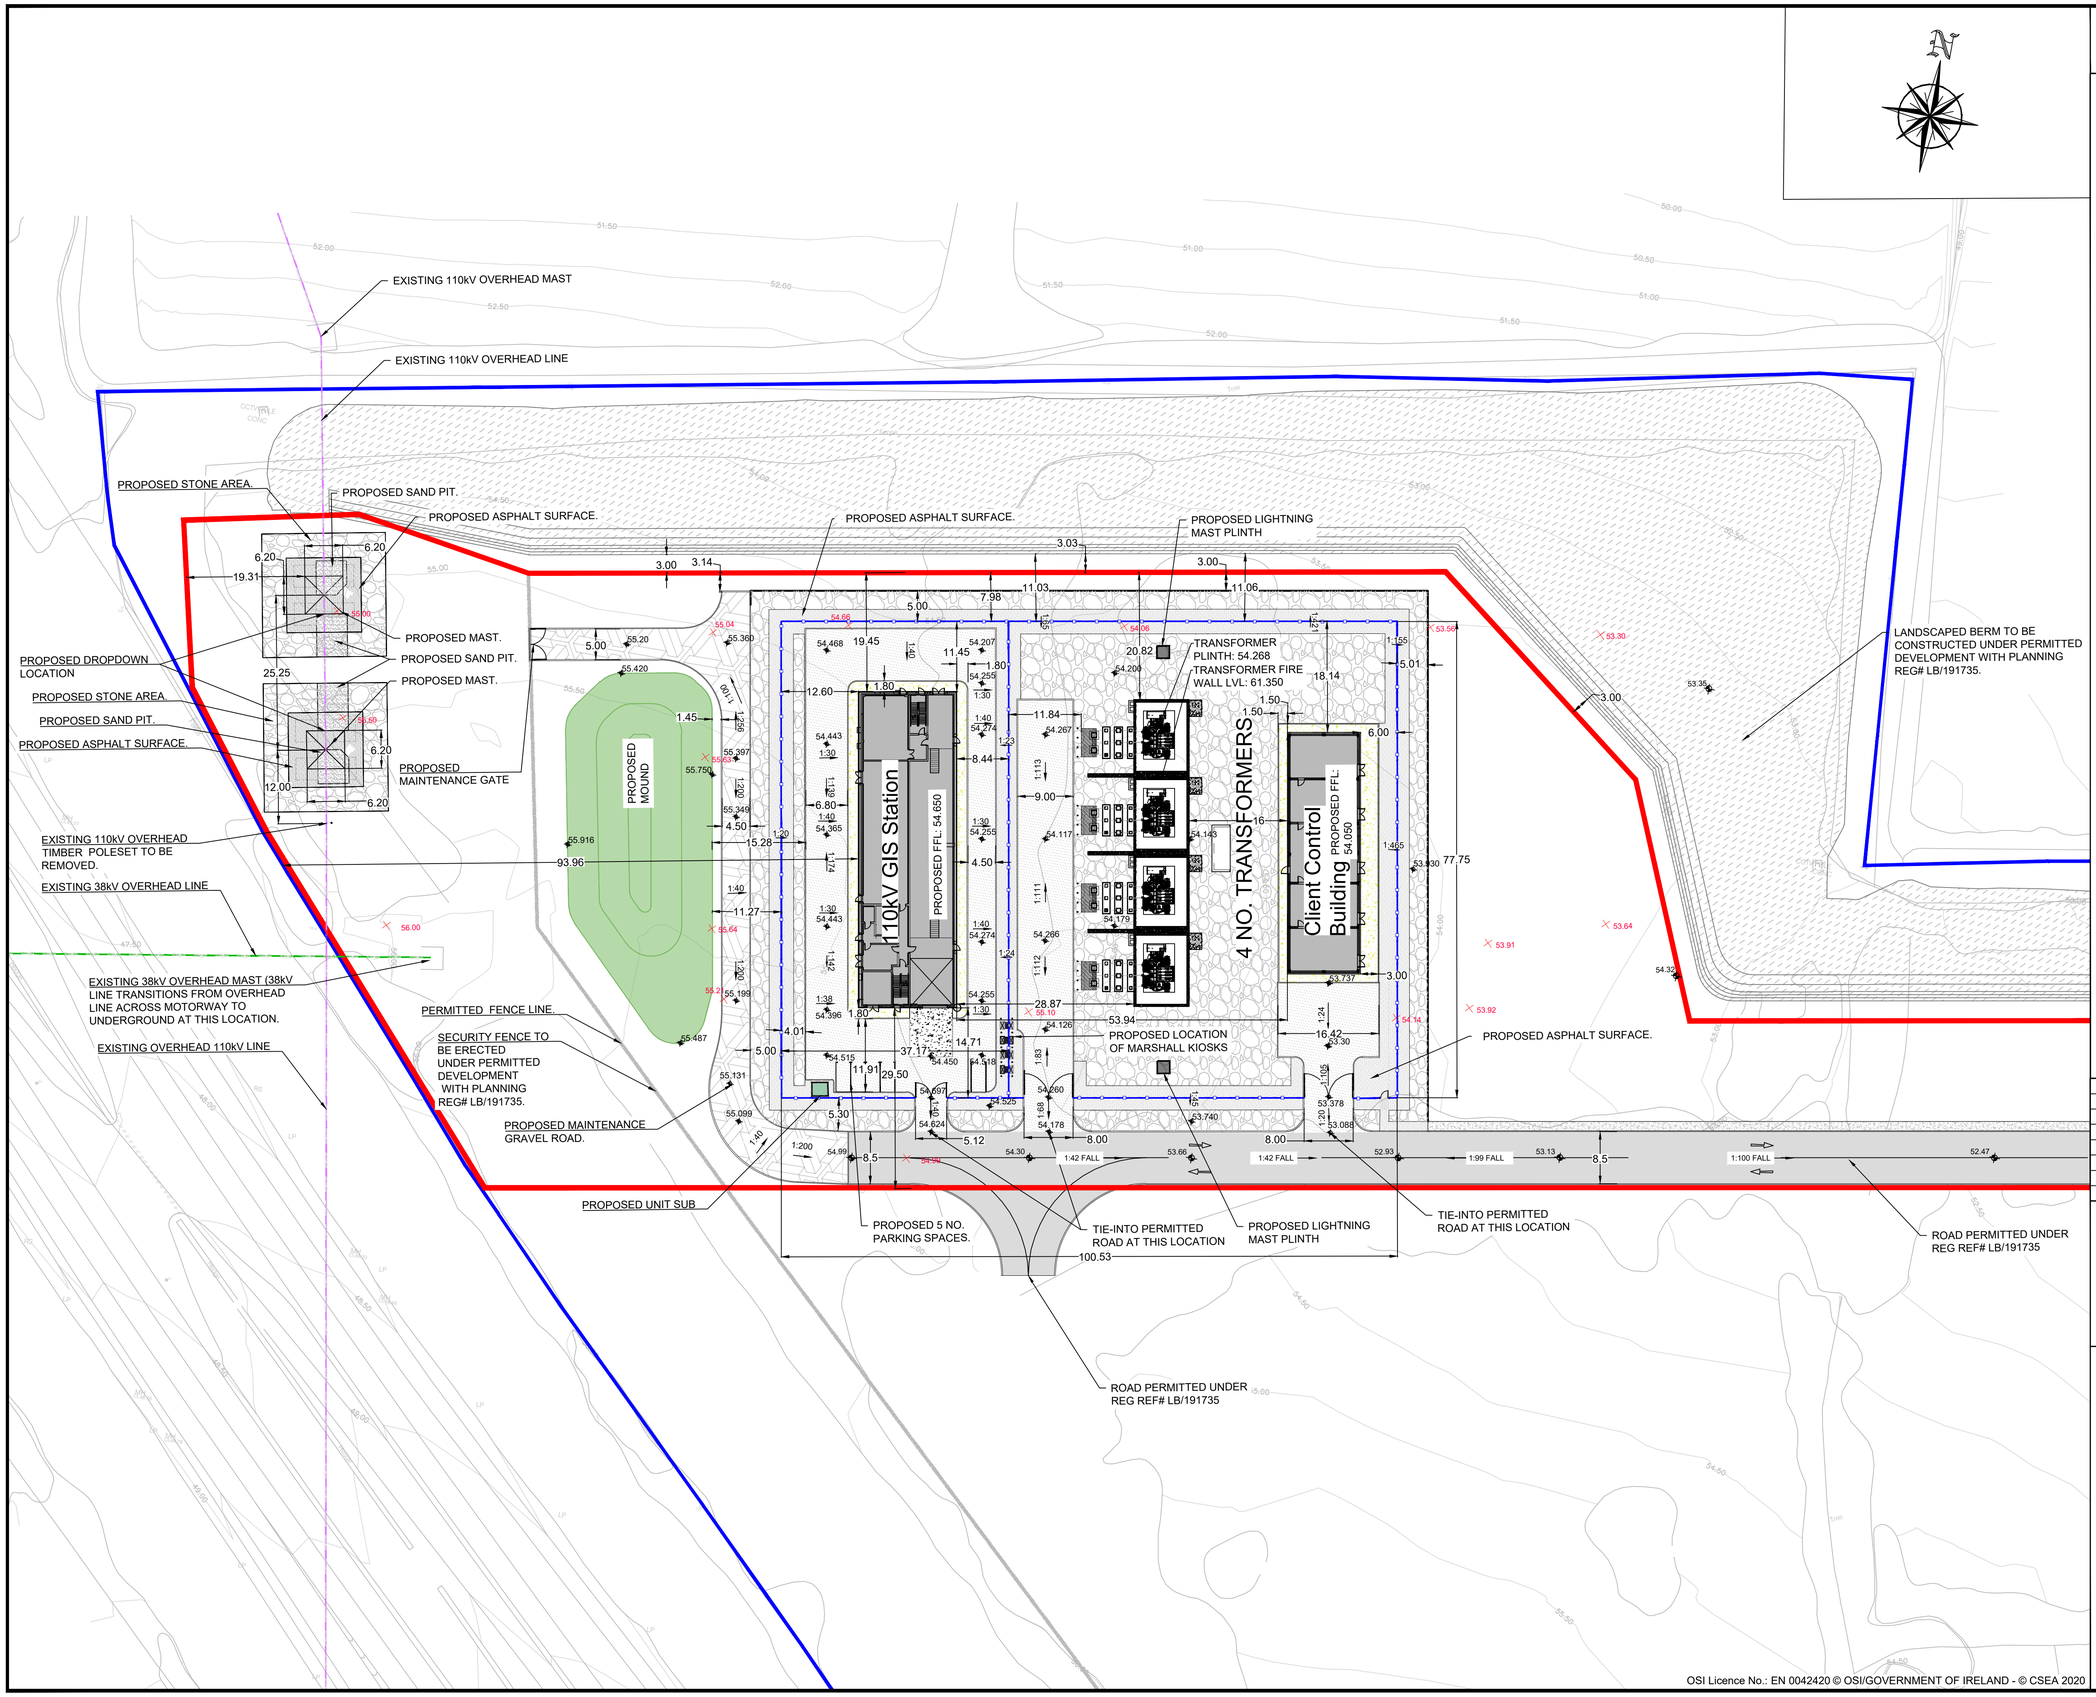

OSI Licence No.: EN 0042420 © OSI/GOVERNMENT OF IRELAND - © CSEA 2020

LEGEND:

- LANDS IN THE OWNERSHIP OF THE APPLICANT/ LANDOWNER.
- PROPOSED SID APPLICATION SITE BOUNDARY
- PROPOSED COMPOUND FENCE
- PROPOSED ASPHALT ROAD
- PROPOSED STONED AREA
- PROPOSED CONCRETE FOOTPATH
- PROPOSED CONCRETE SLAB
- PROPOSED ASPHALT SURFACE
- PROPOSED MAINTENANCE GRAVEL ROAD
- PROPOSED LANDSCAPING
- PROPOSED UNIT SUB
- PROPOSED MARSHALLING KIOSK
- XX PROPOSED LEVEL
- XX EXISTING LEVEL
- PROPOSED MASTS
- PROPOSED SAND PIT
- PERMITTED 2.4m PALISADE SECURITY FENCE
- PERMITTED ASPHALT ROAD
- PERMITTED EMBANKMENT AREA
- PERMITTED CONCRETE FOOTPATH
- EXISTING 110kV OVERHEAD LINE
- EXISTING 38kV OVERHEAD LINE

Rev	Description	Drawn	Checked	Date
P06	SID ISSUE	DM	PM	05.11.2020
P05	SID ISSUE	DM	PM	03.11.2020
P04	EIRGRID REVIEW	DM	PM	13.10.2020
P03	DP01 ISSUE	DM	PM	10.09.2020
P02	FOR DISCUSSION	DM	PM	28.08.2020
P01	FOR DISCUSSION	DM	PM	25.08.2020

Clifton Scannell Emerson Associates

Clifton Scannell Emerson Associates Limited
Consulting Engineers,
Seafort Lodge,
Castledawson Avenue,
Blackrock, Co. Dublin,
Ireland, A94 P768

T. +353 1 288 5006
F. +353 1 283 3466
E. info@csea.ie
W. www.csea.ie

Client: CAP DEVELOPMENTS LLC

Project: OLDBRIDGE 110KV SUBSTATION

Dwg. Title: PROPOSED SITE LAYOUT PLAN & SITE LEVELS - SHEET 1

Drawn By: DM
Date: OCTOBER 2020
Checked By: LM
Scale: 1:500 @ A1
CSEA Job No.: 20_057

Project Code	Originator	Zone/ Phase	Level	Type	Role	Dwg. No.
CAP	CSE	00	XX	DR	C	2104

Status Code: S2
Suitability Description: SUITABLE FOR INFORMATION

Revision: P06
Project Status: PLANNING