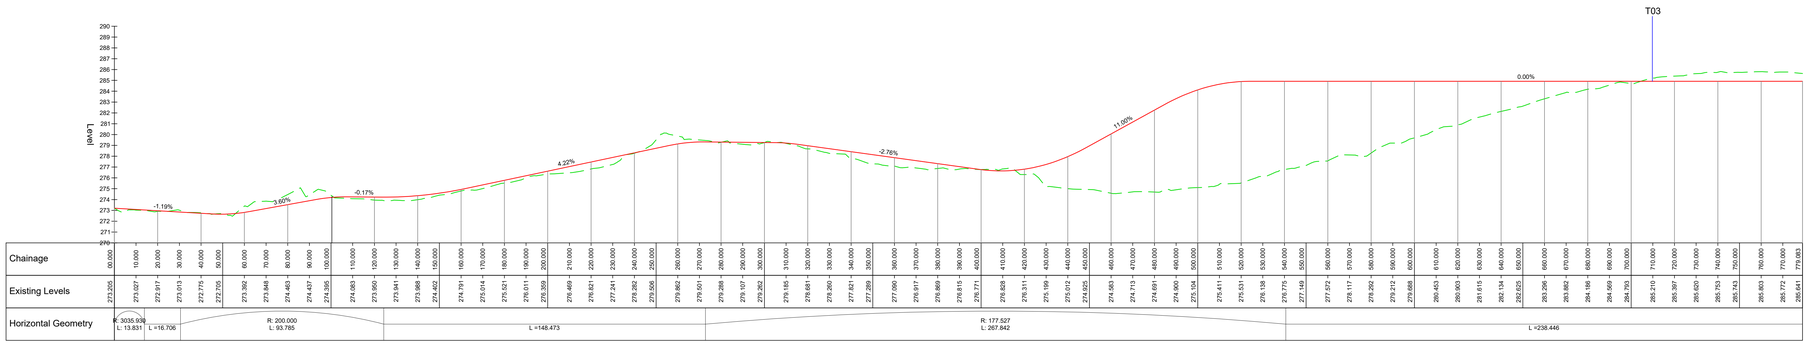

ALIGNMENT 2 - LONGSECTION
SCALE: H 1:500,V 1:100. DATUM: 270.000

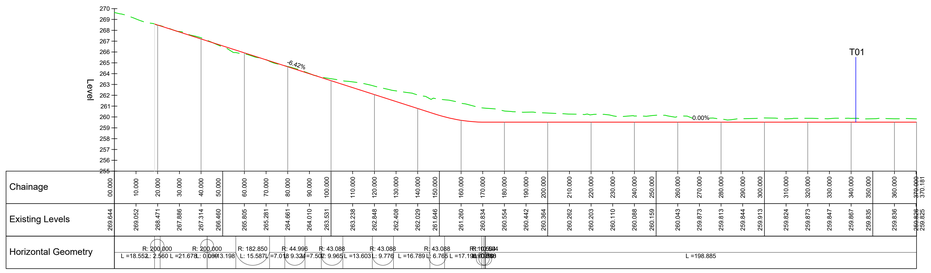

ALIGNMENT 3 - LONGSECTION
SCALE: H 1:500,V 1:100. DATUM: 255.000

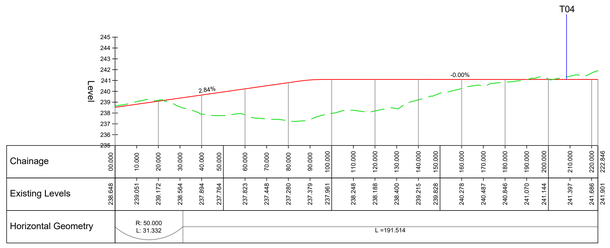

ALIGNMENT 4 - LONGSECTION
SCALE: H 1:500,V 1:100. DATUM: 235.000

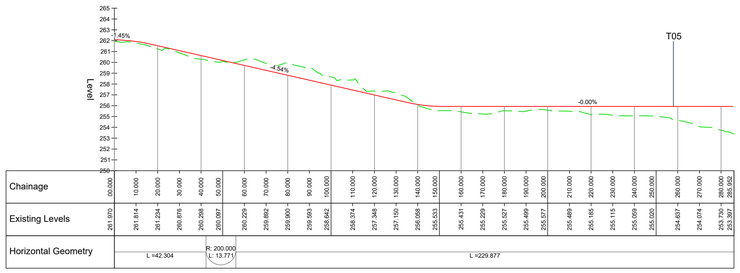

ALIGNMENT 5 - LONGSECTION
SCALE: H 1:500,V 1:100. DATUM: 250.000

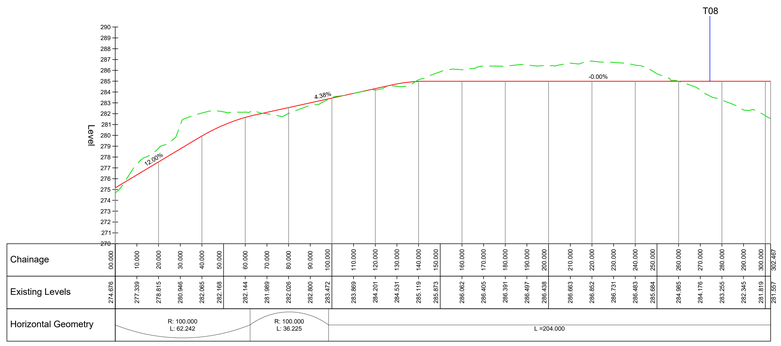

ALIGNMENT 6 - LONGSECTION
SCALE: H 1:500,V 1:100. DATUM: 270.000

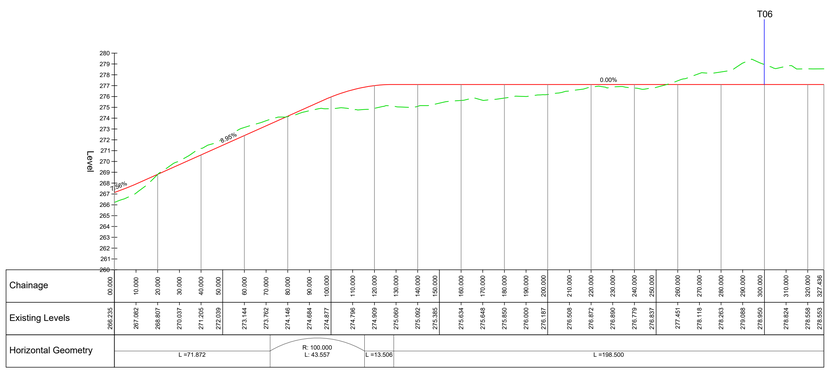

ALIGNMENT 7 - LONGSECTION
SCALE: H 1:500,V 1:100. DATUM: 260.000

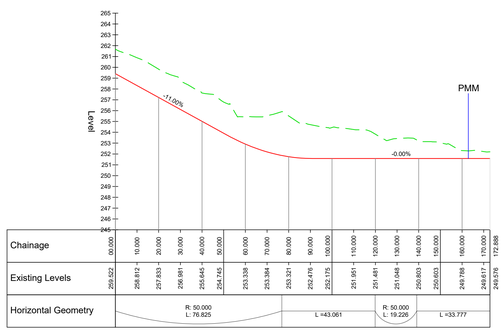

ALIGNMENT 8 (PMM) - LONGSECTION
SCALE: H 1:500,V 1:100. DATUM: 245.000

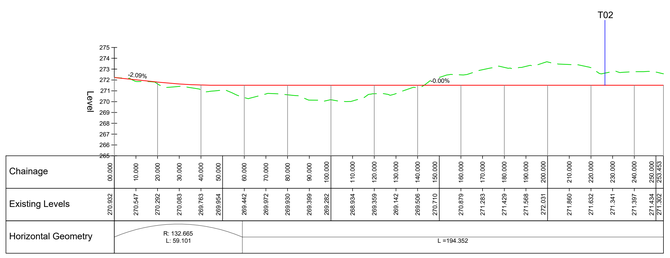

ALIGNMENT 9 - LONGSECTION
SCALE: H 1:500,V 1:100. DATUM: 265.000

DO NOT SCALE FROM THIS DRAWING. USE FIGURED DIMENSIONS IN ALL CASES. VERIFY DIMENSIONS ON SITE AND REPORT ANY DISCREPANCIES TO THE DESIGNERS IMMEDIATELY.
THIS DRAWING TO BE READ IN CONJUNCTION WITH THE DESIGNERS SPECIFICATION.
© THIS DRAWING IS COPYRIGHT AND MAY ONLY BE REPRODUCED WITH THE DESIGNERS PERMISSION.

NOTES:

1. ALL DRAWINGS ARE TO BE READ IN CONJUNCTION WITH ALL RELEVANT SPECIFICATIONS, BILLS OF QUANTITIES, ARCHITECTURAL, SERVICES AND ENGINEERING DRAWINGS.
2. ALL LEVELS ARE IN METRES RELATED TO ORDNANCE DATUM MALIN HEAD.
3. ANY DISCREPANCIES BETWEEN THESE DOCUMENTS SHALL BE BROUGHT TO THE ATTENTION OF THE ENGINEER.
4. DRAWINGS ARE NOT TO BE SCALED.
5. ALL DIMENSIONS ARE IN MILLIMETRES, UNLESS NOTED OTHERWISE.
6. THE FINALISED LAYOUT MAY BE SUBJECT TO MICRO-SITING DUE TO UNFORESEEN GROUND CONDITIONS. THE EXTENT OF FLEXIBILITY WILL BE SITE SPECIFIC AND SHOULD GENERALLY NOT EXTEND BEYOND 20 METRES.
7. ROUTE / SECTIONS ARE PRELIMINARY AND SUBJECT TO DETAILED DESIGN.

LEGEND:

PROPOSED GROUND LEVEL
EXISTING GROUND LEVEL

REFERENCE DRAWINGS:

DRAWING No.	
19715-MWP-00-00-DR-C-5005	Proposed Site Layout - Master Sheet
19715-MWP-00-00-DR-C-5412	Road Alignment Locations

REV	DATE	DESCRIPTION	BY	APP
P01	11.09.2020	ISSUED FOR PLANNING	JK	ED

PROJECT:
Drumnahough Wind Farm

TITLE:
Road Alignment Sections - Sheet 4

CLIENT:
Drumnahough Wind Farm DAC

Malachy Walsh and Partners
Engineering and Environmental Consultants
Cork | Tralee | London | Limerick

TRIPLE ENVIRONMENTAL
I.S. EN ISO 9001

Reen Point,
Blennerville,
Tralee,
Co. Kerry,
V92 X2TK

Tel: +353 (0) 66 7123149
Fax: +353 (0) 66 7125086
E-mail: tralee@mwp.ie
Web: www.mwp.ie

DRAWN: JK	CHECKED: ED		APPROVED: ED
DATE: May 2020	SCALE @ A0: As Shown		
PROJECT NUMBER: 19715		DRAWING STATUS: S2	
DRAWING NUMBER: 19715-MWP-00-00-DR-C-5416			REV: P01