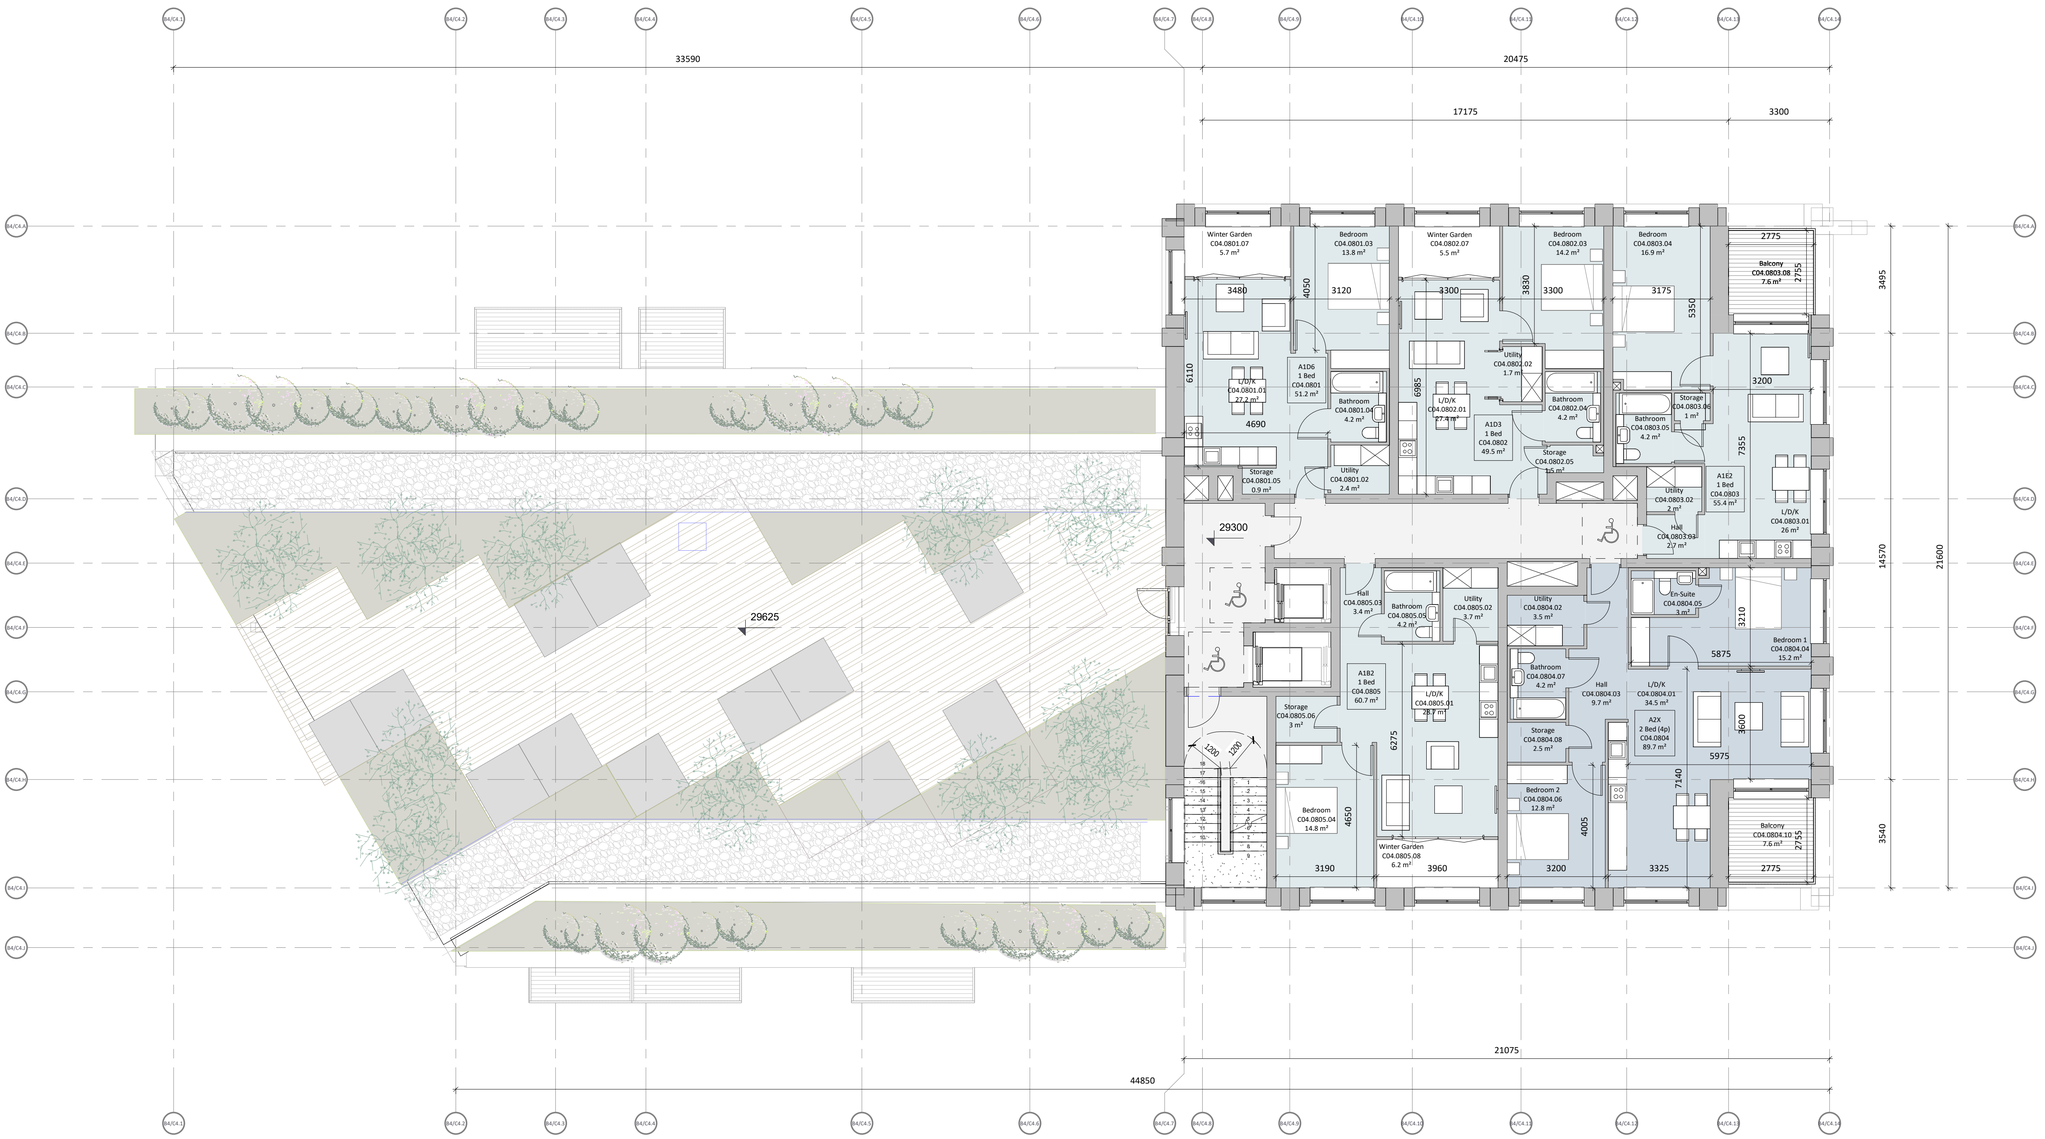

Apartment Type Legend

- 1 Bed
- 2 Bed (4p)
- Circulation

Block B4C4-Level 08

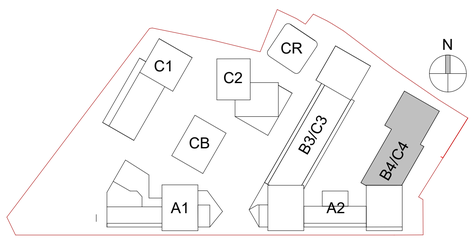

0 1 5 10 m
1:100

Revision Description	Date	Rev. No.	Issued by
SHD Lodgment to ABP	01-12-20	1	JM

Figured dimensions only to be used. This drawing is copyright of O'Mahony Pike Architects Ltd. All information is shared as per approved use in accordance with ISO19650-2:2018, Table 5; Standard Codes for Suitability of Models and Documents and the BEP. If the 'Status' field is empty, this information has been shared at S0 - WIP.

o'mahony pike
architecture|urban design
email: info@omahonypike.com
tel: +353 1 202 7400
fax: +353 1 283 0822
www.omahonypike.com

Dublin
The Chapel
Mount St. Anne's
Milltown, Dublin 6
D06 XN52 Ireland

Cork
One South Mall
Cork City
Co. Cork
T12 CCN3 Ireland

Project Code:	1826	**Scale @ A1:**	1 : 100
Project Lead:	JM	**Date:**	01-12-20
Drawn By:	SP	**Revision:**	1
Job No.:	1826	**Status:**	S0
Purpose:	Planning		

Project: Castleforbes SHD
Location: Castleforbes, Sheriff Street Upper, Dublin
Client: Glenveagh Living

Drawing Title: Block B4C4-Level 08
Drawing No.: 1826-OMP-B4C4-08-DR-A-1008

Source file: 1826-OMP-ZZ-ZZ-M3-A-0001.rvt