A1

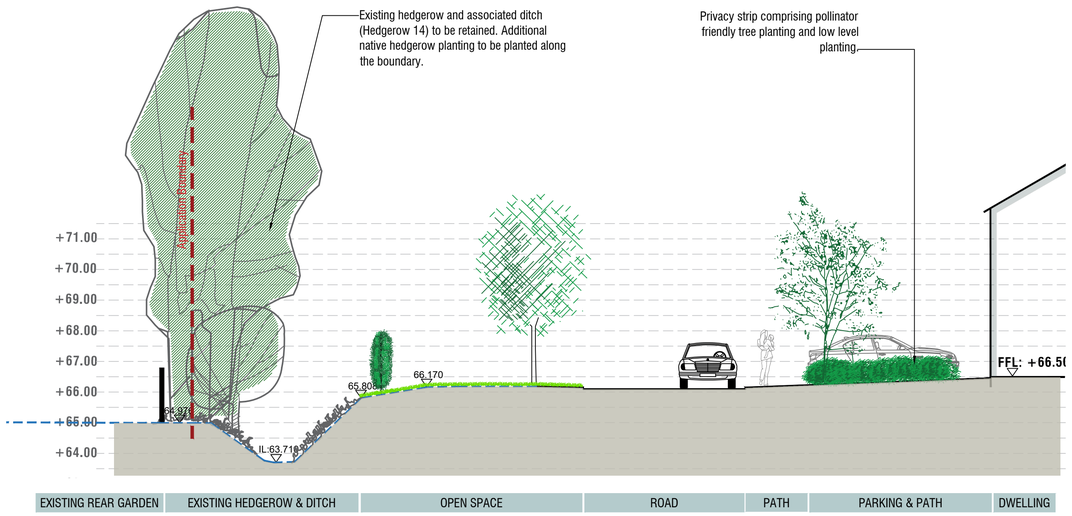

Section A

Scale 1:100

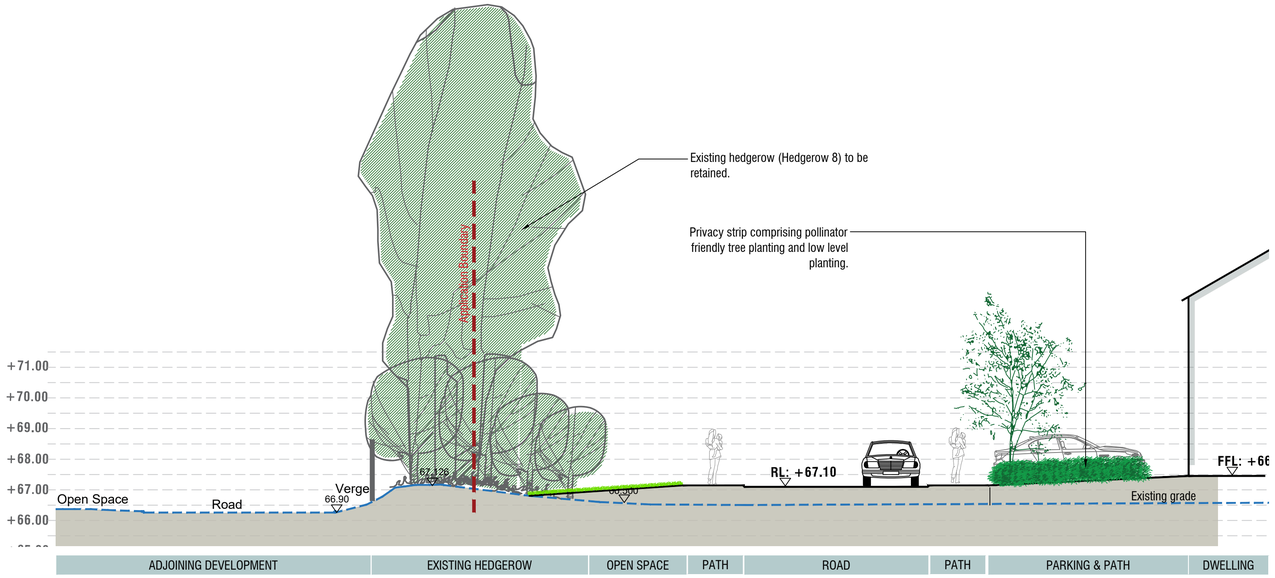

Section D

Scale 1:100

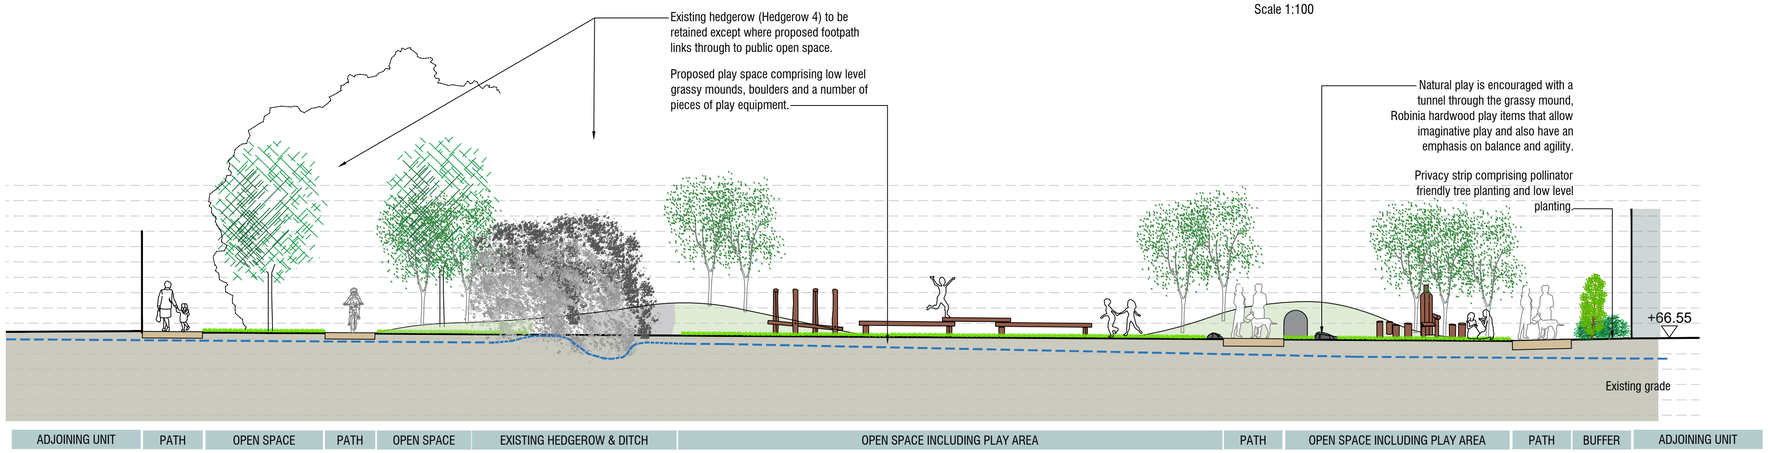

Section B

Scale 1:100

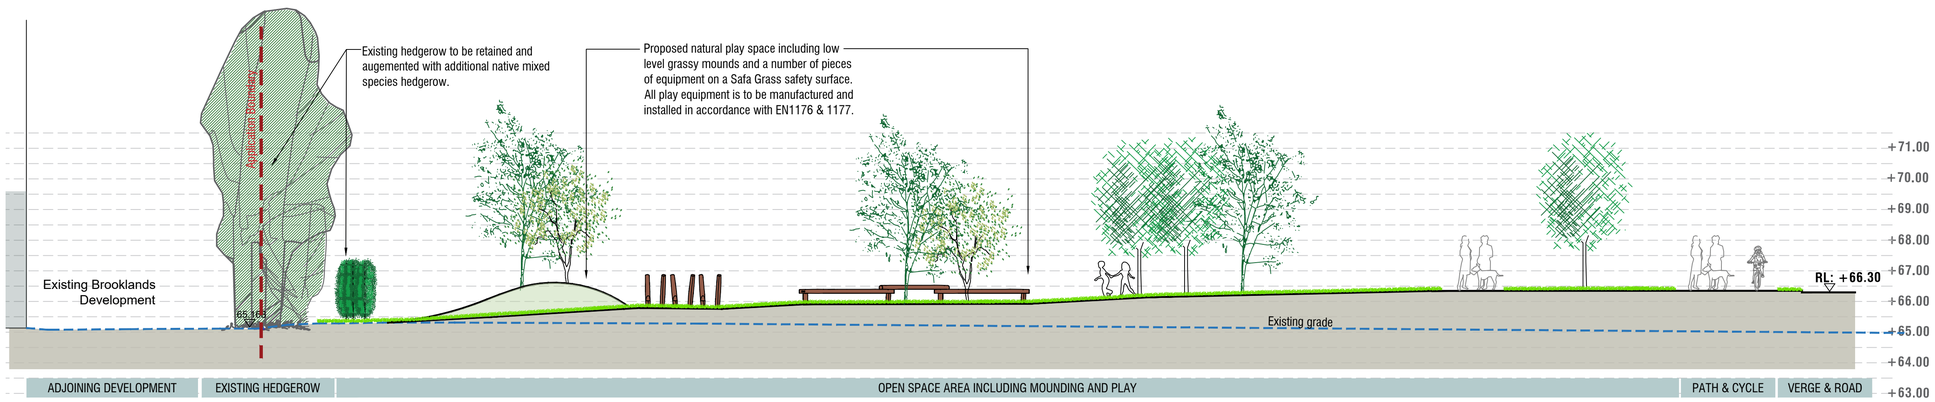

Section C

Scale 1:100

Key Plan

Not to Scale

No.	Revision	Date	By

Project: PROPOSED DEVELOPMENT at CAPDOO & ABBEYLANDS, CLANE,CO. KILDARE.

Drawing: LANDSCAPE SECTIONS I

Landmark Designs Ltd.
LANDSCAPE DESIGN & CONSULTANCY
BALLINAFAGH PROSPEROUS NAAS CO.KILDARE
M 086 851 9299
E info@landmarkdesigns.ie

Designed: GWEN TIERNEY Landscape Architect.	Status: SHD PLANNING	Date: 14.12.2020	Job No: P477	Drawing No: 04	Rev:
		Scale: 1:100	Drawn: GT		