ALL DIMENSIONS TO BE CHECKED ON SITE
NO DIMENSIONS TO BE SCALED FROM THIS DRAWING
DRAWING IS TO BE READ IN CONJUNCTION WITH RELEVANT CONSULTANTS DRAWINGS

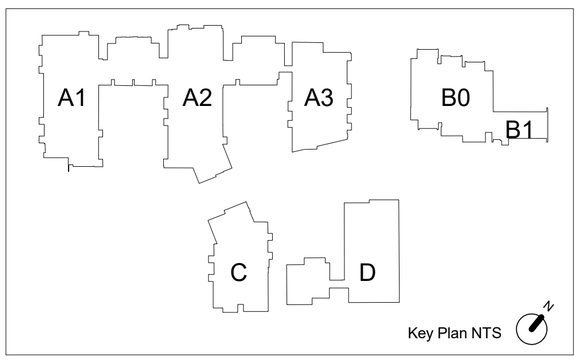

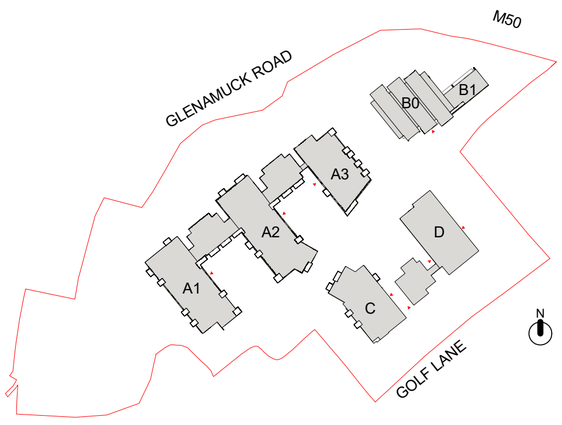

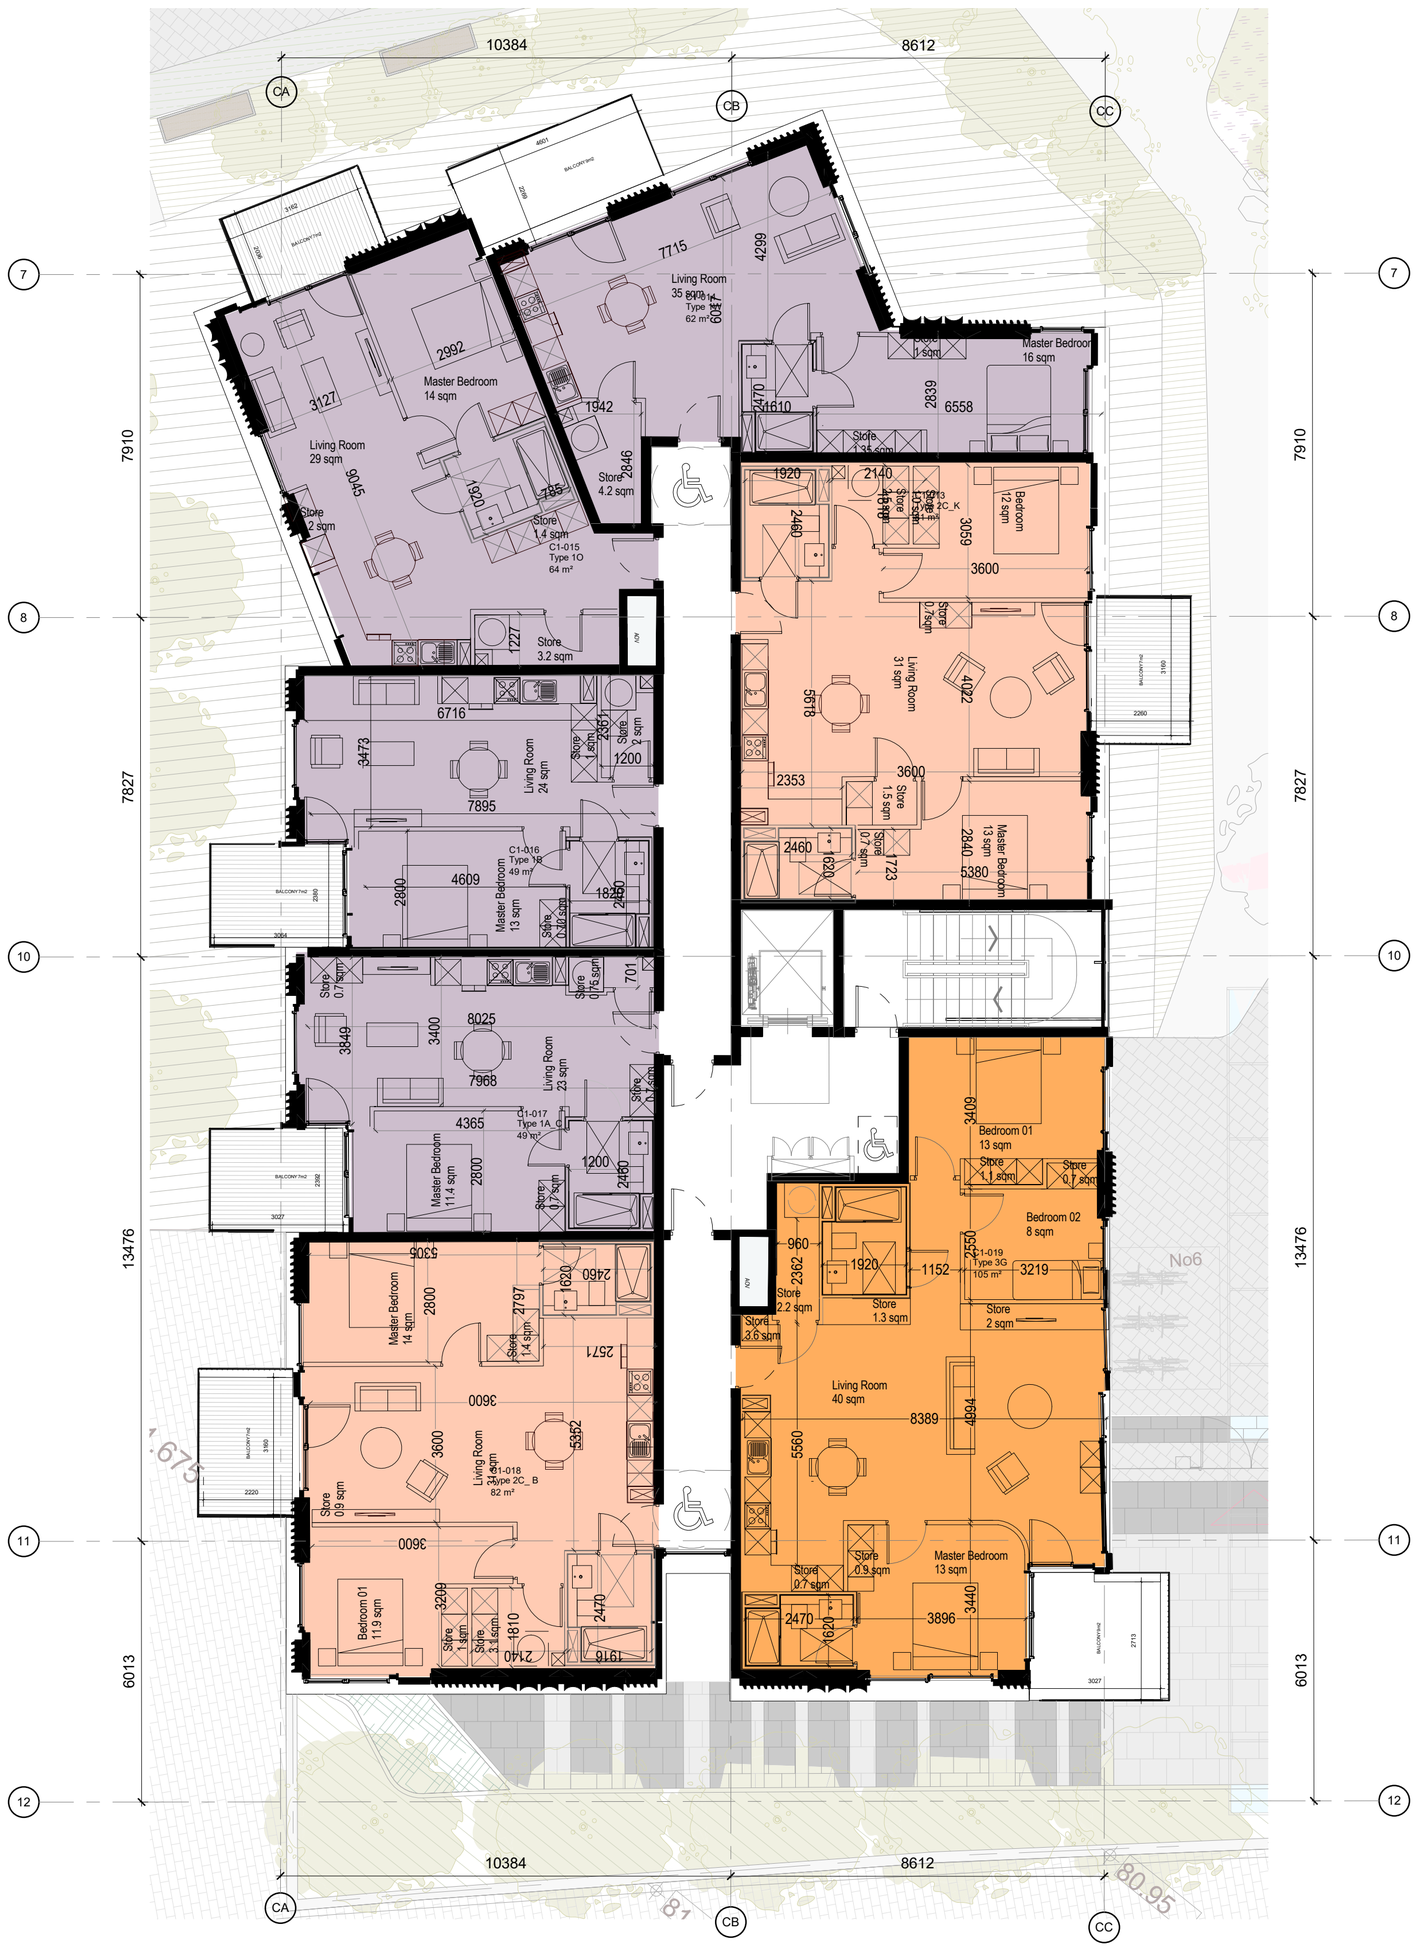

1

02 FFL GA Part V Block C

1 : 100

REV	DATE	DESCRIPTION	CKH	DRN
P2	23112020	ISSUED FOR PLANNING		
P1	25032020	ISSUED FOR PRE APP		

STATUS CODE DESCRIPTION

ISSUED FOR PLANNING APPROVAL

CLIENT

BOWBECK DAC

PROJECT

GOLF LANE

DRAWING

Block C Part V - Level 02

PROJECT NUMBER
950688

DATE
09/02/20

SCALE@ A1:
As indicated

DRAWN/CHECKED:
RD/ GOS

STATUS CODE:
A1

DRAWING NUMBER
GOLFLN-HJL---02---A-PL_P9011

REVISION
P2

Henry J Lyons

Architecture + Interiors
henryjlyons.com

+353 1 888 3333
info@henryjlyons.com

51-54 Pearse Street
Dublin D02 KA66