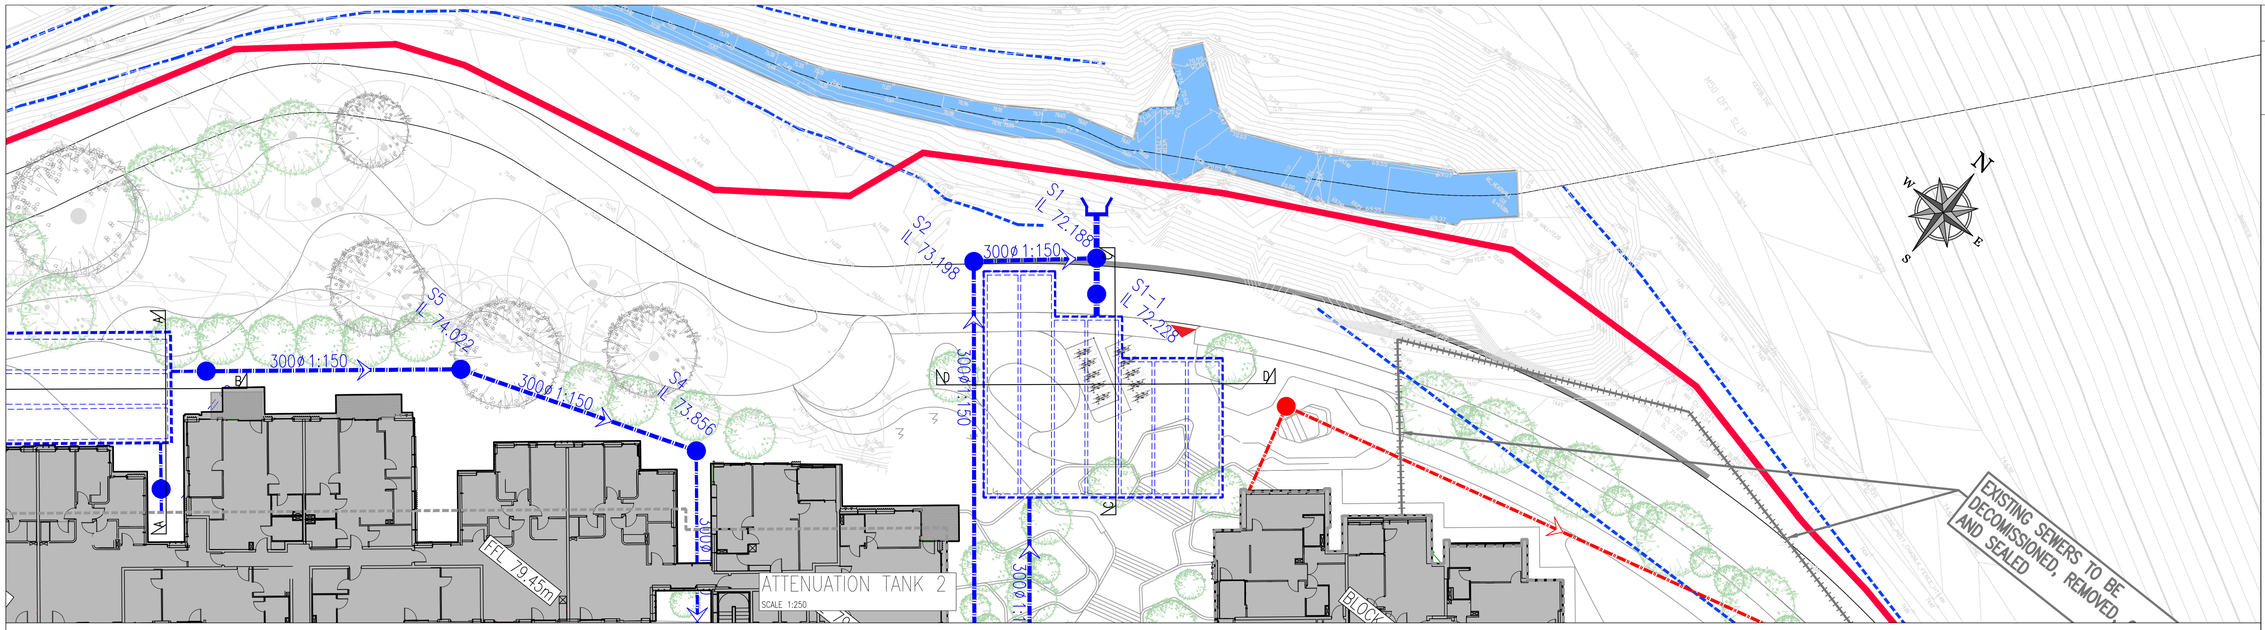

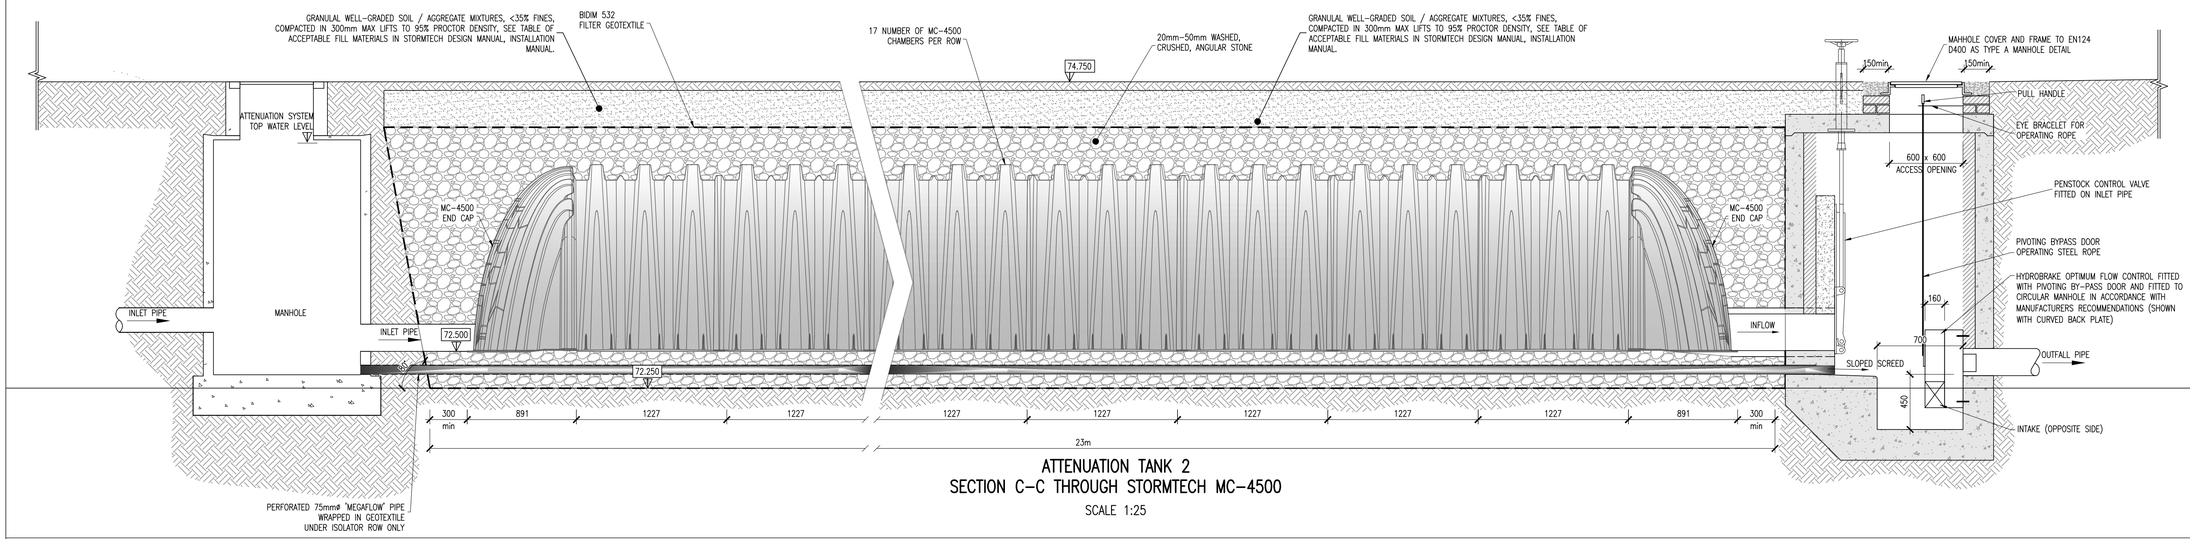

ATTENUATION TANK 2
SECTION C–C THROUGH STORMTECH MC–4500

SCALE 1:25

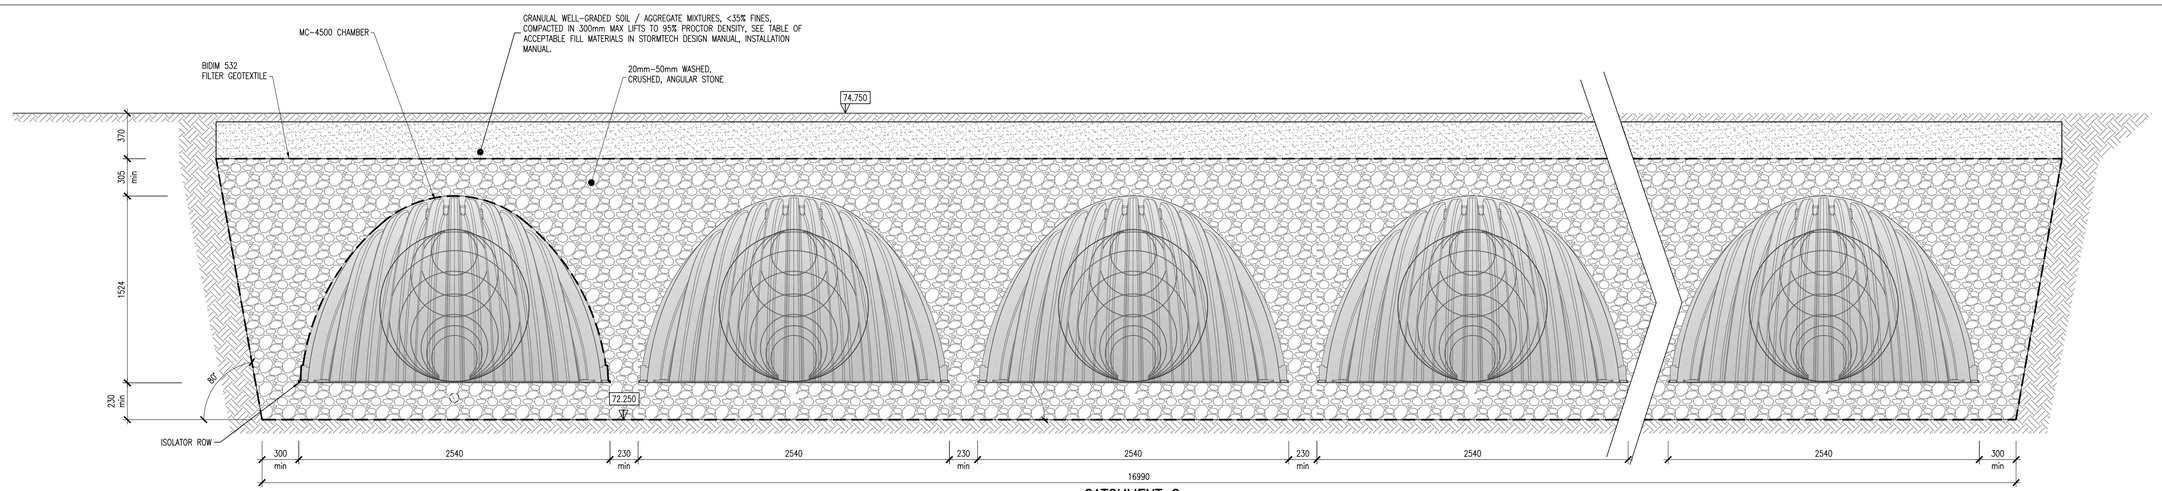

CATCHMENT 2
SECTION E–E THROUGH STORMTECH MC–4500

SCALE 1:25

© COPYRIGHT OF THIS DRAWING IS RESERVED BY DBFL CONSULTING ENGINEERS. NO PART SHALL BE REPRODUCED OR TRANSMITTED WITHOUT THEIR WRITTEN PERMISSION.

ON ORIGINAL

0 5 10 15 20 25 30 40 50mm

NOTES:

rev	date	description	by	chkd.
P03	09-12-20	PLANNING	BS	NJF
P02	06-11-20	PLANNING	BS	NJF
P01	27-03-20	PRE-PLANNING ISSUE	BS	NJF

client approval: A - Approved; B - Approved with comments; C - Do not use

suitability: S2 - INFORMATION

issue purpose: PLANNING

DBFL Consulting Engineers
Civil, Structural & Transportation Engineering
www.dbfl.ie

DUBLIN OFFICE: Ormond House, Upper Ormond Quay, Dublin 7, D07 W704
PHONE +353 1 400 4000

CORK OFFICE: Phoenix House, Monahan Road, Cork, T12 H1XY
PHONE +353 (0) 21 2024538

WATERFORD OFFICE: Suite 8b The Atrium, Maritana Gate, Canada Street, Waterford, X91 W028
PHONE +353 51 309 500

project ref.

RESIDENTIAL DEVELOPMENT AT GLENAMUCK ROAD

drawing title

ATTENUATION TANK 2 DETAILS

client

AXIS CONSTRUCTION

designed by	author	scale	sheet size
PCC	BS	AS SHOWN	A1

drawing no. 170063-3108

revision P03