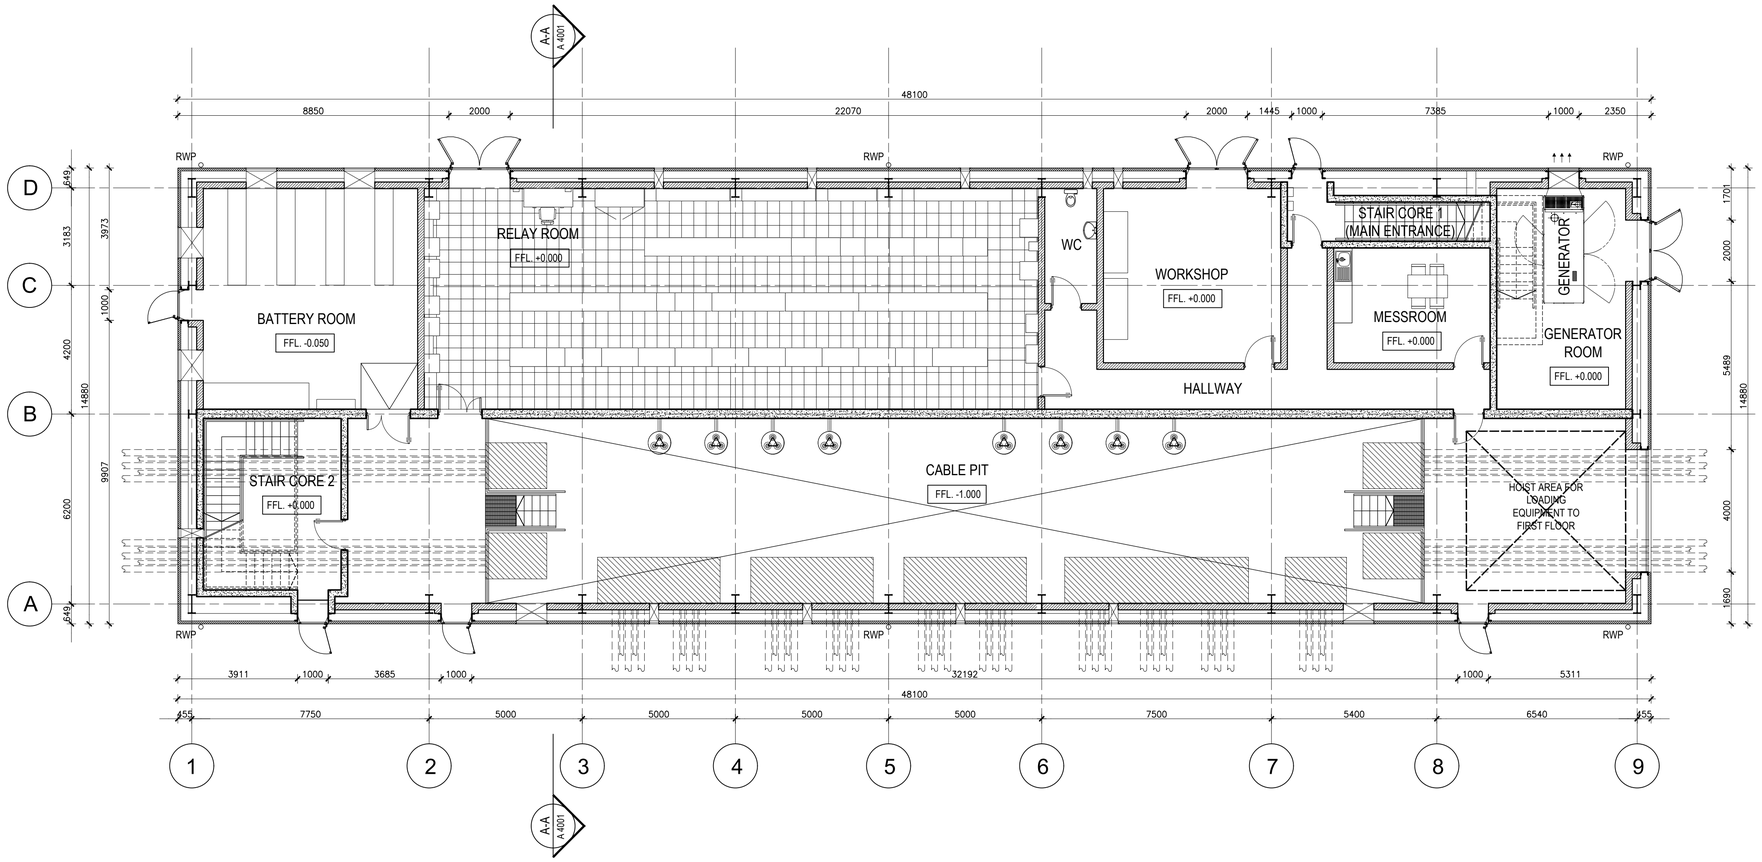

1 A 2001 PROPOSED GROUND FLOOR PLAN

Scale: 1:100

COPYRIGHT:
The design and details shown on this drawing are applicable to their project only and may not be reproduced in whole or in part or be used for any other project or purpose without the written permission of TOT Architects with whom copyright resides.

DO NOT SCALE from this drawing. Use figured dimensions. Contractor to check all dimensions on site prior to commencement of works. Any discrepancies are to be referred to the ARCHITECT.

KEY PLAN:

REVISIONS

DATE	REV.	BY.	CHECKED	DESCRIPTION
16.12.2020	P01	BM	PB	ISSUED FOR PLANNING

TOT ARCHITECTS

REGISTERED OFFICE
49 Upper Mount Street
Dublin 2, Ireland

T +353 1 703 7800
W www.totarch.ie
E info@totarch.ie

PROJECT:
CyrusOne Dublin
Substation

STAGE:
PLANNING

DRAWING TITLE:
110kV Substation
Proposed Ground Floor Plan

DATE: JULY 2020
SCALE: 1:100
DRAWN: BM
CHECKED: PB
JOB NO: 19-128
STATUS CODE: S4

DRAWING NO:
19128-TOT-ZZ-0-DR-A-2001
PROJECT ORIGINATOR ZONE LEVEL TYPE ROLE NUMBER

SHEET SIZE: A1
REVISION: P01