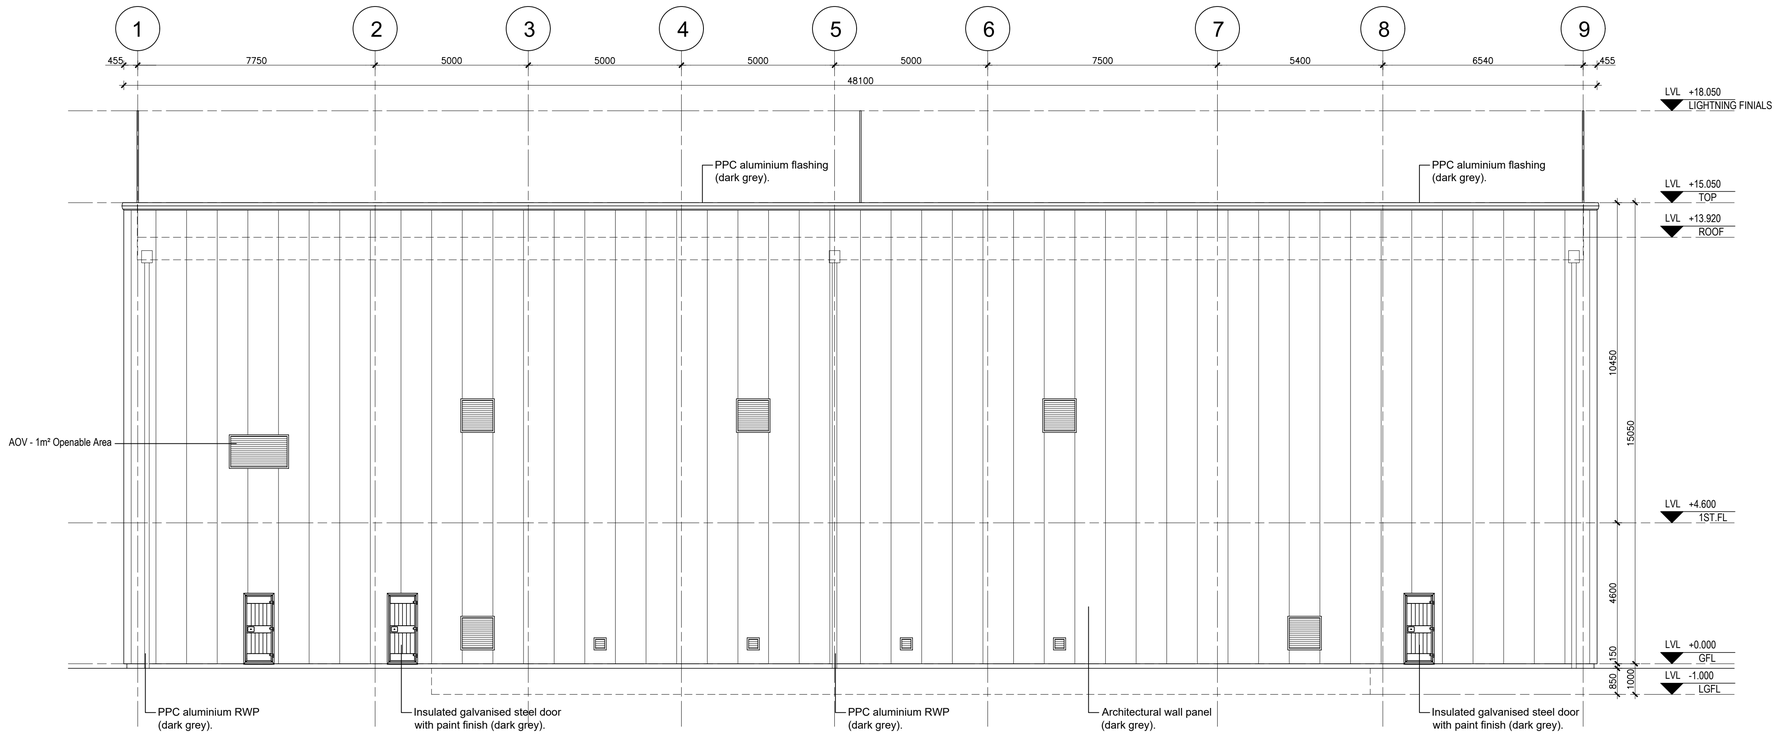

1 / A 4000 NORTH-EAST ELEVATION

Scale: 1:100

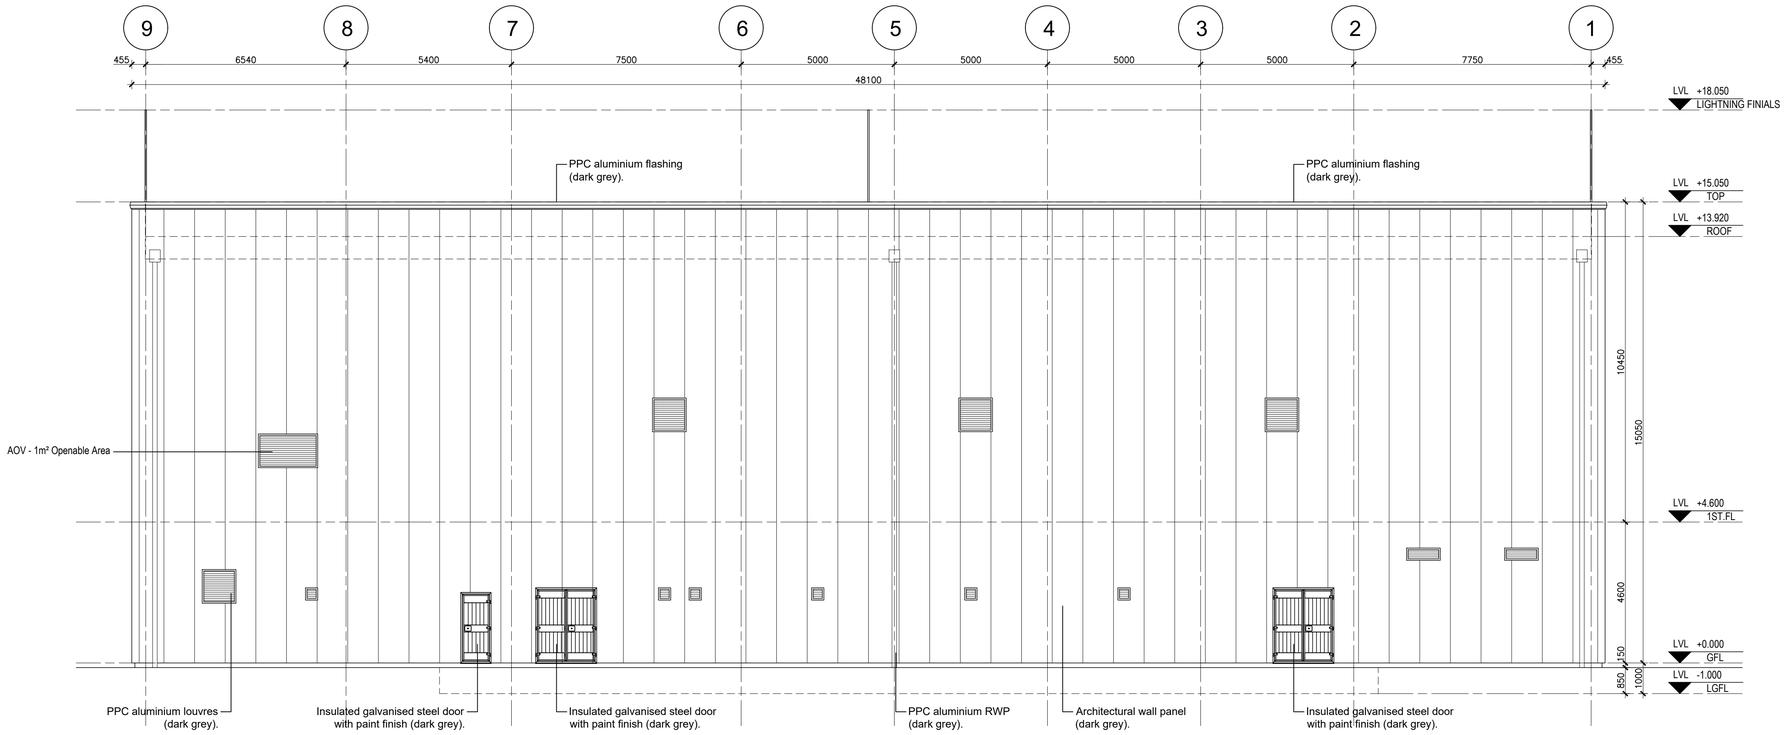

2 / A 4000 SOUTH-WEST ELEVATION

Scale: 1:100

COPYRIGHT:
The design and details shown on this drawing are applicable to their project only and may not be reproduced in whole or in part or be used for any other project or purpose without the written permission of TOT Architects with whom copyright resides.

DO NOT SCALE from this drawing. Use figured dimensions. Contractor to check all dimensions on site prior to commencement of works. Any discrepancies are to be referred to the ARCHITECT.

KEY PLAN:

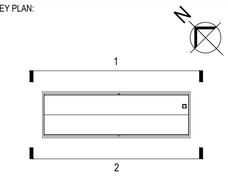

REVISIONS

DATE	REV.	BY.	CHECKED	DESCRIPTION
16.12.2020	P01	BM	PB	ISSUED FOR PLANNING

TOT ARCHITECTS

REGISTERED OFFICE
49 Upper Mount Street
Dublin 2, Ireland

T +353 1 703 7800
W www.totarch.ie
E info@totarch.ie

PROJECT:
CyrusOne Dublin
Substation

STAGE:
PLANNING

DRAWING TITLE:
110kV Substation
North-East & South-West Elevations

DATE: JULY 2020	DRAWING NO:
SCALE: 1:100	19128-TOT-ZZ-XX-DR-A-4000
DRAWN: BM	PROJECT ORIGINATOR ZONE LEVEL TYPE ROLE NUMBER
CHECKED: PB	SHEET SIZE: REVISION:
JOB NO: 19-128	A1 P01
STATUS CODE: S4	