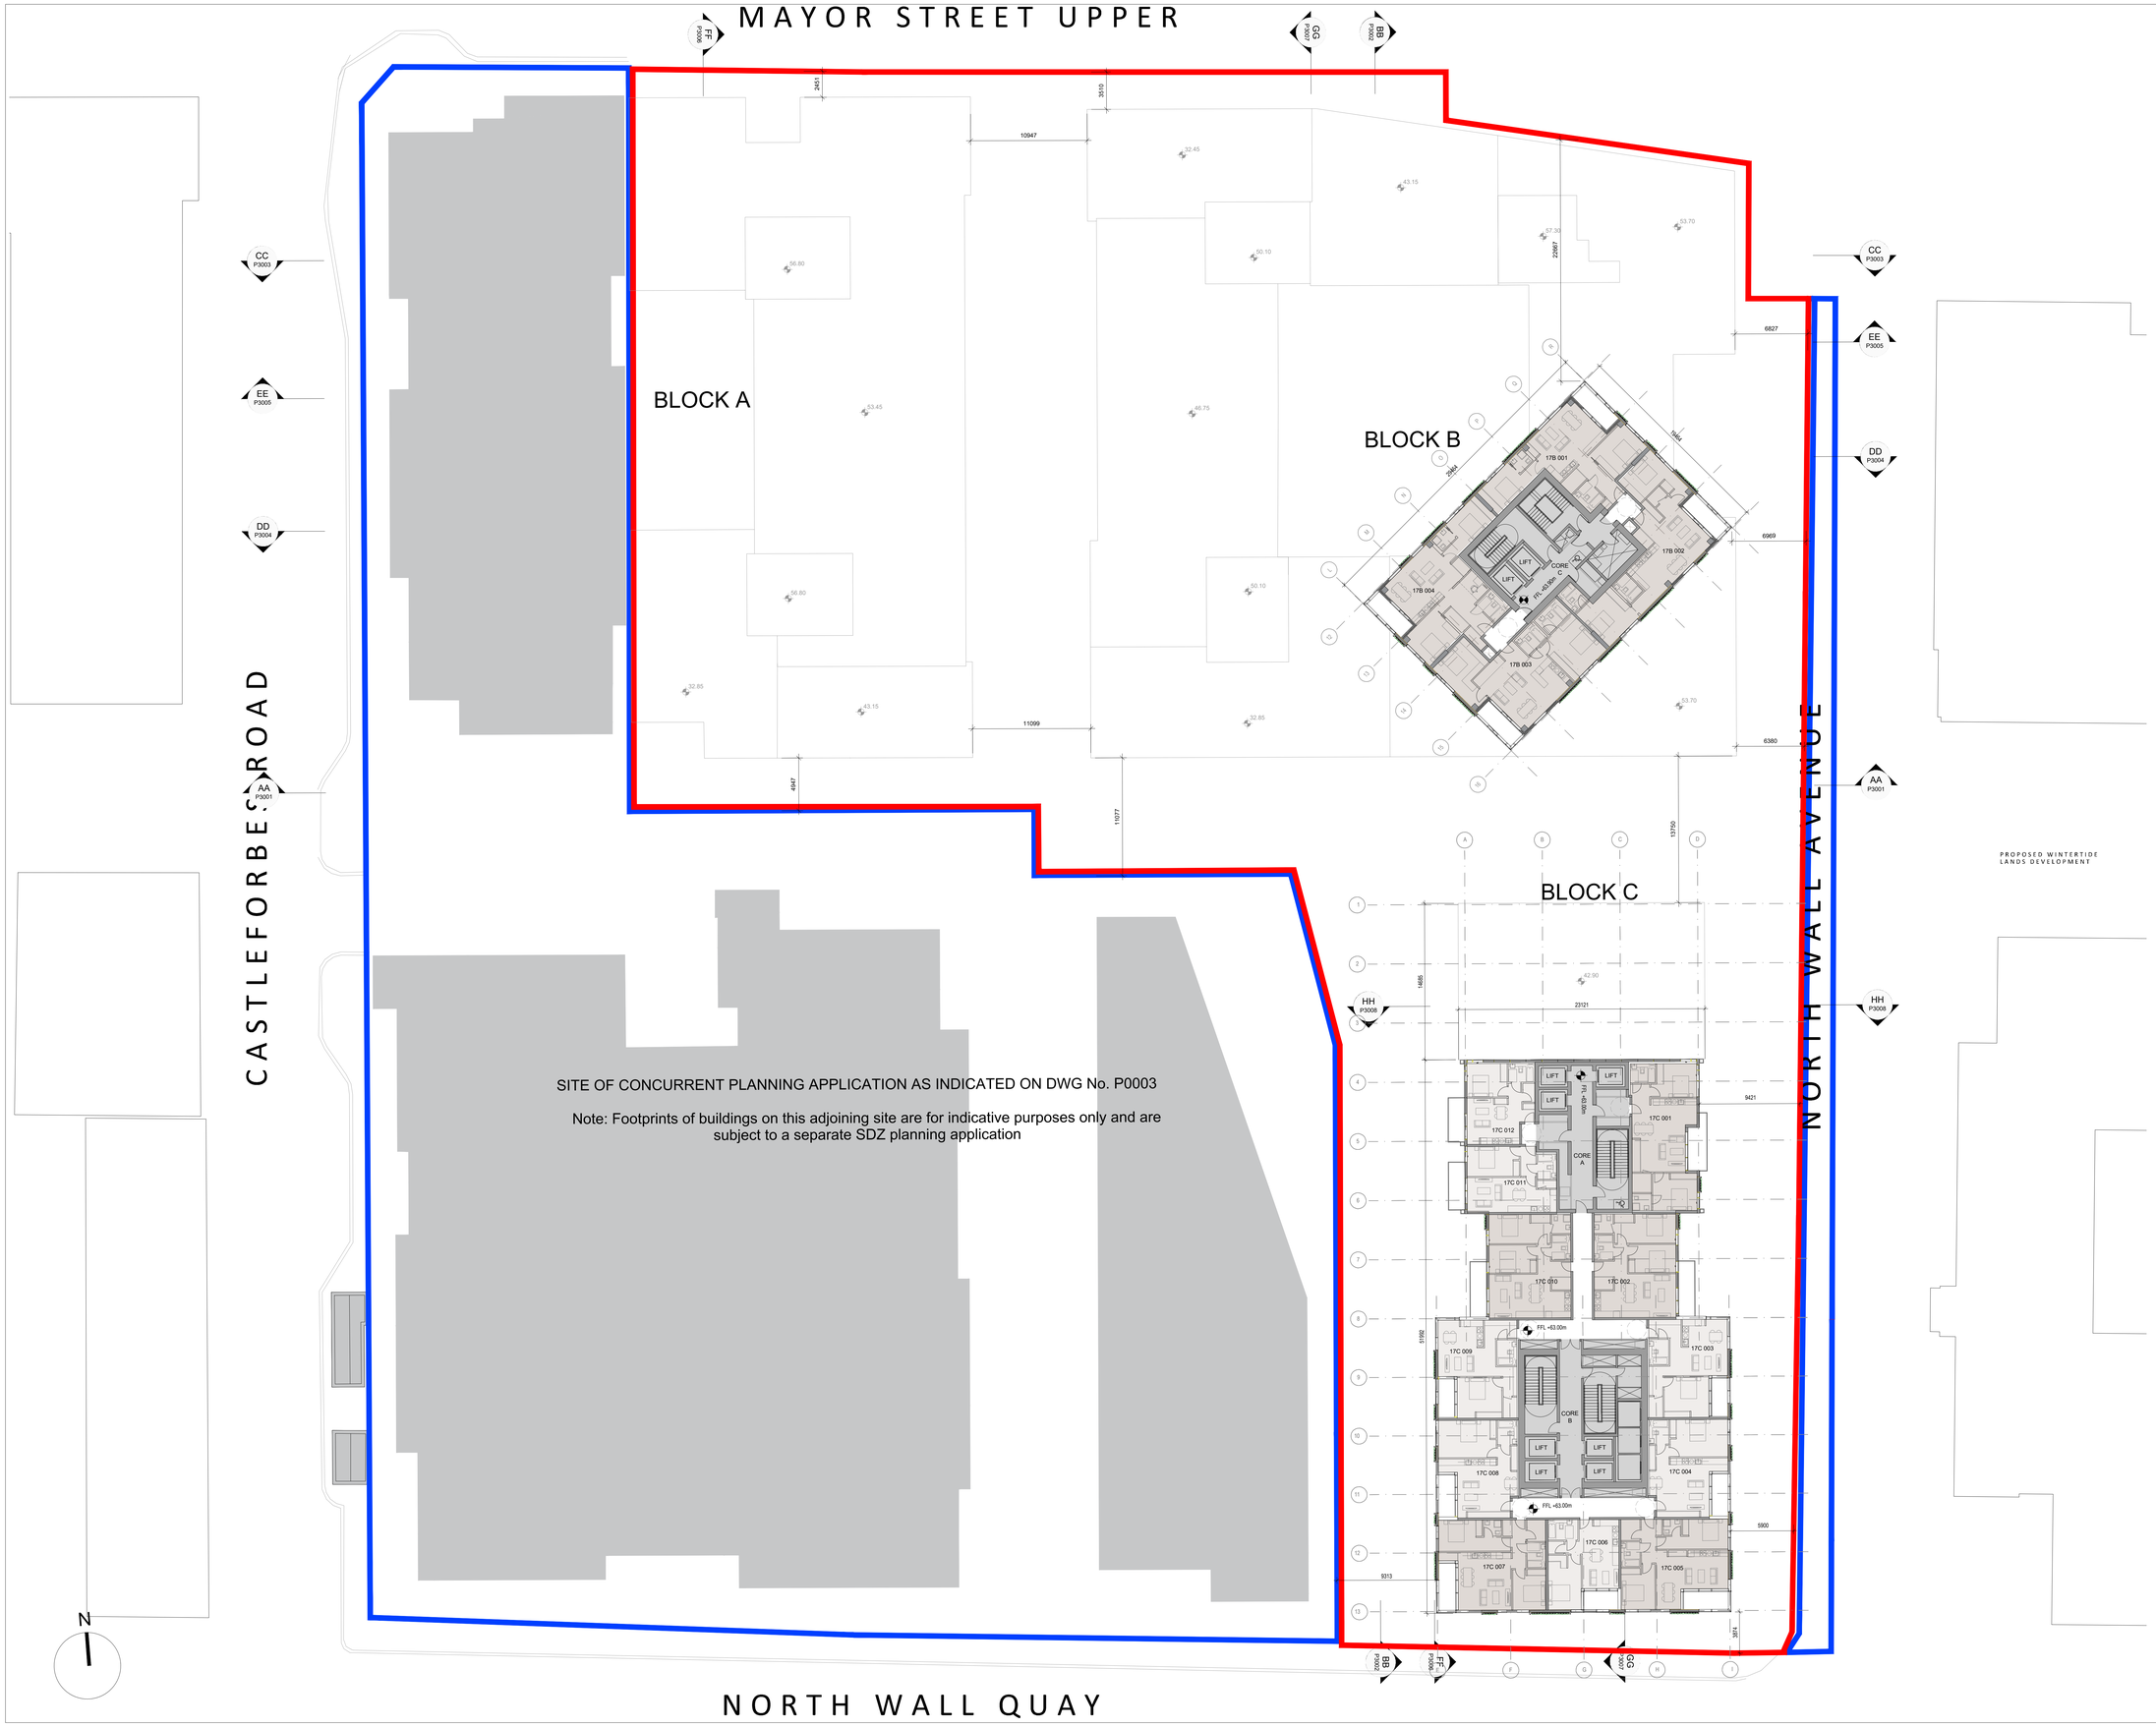

NOTE
ALL DIMENSIONS TO BE CHECKED ON SITE
NO DIMENSIONS TO BE SCALED FROM THIS DRAWING
THIS DRAWING IS TO BE READ IN CONJUNCTION WITH
RELEVANT CONSULTANTS DRAWINGS

ANY PROPOSALS EXTERNAL TO THE REDLINE ARE INDICATIVE ONLY.

SHD Planning Application Boundary
Other lands in ownership of the Applicant

1 Bedroom apartment
2 Bedrooms apartment

NOTE:

- LEVELS SHOWN RELATE TO OS DATUM LEVELS

KEY PLAN

NOTE
ALL DIMENSIONS TO BE CHECKED ON SITE
NO DIMENSIONS TO BE SCALED FROM THIS DRAWING
THIS DRAWING IS TO BE READ IN CONJUNCTION WITH
RELEVANT CONSULTANTS DRAWINGS

REV	DATE	DESCRIPTION	CHKD	DRN
7	15/01/2021	SHD Planning Application	GC	NP
6	08/01/2021	DRAFT SHD Planning Application	GC	NP
5	27/05/2020	ABP Response Issue	GC	NP
4	24/04/2020	Issued for information	GC	NP
3	29/11/2019	SHD Consultation Request	GC	NP
2	21/11/2019	DRAFT SHD Submission	GC	NP
1	12/11/2019	DRAFT SHD Submission	GC	NP

APPLICATION REFERENCE NO.: ABP-306158-19

PLANNING

Henry J Lyons

Architecture + Interiors
henryjlyons.com

+353 1 888 3333
info@henryjlyons.com

51-54 Pearse Street
Dublin D02 KA66

CLIENT
Waterside Block 9
Developments Limited

PROJECT
Waterfront ~South Central~
SHD Scheme

JOB NUMBER:	950527
DATE	January 2021
SCALE:	1:200 @A0
DRAWN	NP
CHECKED	GC
FILE NAME	P 1027 Seventeenth Floor Plan

DRAWING
Seventeenth Floor Level 17

BLOCK	DRAWING NUMBER	ZONE	REVISION
	P1027		7

© Henry J Lyons

T:\jobs\90-\950527 City Block 9 Residential\CAD\Design\1000 GA Plans