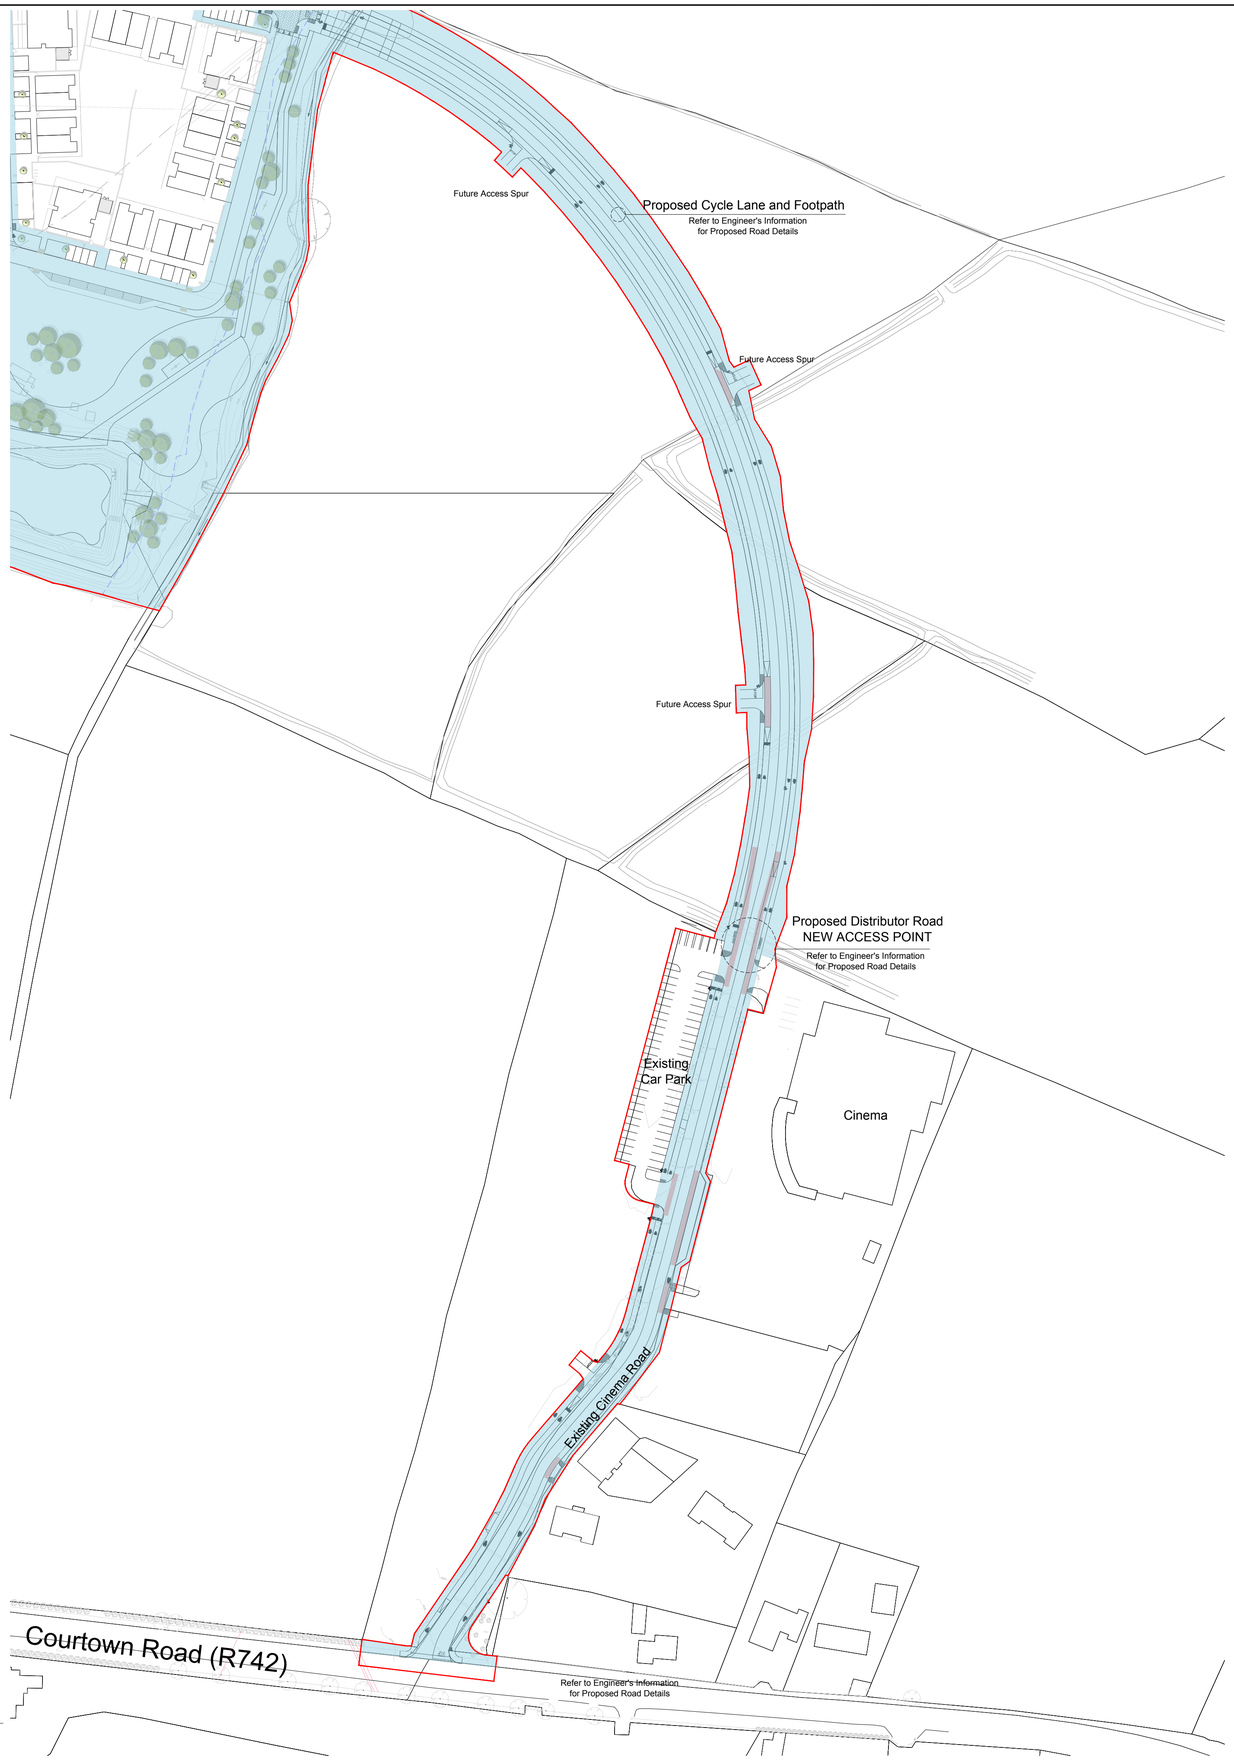

1 | P — Site Layout_Indicative Taking In Charge Drawing_PART 2

1:1000

SITE KEY 1:5000

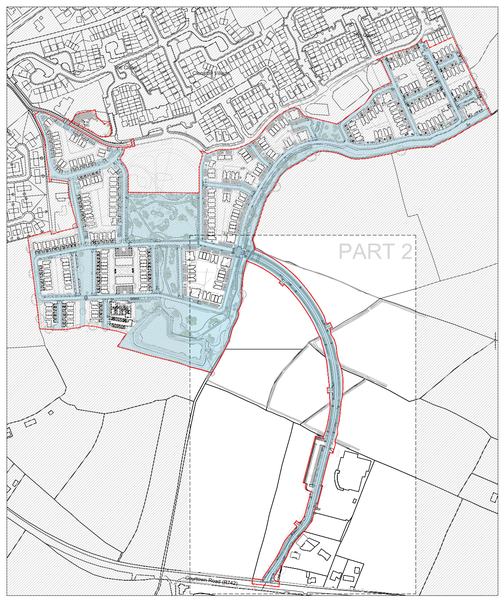

Notes:
Do not scale from this drawing. Use figured dimensions in all cases. Verify dimensions on site and report any discrepancies to the architects immediately. This drawing to be read in conjunction with the Architects Specification, Fire Certificate, DAC, other consultants issued drawings and reports. Contractor is responsible for:
1. All dimensions, quantities and performance requirements to be confirmed on site
2. Selection of materials and components solely to the fabrication processes or to the techniques of construction
3. All coordination of the work of all trades
4. Assuring consistency with the contract documents

© This drawing is copyright and may only be reproduced with the architect's permission.

Drawing Notes:

PROPOSED AREAS TO BE TAKEN IN CHARGE BY WEXFORD COUNTY COUNCIL

REV	DATE	DRN	DESCRIPTION
P02	27.01.21	LB	Issued for Planning
P01	06.11.20	GM	Issued for Planning

reddy architecture + urbanism

Reddy Architecture + Urbanism
41 Dean Street,
Kilkenny,
R95 P291

T: +353 (0)56 7762697
W: www.reddyarchitecture.com
E: info@reddyarchitecture.com

Client Details:
AXIS Construction

Project Details:
Proposed Residential Development
at Clonattin, Gorey

Drawing Title:
Indicative Taking-In-Charge Drawing
PART 2

Job No:	Date:	Scale@A1:
P19-147K	06/11/2020	1:1000 -1:5000

Status:	Drawn By:
03. Design Development	GM
Purpose: Planning	Checked By: MK

Drawing Number	Revision
P19-147K-RAU-XX-XX-DR-A-31702	P02

A1 LANDSCAPE