© COPYRIGHT OF THIS DRAWING IS RESERVED BY DBFL CONSULTING ENGINEERS. NO PART SHALL BE REPRODUCED OR TRANSMITTED WITHOUT THEIR WRITTEN PERMISSION.

ON ORIGINAL

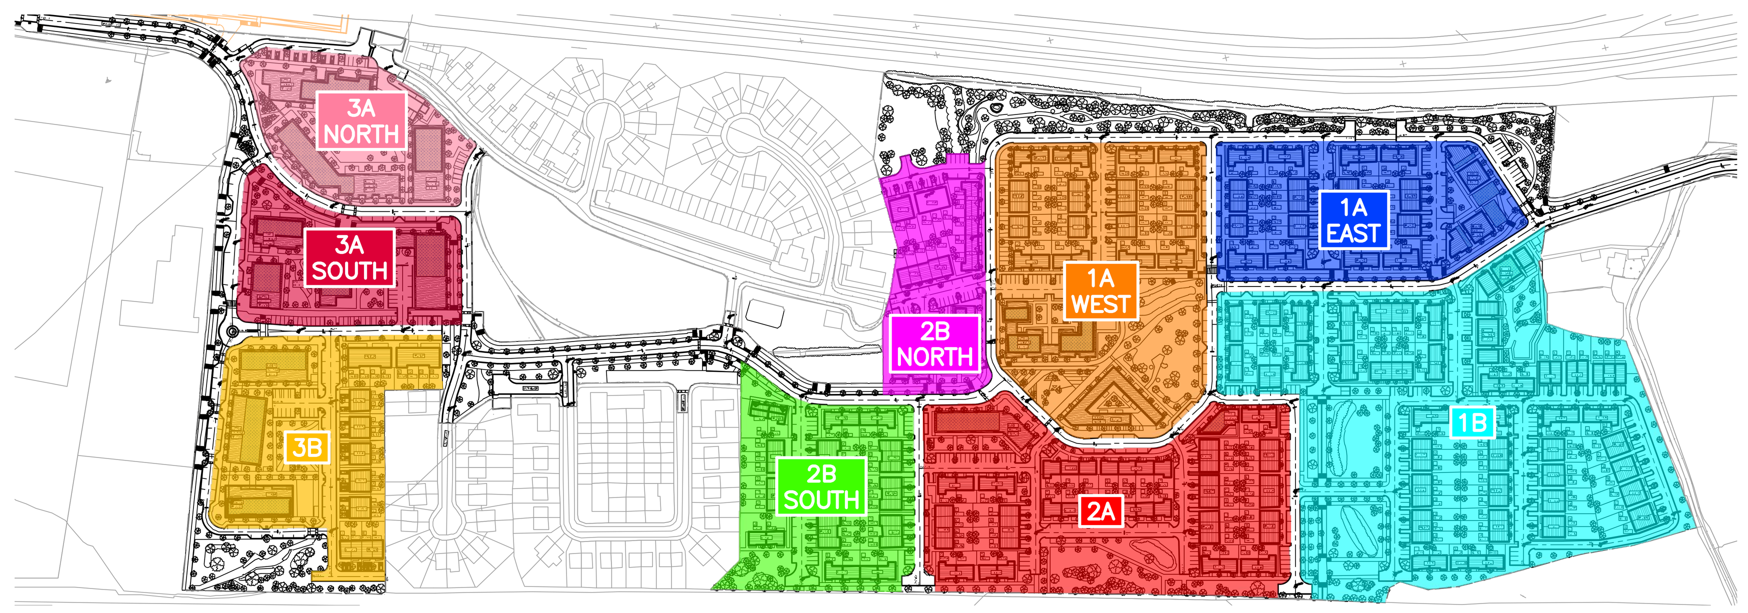

KEYPLAN

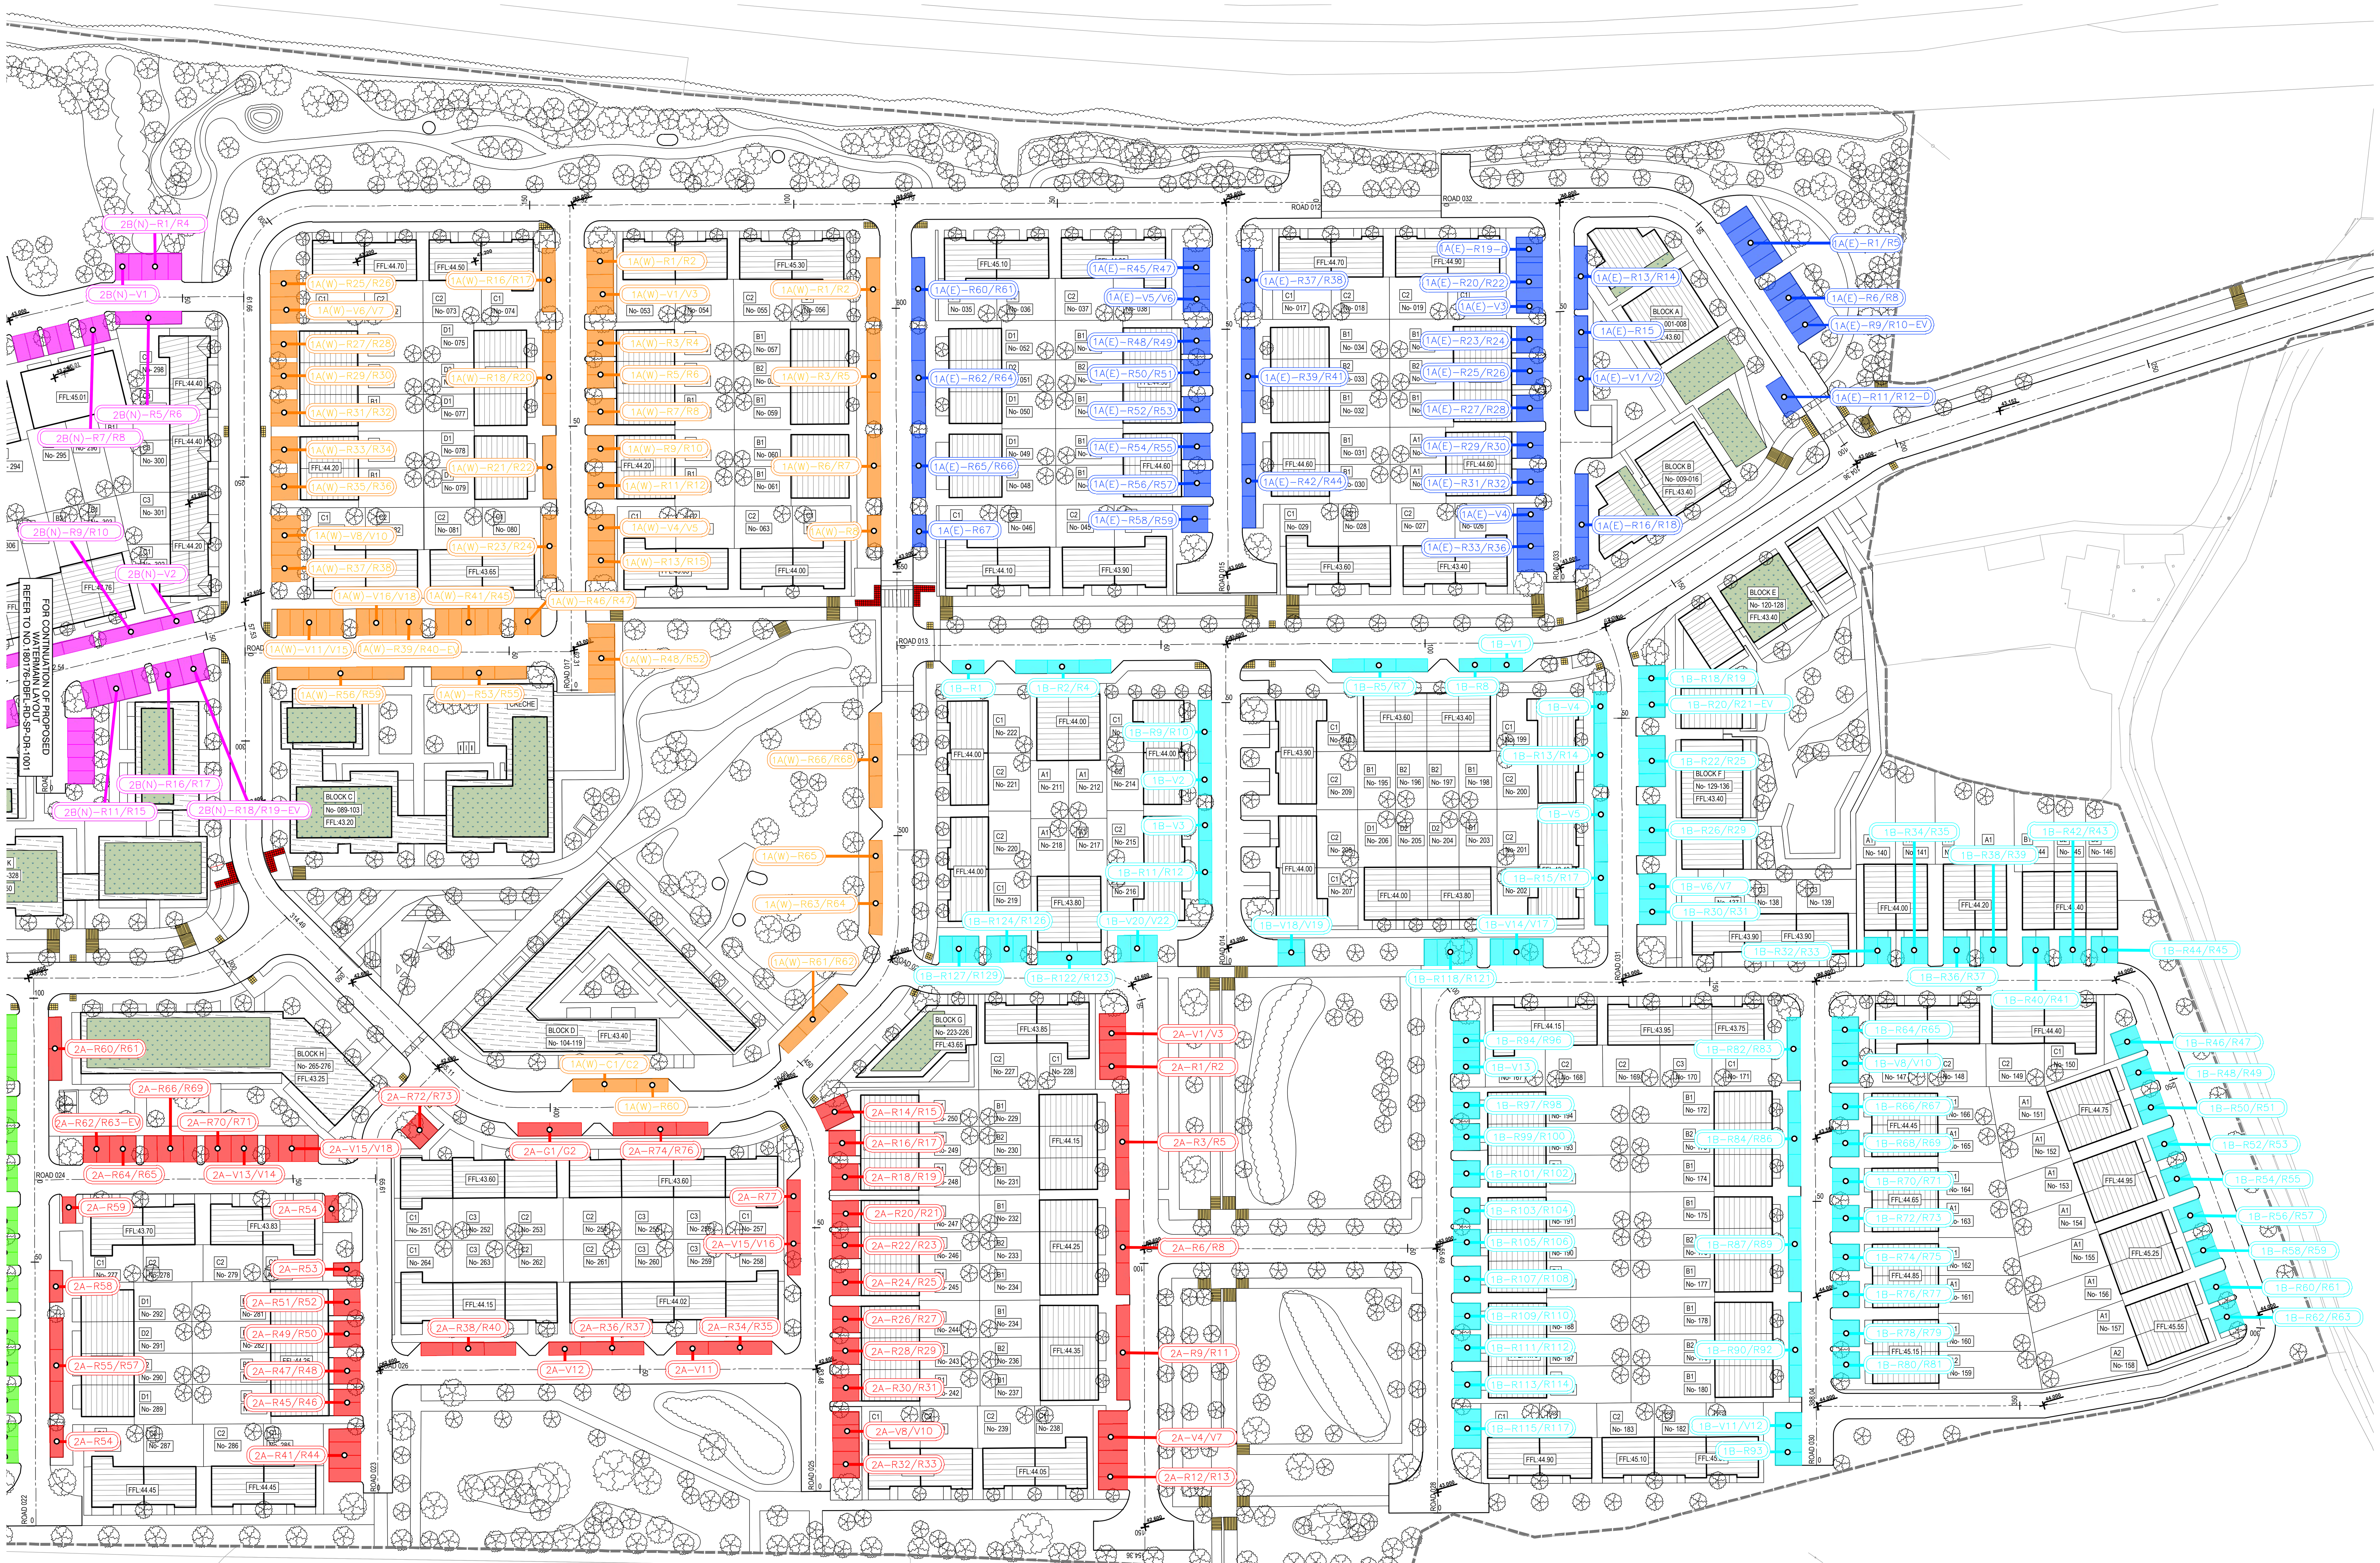

NOTES:

GENERAL NOTES:

1. ALL CO-ORDINATES ARE TO IRISH TRANSVERSE MERCATOR (BASED ON OS MAPPING)
2. ALL LEVELS ARE TO ORDANCE DATUM MALIN HEAD (BASED ON LIDAR SURVEY INFORMATION)
3. ALL DIMENSIONS IN METERS UNLESS SPECIFIED OTHERWISE
4. DO NOT SCALE FROM DRAWING

LEGEND:

- SITE BOUNDARY
- SECTOR 1A EAST
- SECTOR 1A WEST
- SECTOR 1B
- SECTOR 2A
- SECTOR 2B NORTH
- SECTOR 2B SOUTH
- SECTOR 3A NORTH
- SECTOR 3A SOUTH
- SECTOR 3B

DRAWING NOTES:

CAR PARKING IDENTIFICATION KEY

1A(E)-R23-EV

- EV-ELECTRIC CHARGE P
- D-DISABLED CAR P
- SPACE NO.
- R-RESIDENTIAL
- V-VISITOR
- C-COMMUNITY HUB
- DP-DROP OFF
- G-GO CAR
- DEVELOPMENT PHASES

ORDNANCE SURVEY IRELAND LICENCE
No EN 0017921
© ORDNANCE SURVEY IRELAND
GOVERNMENT OF IRELAND

rev	date	description	by	chkd.
client approval		A - Approved		
		B - Approved with comments		
		C - Do not use		

suitability: S2 - INFORMATION | issue purpose: PLANNING

DBFL Consulting Engineers
Civil, Structural & Transportation Engineering
www.dbfl.ie

DUBLIN OFFICE: Ormond House, Upper Ormond Quay, Dublin 7. D07 W704 PHONE +353 1 400 4000
CORK OFFICE: Phoenix House, Monahan Road, Cork. T12 H1XY PHONE +353 (0)21 2024538
WATERFORD OFFICE: Suite 8b The Atrium, Maritana Gate, Canada Street, Waterford. X91 W028 PHONE +353 51 309 500

project ref.
LISSYWOLLEN RESIDENTIAL DEVELOPMENT AT BRAWNY ROAD, LISSYWOLLEN, ATHLONE, CO. WESTMEATH

drawing title
CAR PARKING STRATEGY SHEET 2

architect
DELPHI ARCHITECTS

designed by	author	scale	sheet size
SH	JP	1:500	A0

drawing no.	revision
180176-DBFL-TR-SP-DR-C-1004	P0