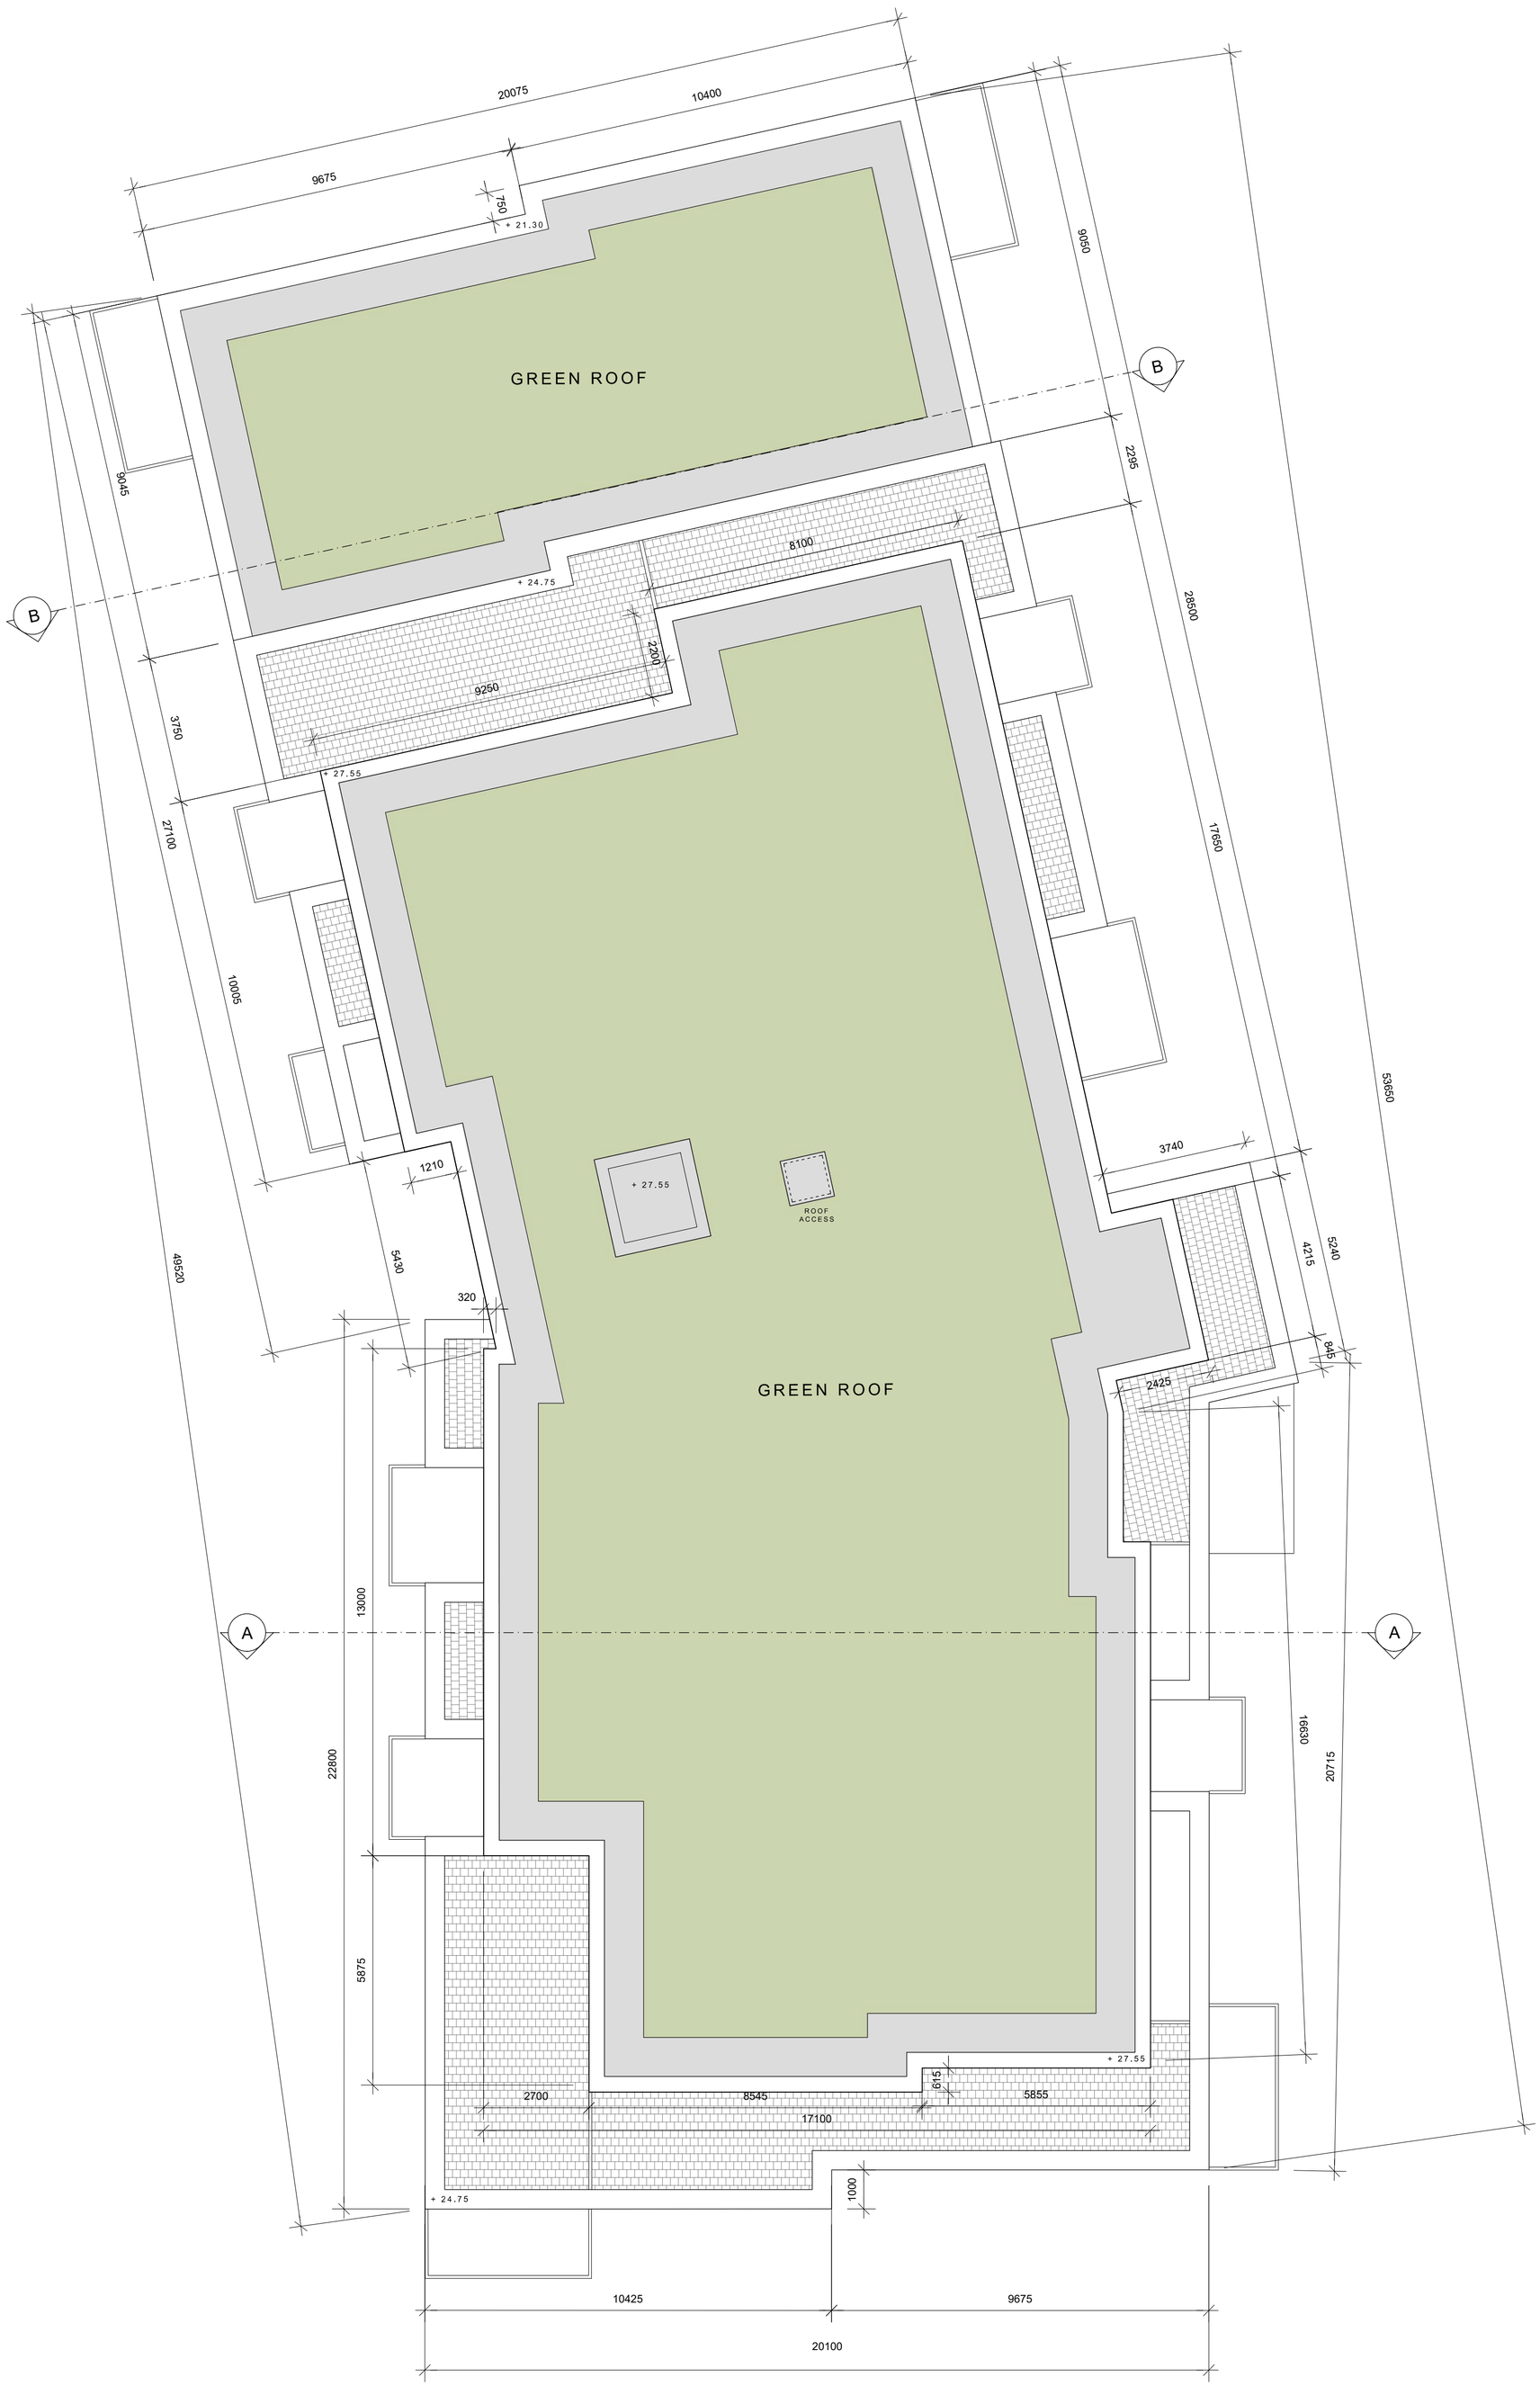

BLOCK 3 ROOF PLAN
SCALE: 1:100

© This drawing is copyright.

1 Do not scale this drawing.
2 Errors and omissions to be immediately notified to Architect.
3 All dimensions to be checked on site.
4 To be read with relevant Engineers drawings.

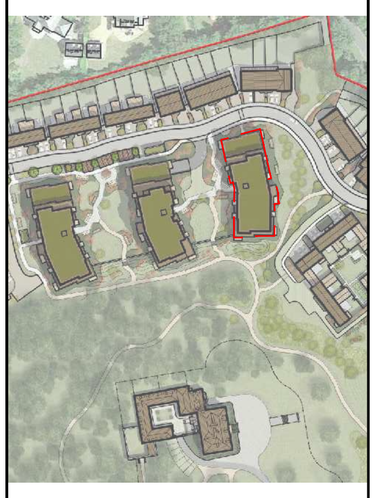

KEY PLAN

INDICATING POSITION OF APARTMENT BLOCK 3

NOT TO SCALE

revisions	date	inls

description

Auburn
The Backfield

Apartment Block 3
Roof Plan

cad ref. 11192-AUBURN03 - PLANNING\APARTMENTS

drawing no. 1902 P 334

rev.

job

DEVELOPMENT AT AUBURN, MALAHIDE

scale 1:100 A1
date Mar' 2021
drawn MG
checked

client

KINWEST LIMITED

issue

AUBURN SHD PLANNING

CONROY CROWE KELLY
ARCHITECTS
65 MERRION SQUARE
DUBLIN 2
PHONE 6613990\1 FAX 6765715
e-mail info@cck.ie