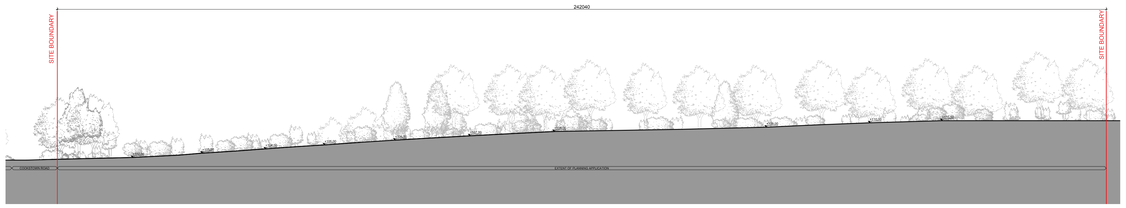

1 / 0606 EXISTING CONTIGUOUS ELEVATION 6-6

SCALE: 1:500

PART A | PART B

2 / 0606 PROPOSED CONTIGUOUS ELEVATION 6-6

SCALE: 1:500

3 / 0606 PROPOSED CONTIGUOUS ELEVATION 6-6 (Part A)

SCALE: 1:200

4 / 0606 PROPOSED CONTIGUOUS ELEVATION 6-6 (Part B)

SCALE: 1:200

KEY PLAN

NOTES / LEGEND

Key Plan:

Rev:	Date:	Description:	By:

MOLA
2 Donnybrook Road,
Donnybrook,
Dublin 4, Ireland
Telephone: +353 1 218 3900
www.molaarchitecture.com

Notes:
Do not scale.
Use figured dimensions only.
This drawing is to be read in conjunction with all relevant specifications and drawings.
All dimensions to be checked on site.
In the event of any discrepancies between drawings, the contractor is to inform the Architect immediately.

© COPYRIGHT This drawing or design may not be reproduced without permission.

Stage: PLANNING

Client: Cairn Homes Properties Ltd.

Project: Cookstown Road Enniskerry

Drawing: Contiguous Elevation 6-6

Date:	Scale:	Stage:	Int. Job No:
Feb 2021	1:500, 1:200 A0	3	19010

Drawing No.:	Status:	Revision:
19010_MOLA_A00_00_DR_A_XX_A00_0606	S0	00