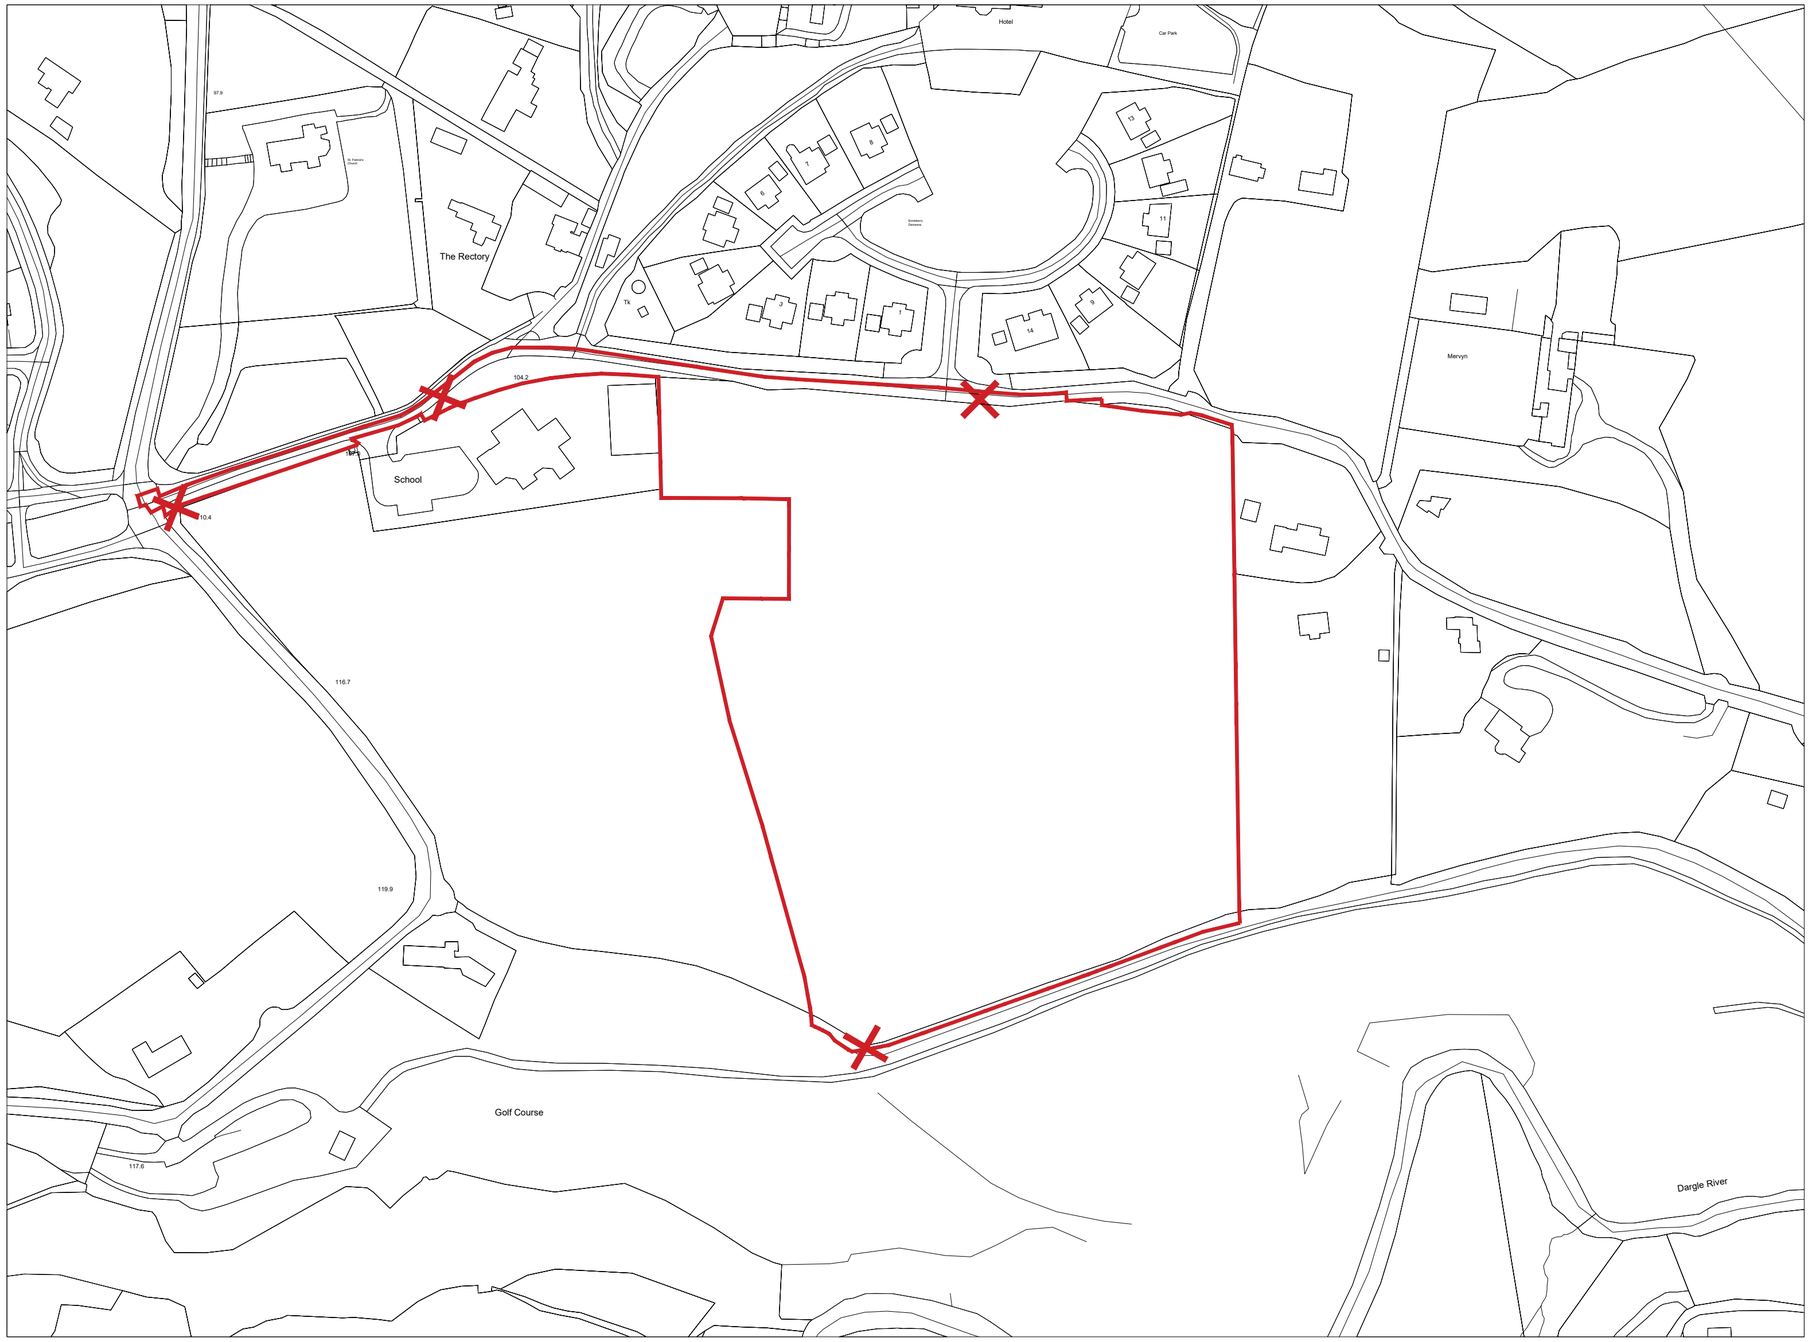

Description:
==========
Digital Cartographic Model (DCM)

Publisher / Source:
==========
Ordnance Survey Ireland (OSi)

Data Source / Reference:
==========
PRIME2

File Format:
==========
Autodesk AutoCAD (DWG_R2013)

File Name:
==========
v_50102809_1.dwg

Clip Extent / Area of Interest (AOI):
==========
LLX,LLY= 722247.0,716495.5
LRX,LRY= 723077.0,716495.5
ULX,ULY= 722247.0,717110.5
URX,URY= 723077.0,717110.5

Projection / Spatial Reference:
==========
Projection= IRENET95_Irish_Transverse_Mercator

Centre Point Coordinates:
==========
X,Y= 722662.0,716803.0

Reference Index:
==========
Map Series | Map Sheets
1:2,500 | 3616-B
1:2,500 | 3567-D

Data Extraction Date:
==========
Date= 16-Jan-2020

Source Data Release:
==========
DCLMS Release V1.123.106

Product Version:
==========
Version= 1.3

License / Copyright:
==========
Ordnance Survey Ireland 'Terms of Use' apply.
Please visit 'www.osi.ie/about/terms-conditions'.

© Ordnance Survey Ireland, 2020

Compiled and published by Ordnance Survey Ireland, Phoenix Park, Dublin 8, Ireland.

Unauthorised reproduction infringes Ordnance Survey Ireland and Government of Ireland copyright.

All rights reserved. No part of this publication may be copied, reproduced or transmitted in any form or by any means without the prior written permission of the copyright owners.

The representation on this map of a road, track or footpath is not evidence of the existence of a right of way.

Ordnance Survey maps never show legal property boundaries, nor do they show ownership of physical features.

© Suirbhéireacht Ordanáis Éireann, 2020

Arna thiomsú agus arna fhoilsiú ag Suirbhéireacht Ordanáis Éireann, Páirc an Fhionnuisce, Baile Átha Cliath 8, Éire.

Sáraíonn ataírgeadh neamhúdaraithe cóipcheart Shuirbhéireacht Ordanáis Éireann agus Rialtas na hÉireann.

Gach cead ar cosnamh. Ní ceadmhach aon chuid den fhoilseachán seo a chóipeáil, a atáirgeadh nó a tharchur in aon fhoirm ná ar aon bhealach gan cead i scríbhinn roimh ré ó úinéirí an chóipchirt.

Ní hionann bóthar, bealach nó cosán a bheith ar an léarscáil seo agus fianaise ar chead slí.

Ní thaispeánann léarscail de chuid Ordanáis Shuirbheireacht na hÉireann teorann phointí dleathúil
de mhaoin riamh, ná úinéireacht de ghnéithe fhisiciúla.

NOTES / LEGEND

NORTH POINT

SITE NOTICE LOCATION

APPLICATION BOUNDARY

Key Plan:

Rev:	Date:	Description:	By:

MOLA
2 Donnybrook Road,
Donnybrook,
Dublin 4, Ireland
Telephone: +353 1 218 3900
www.molaarchitecture.com

Notes:
Do not scale.
Use figured dimensions only.
This drawing is to be read in conjunction with all relevant specifications and drawings.
All dimensions to be checked on site.
In the event of any discrepancies between drawings, the contractor is to inform the Architect immediately.
© COPYRIGHT This drawing or design may not be reproduced without permission

Stage: PLANNING

Client: Cairn Homes Properties Ltd.

Project: Cookstown Road Enniskerry

Drawing: Site Location Plan

Date:	Scale:	Stage:	Int. Job No:
Feb 2021	1:1000 at A2	3	19010

Drawing No:	Status:	Revision:
19010_MOLA_A00_00_DR_A_XX_A00_0100	S0	00