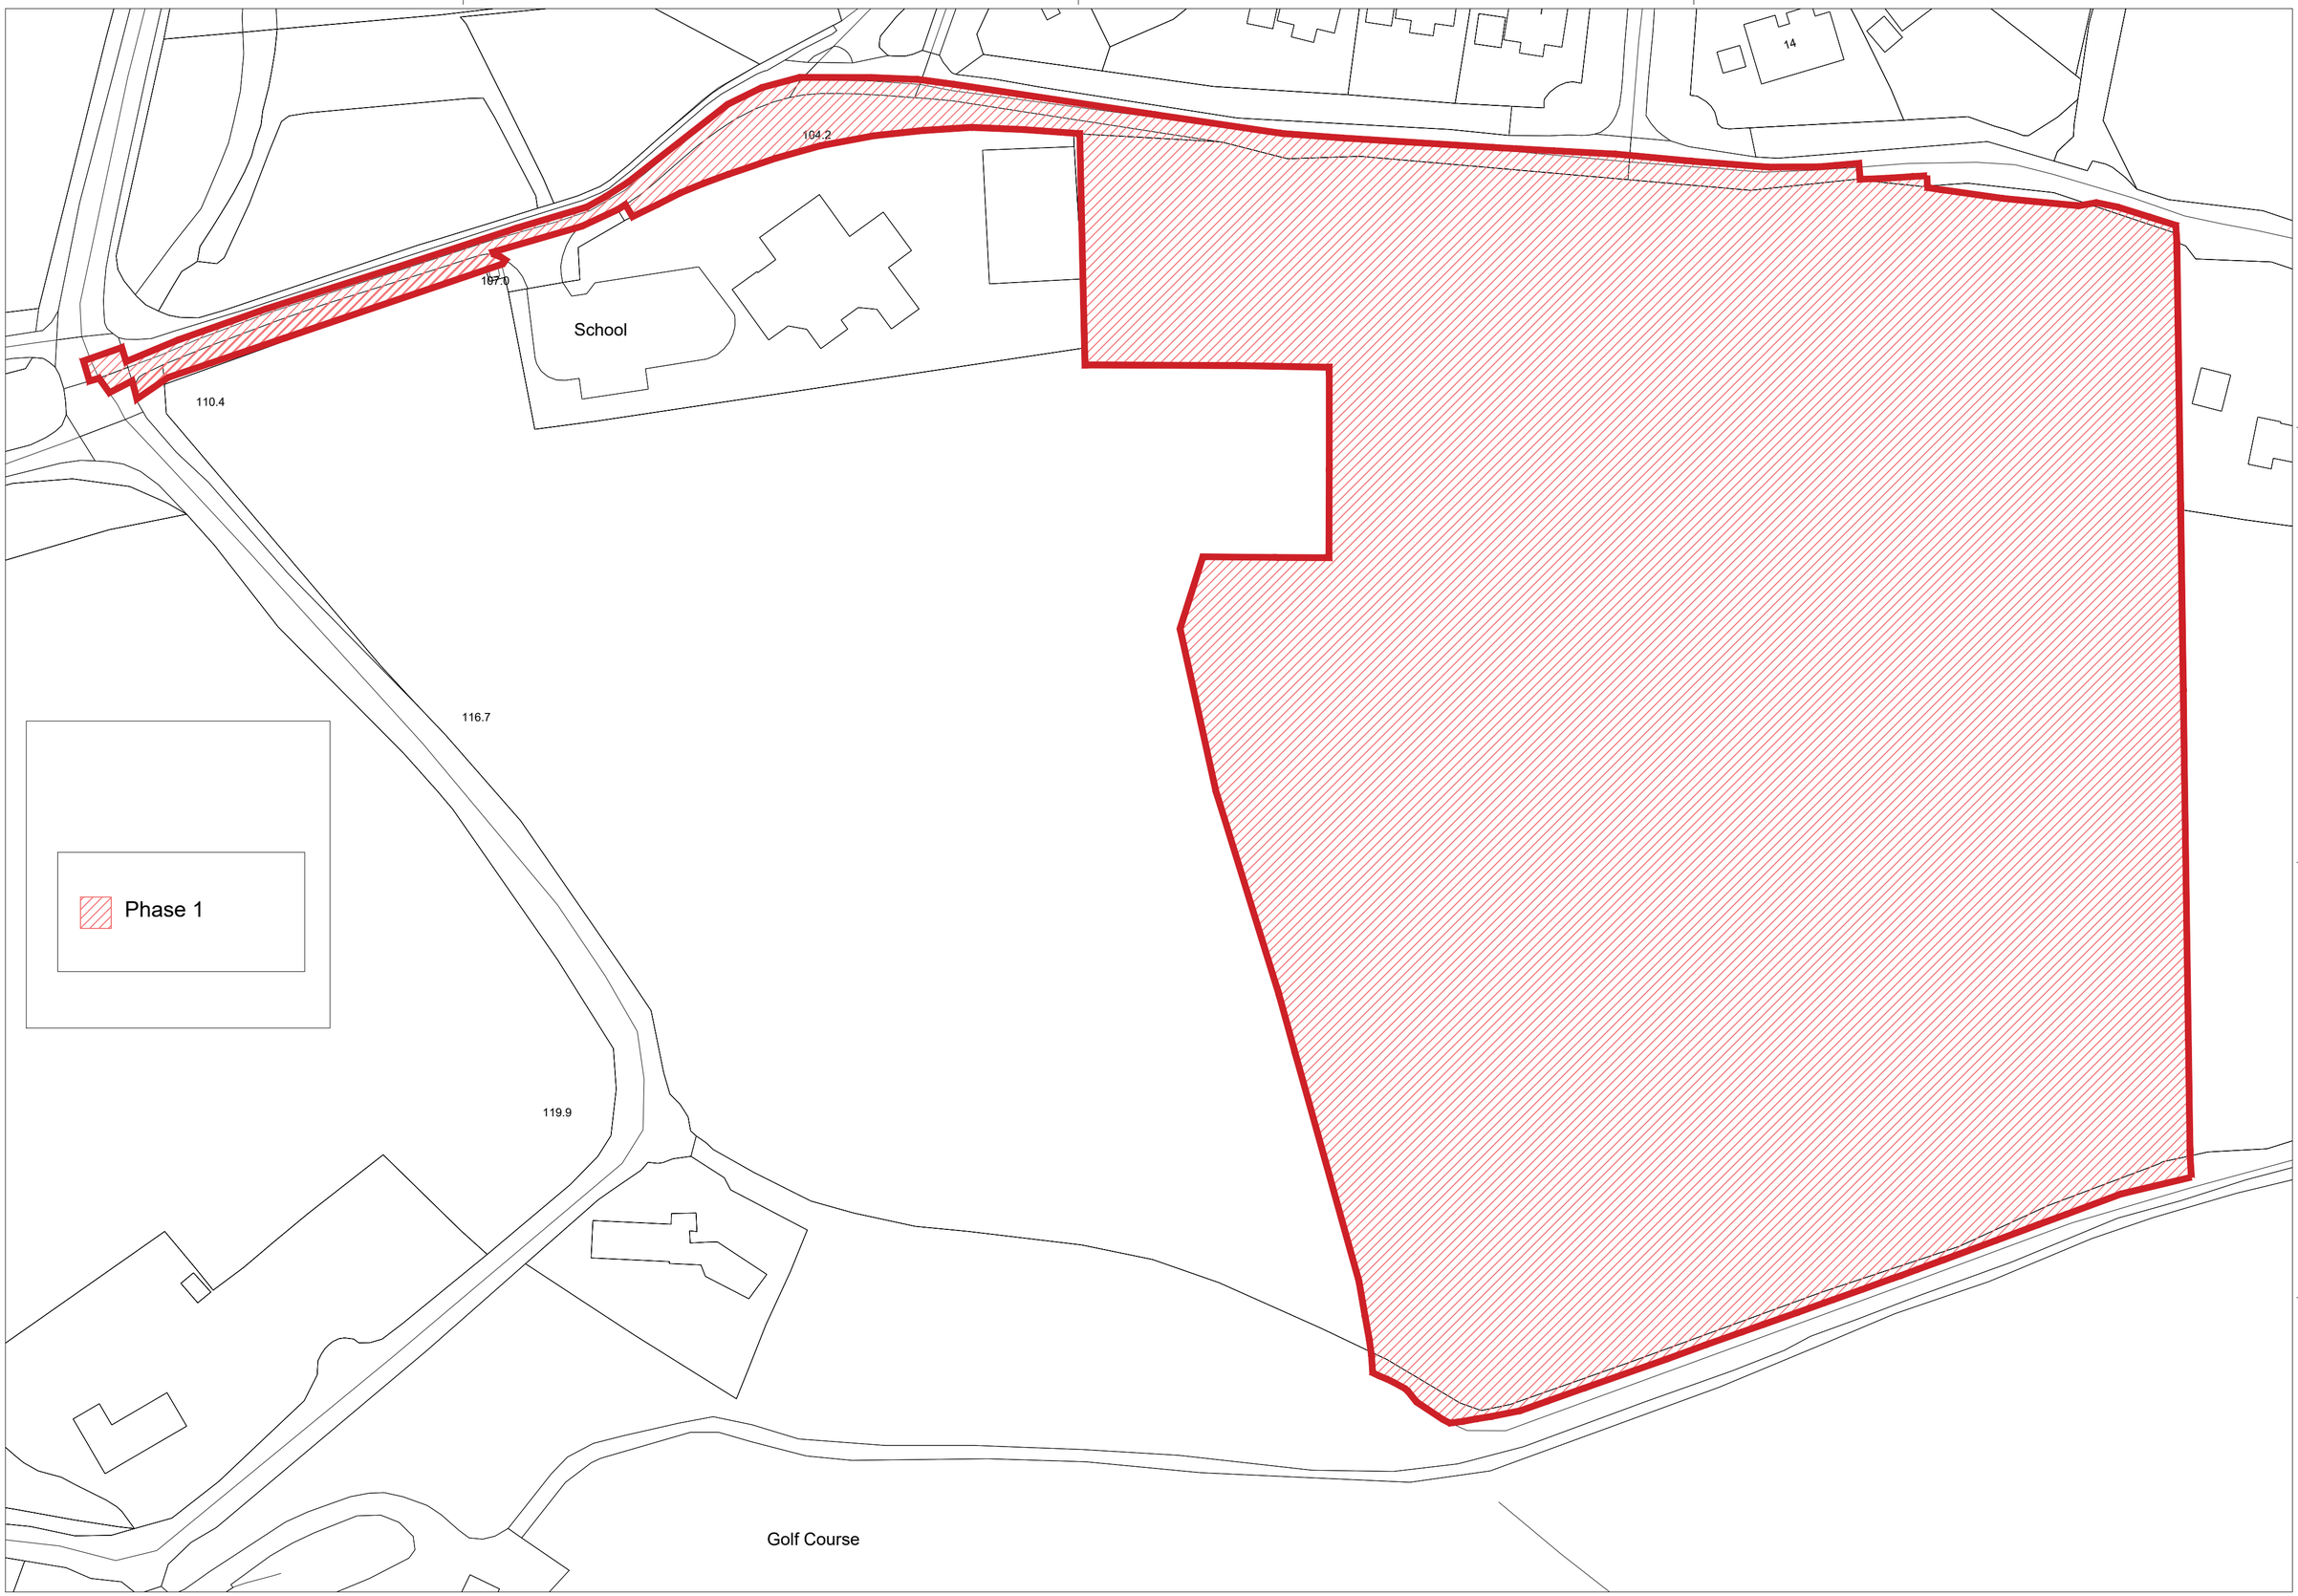

NOTES / LEGEND

FOR INFORMATION PURPOSES ONLY

NORTH POINT

Key Plan:

Rev:	Date:	Description:	By:

MOLA

2 Donnybrook Road,
Donnybrook,
Dublin 4, Ireland
Telephone +353 1 218 3900
www.molaarchitecture.com

Notes
Do not scale.
Use figured dimensions only.
This drawing is to be read in conjunction with all relevant specifications and drawings.
All dimensions to be checked on site.
In the event of any discrepancies between drawings, the contractor is to inform the Architect immediately.

© COPYRIGHT This drawing or design may not be reproduced without permission.

Stage: PLANNING

Client: Cairn Homes Properties Ltd.

Project: Cookstown Road Enniskerry

Drawing: Site Plan_Phasing Diagram

Date:	Scale:	Stage:	Int. Job No:
Feb 2021	1:1000 at A2	3	19010

Drawing No:	Status:	Revision:
19010_MOLA_A00_00_DR_A_XX_A00_0805	S0	00