A1

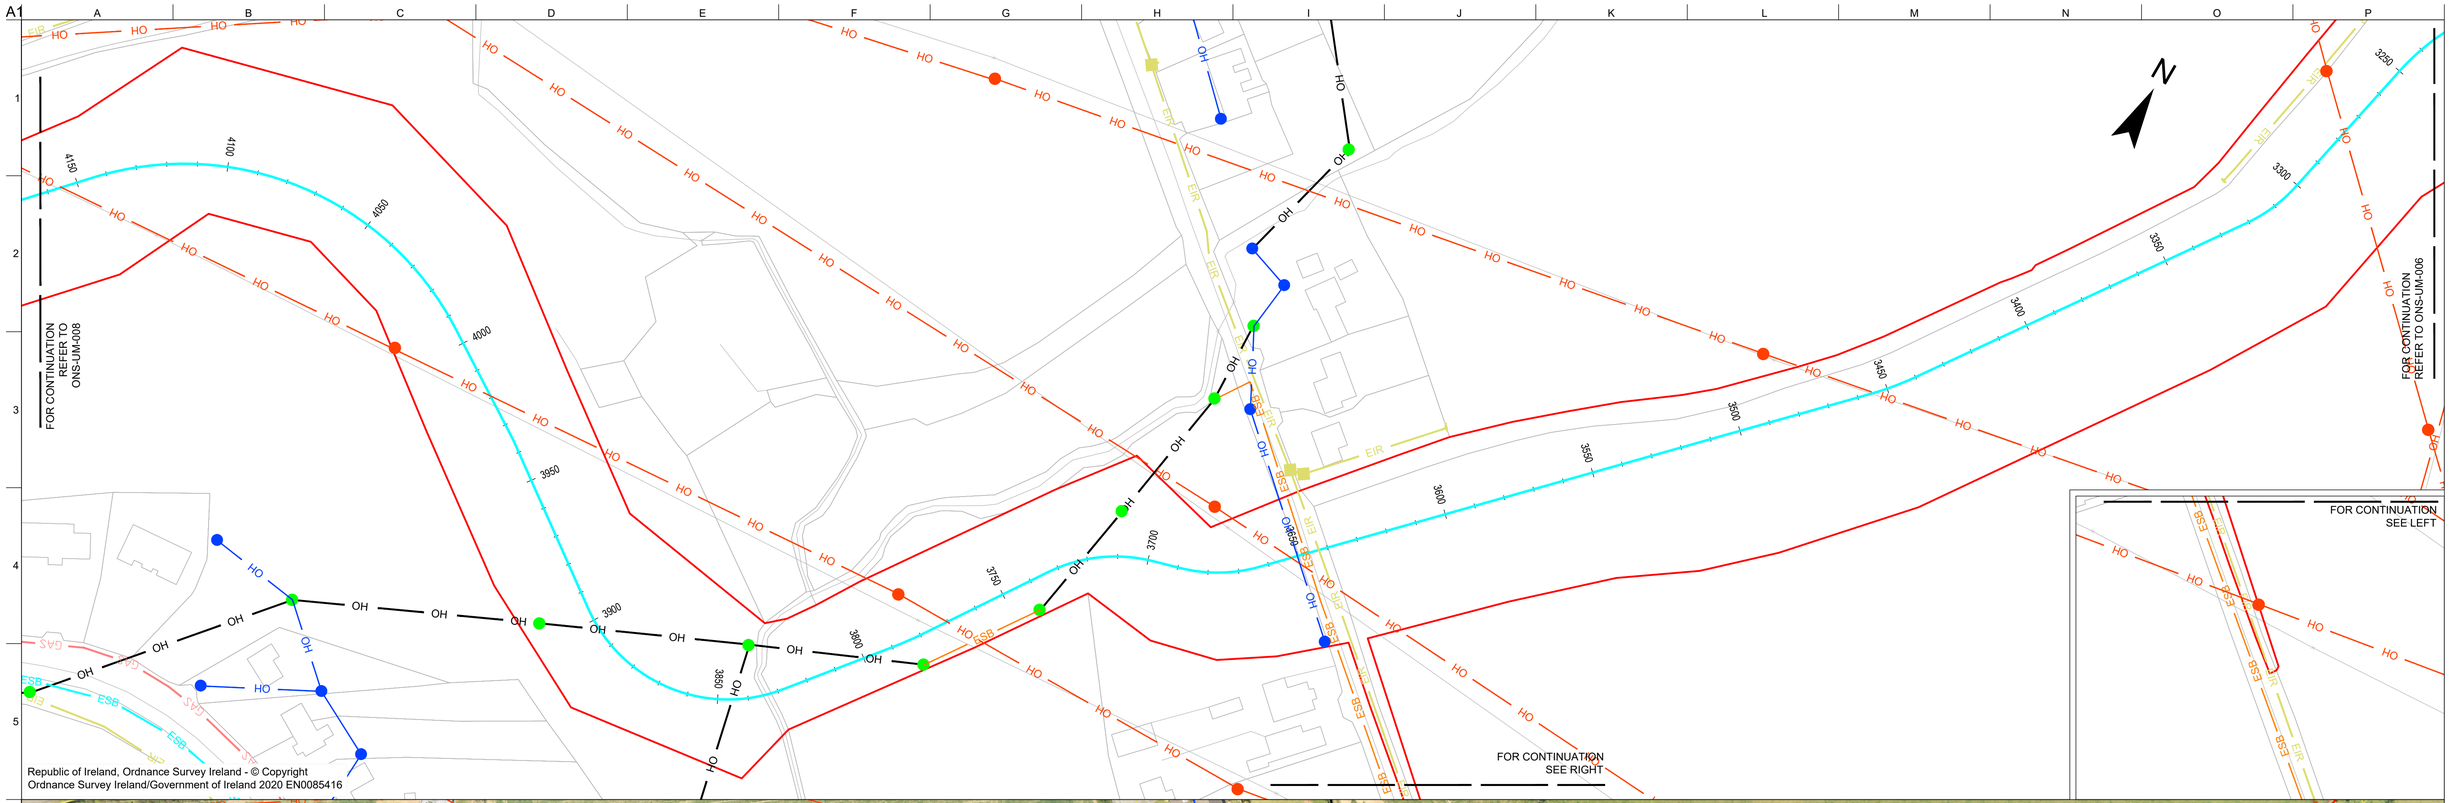

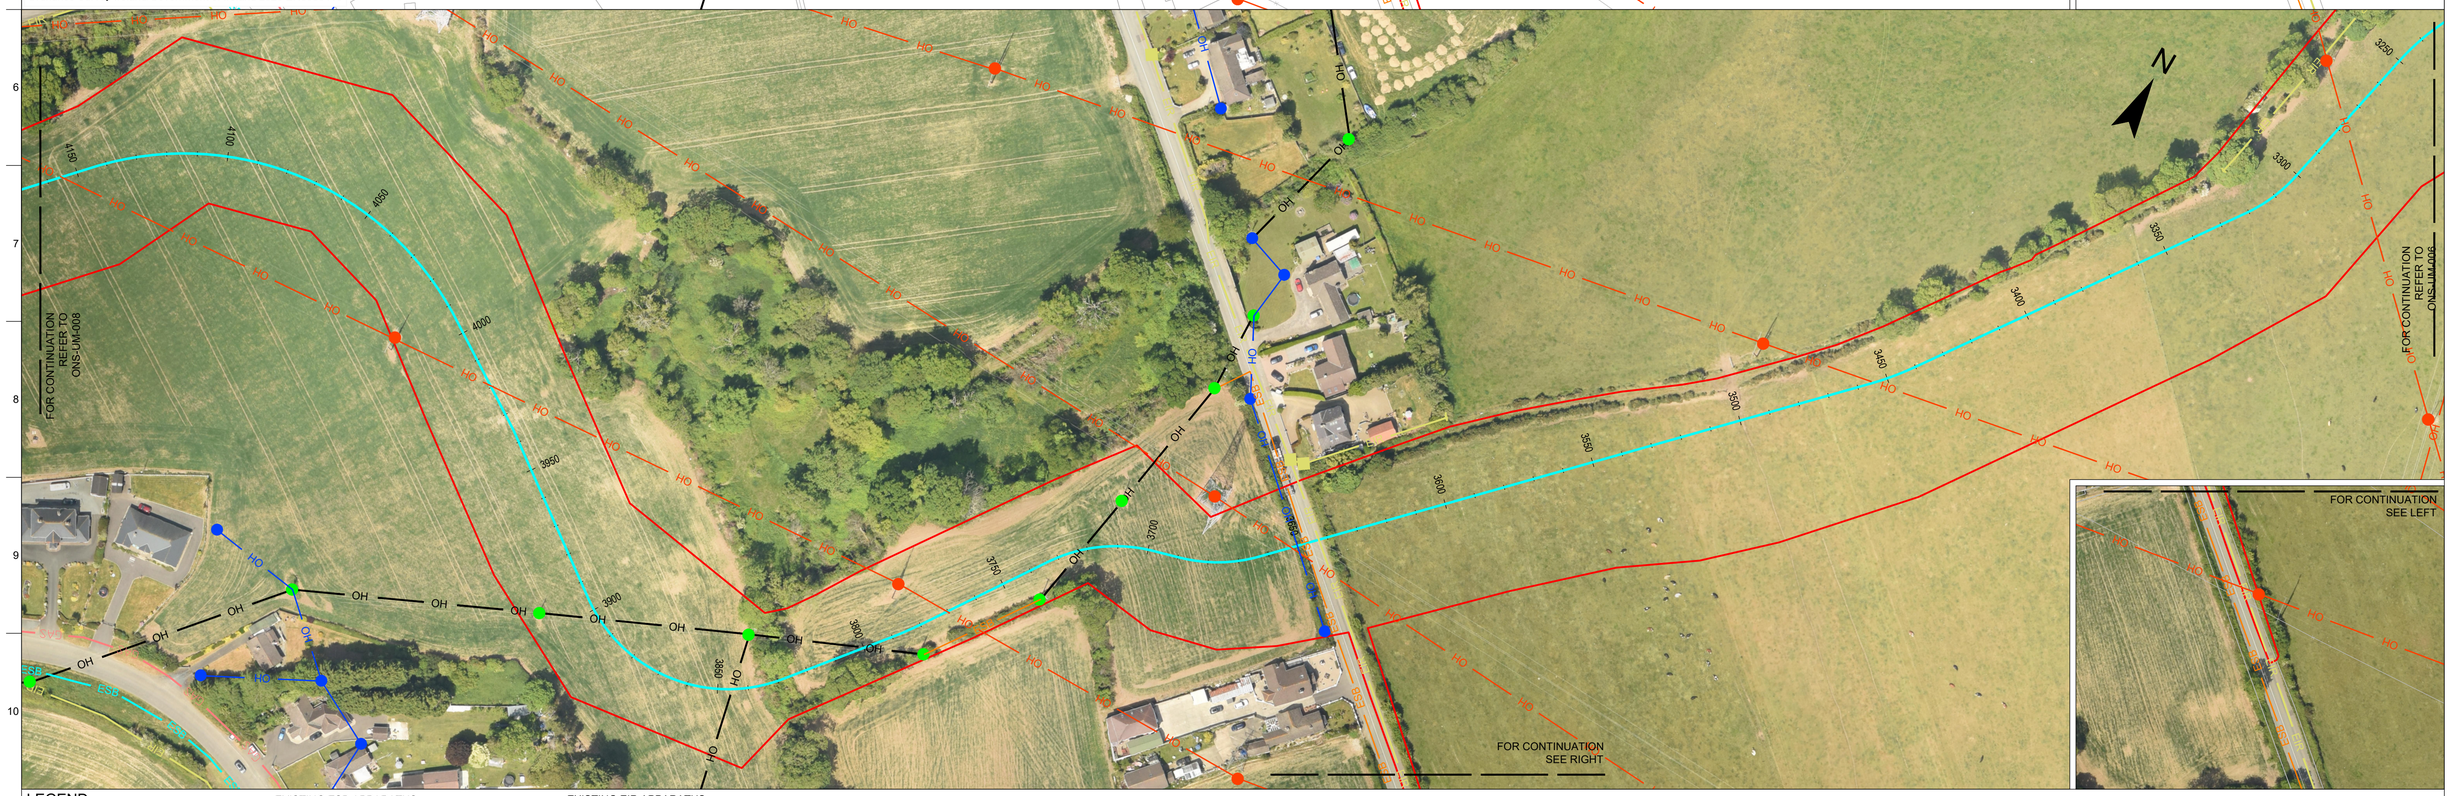

LEGEND

PROPOSED CABLE ROUTE
PROPOSED M11 HDD CROSSING OPTION
PROPOSED RED LINE BOUNDARY

EXISTING IRISH WATER APPARATUS
WATERMAIN — W
GRAVITY SEWER — GS
GRAVITY SEWER MANHOLE

EXISTING ESB APPARATUS
MV (10KV/20KV) OVERHEAD — OH
LV (400V/230V) OVERHEAD — OH
MV/LV(10KV/20KV/400V /230V) UNDERGROUND — ESB
38KV & HIGHER OVERHEAD — OH
38KV & HIGHER UNDERGROUND — ESB
POLE

EXISTING EIR APPARATUS
OVERHEAD ROUTE — OH
UNDERGROUND ROUTE — EIR
POLE
CHAMBER
CABINET TE FIBRE

EXISTING GAS APPARATUS
HIGH PRESSURE PIPE — GAS
UNKNOWN SERVICES — UNK

Rev	Date	By	Chkd	Appd
PL1	22.03.21	SB	SOS	MW

ARUP
One Albert Quay
Cork, Ireland
Tel +353 (0)21 422 3200
www.arup.com

Client
Sure Partners Limited

Design Consultant
AECOM

Project Title
Arklow Bank Wind Park
Phase 2
Onshore Grid Infrastructure

Drawing Title
Existing Utilities Map
Sheet 7 of 12

Scale at A1: 1:1000
Role: Civil
Suitability: Planning
Arup Job No: 271715
Rev: PL1
Name: ONS-UM-007

Do not scale

© Arup