FIGURE 4J
XC209 - BALLYHAY

NOTES:

1. ALL DIMENSIONS ARE IN METRES UNLESS OTHERWISE STATED

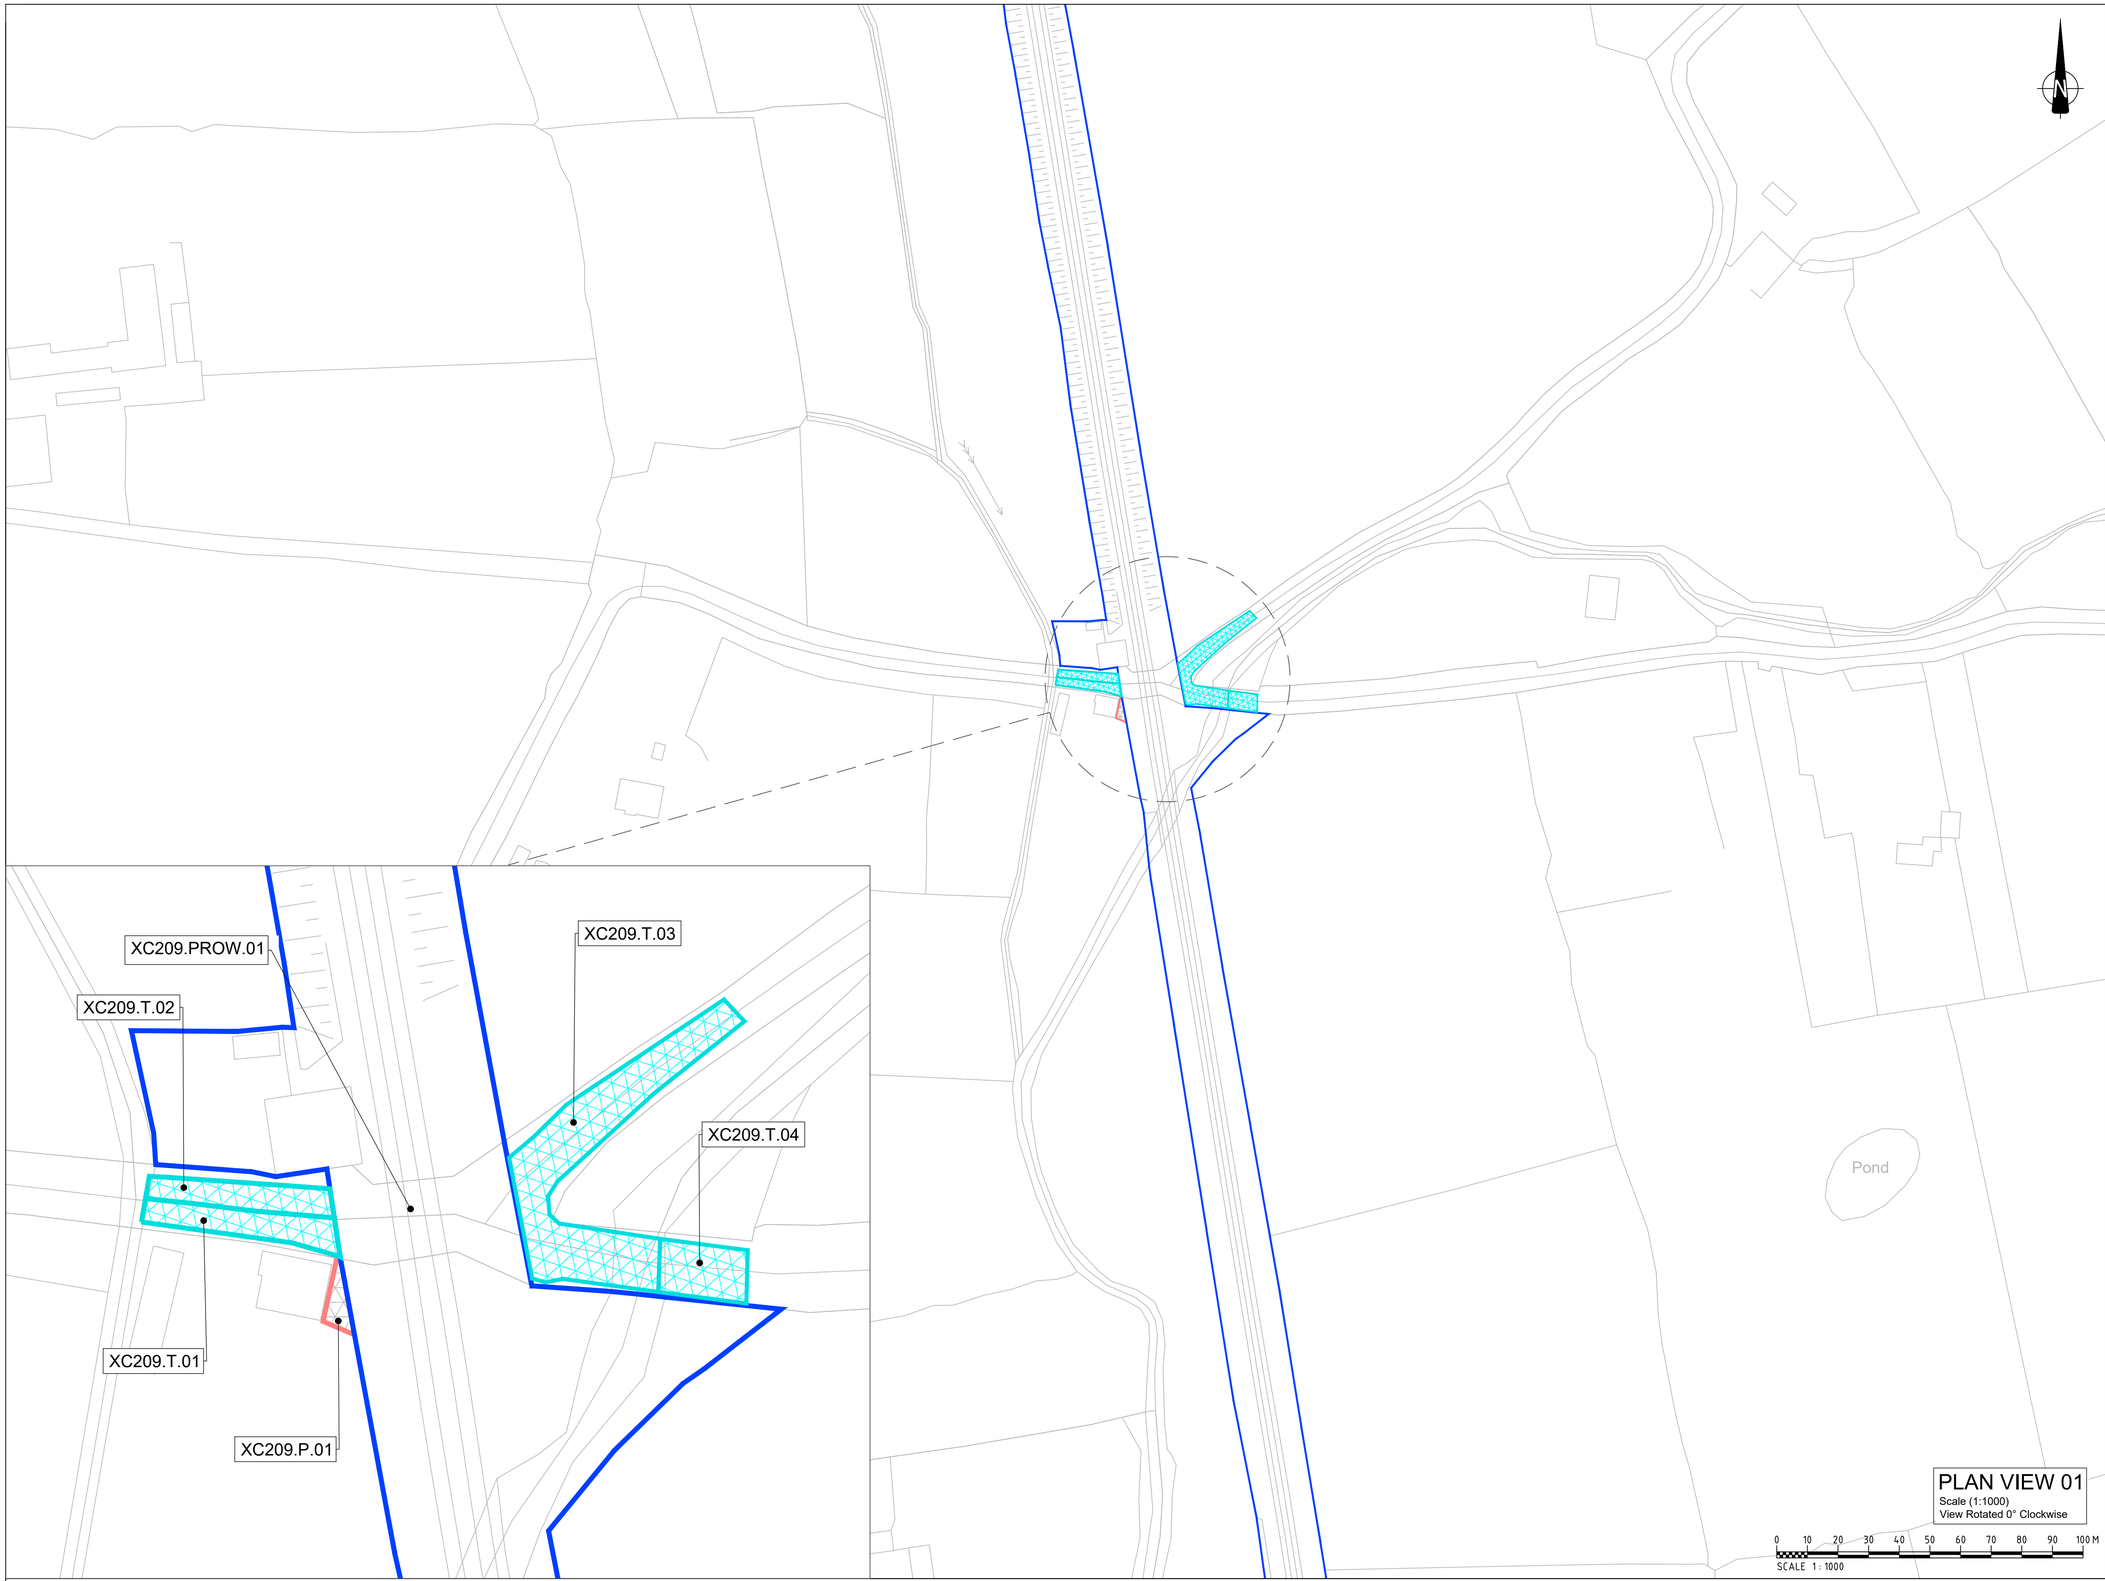

PLAN VIEW 01
Scale (1:1000)
View Rotated 0° Clockwise

0 10 20 30 40 50 60 70 80 90 100 M
SCALE 1 : 1000

LEGEND

IRISH RAIL LAND OWNERSHIP

PERMANENT LAND ACQUISITION

XC209.P.01 - 14.4m²

TEMPORARY LAND ACQUISITION

XC215.T.01 - 63.4m ²
XC215.T.02 - 57.6m ²
XC215.T.03 - 235m ²
XC215.T.04 - 55.4m ²

DRAWING PREPARED BY:

NAME: CONOR HENRY

COMPANY: JACOBS ENGINEERING UK LTD.

ADDRESS: SECOND FLOOR, ROCHESTER BUILDING, 28 ADELAIDE STREET, BELFAST

LOCATION PLAN

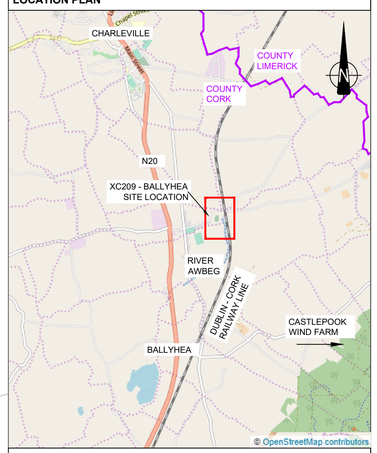

SCALE 1:50,000

© Ordnance Survey Ireland. All rights reserved. Licence number EN 0039719

CIE Iarnród Éireann Infrastructure

Rev	By	Date	Description
0	CH	OCT '20	ISSUE FOR COMMENT
1	AB	APR '21	FINAL

Project:	CORK LINE LEVEL CROSSINGS		
Component:	RAILWAY ORDER EIA		
Title:	LANDOWNERSHIP BOUNDARIES - XC209 BALLYHAY		
Designed: SK		File Name: *	Drawing No.
Drawn: CH		Original scales: PLAN 1:2500 @ A1	32111000-JAC-LLO-XC209-DR-CH-0002
Checked: FMD		Date: OCT '20	