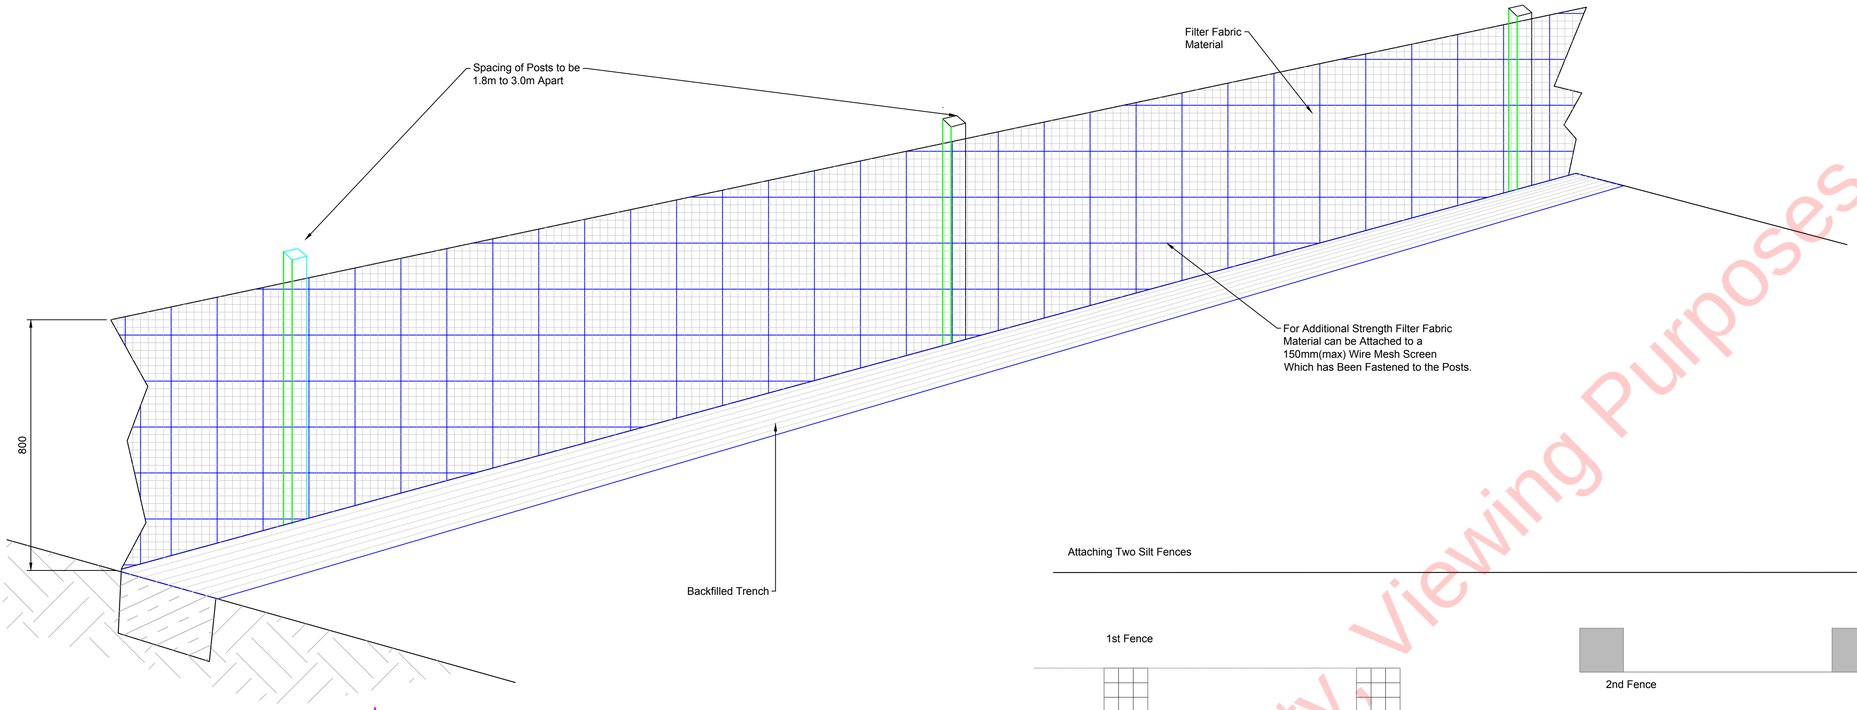

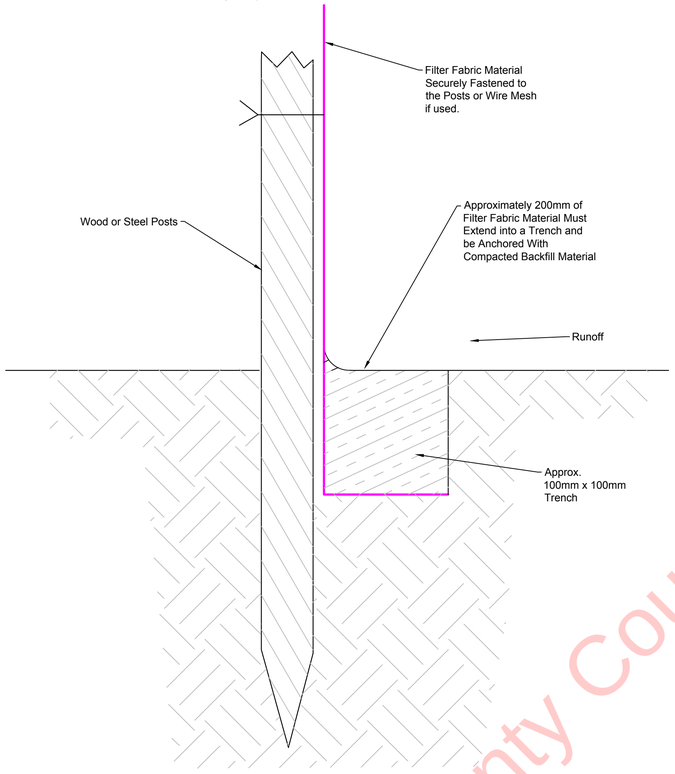

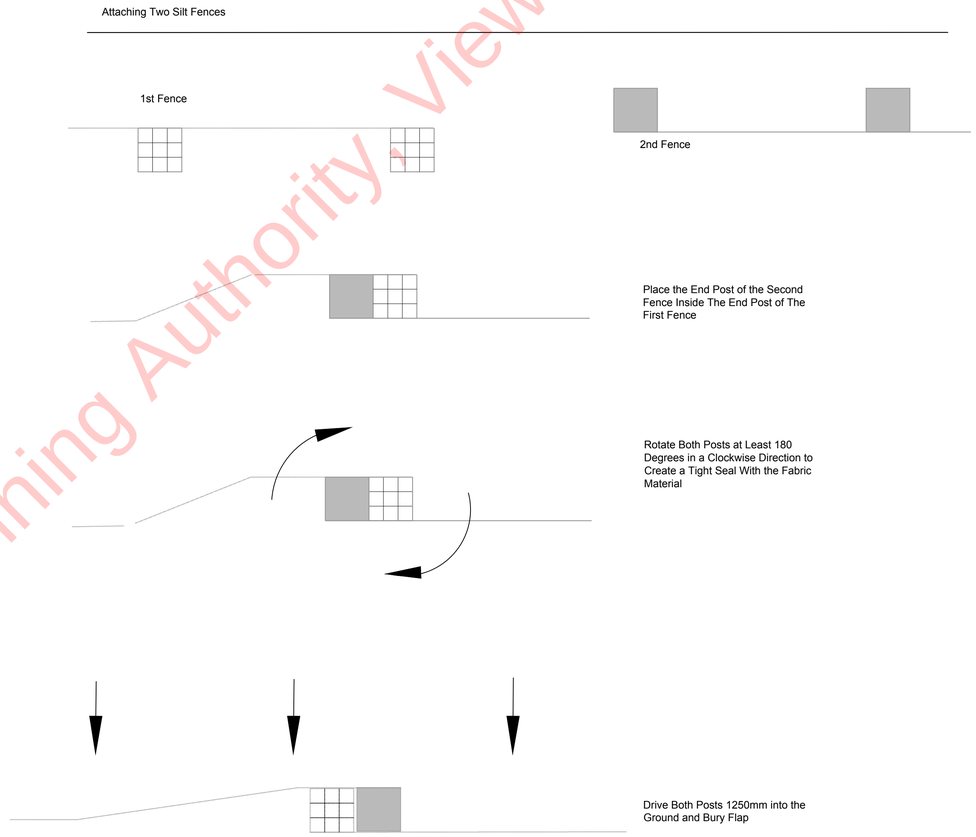

FEHILY TIMONEY
Cork | Dublin | Carlow
www.fehilytimoney.ie

Rev.	Description	App By	Date
A	ISSUE FOR PLANNING APPLICATION	JH	11.12.19

PROJECT
DERNACART WINDFARM

CLIENT
Statkraft

SHEET
SILT FENCE DETAILS

Date 23.09.19	Project number P1892	Scale (@ A1-) 1:10	
Drawn by CS	Drawing Number P1892-0400-0008		Rev A
Checked by EB			

O:\ACAD\2019\P1892\P1892-0400-0008

11 December 2019