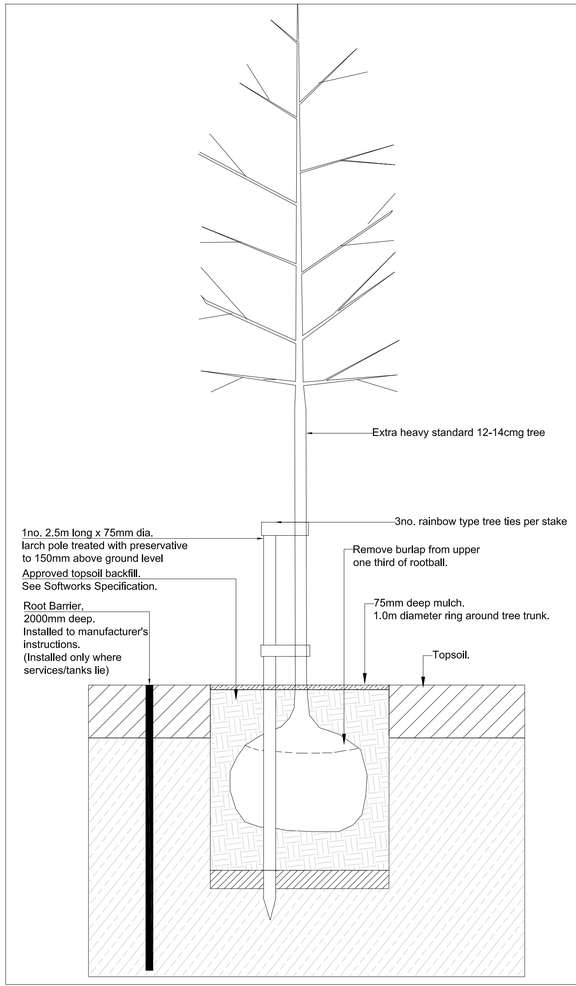

Detail 001 @ 1:20

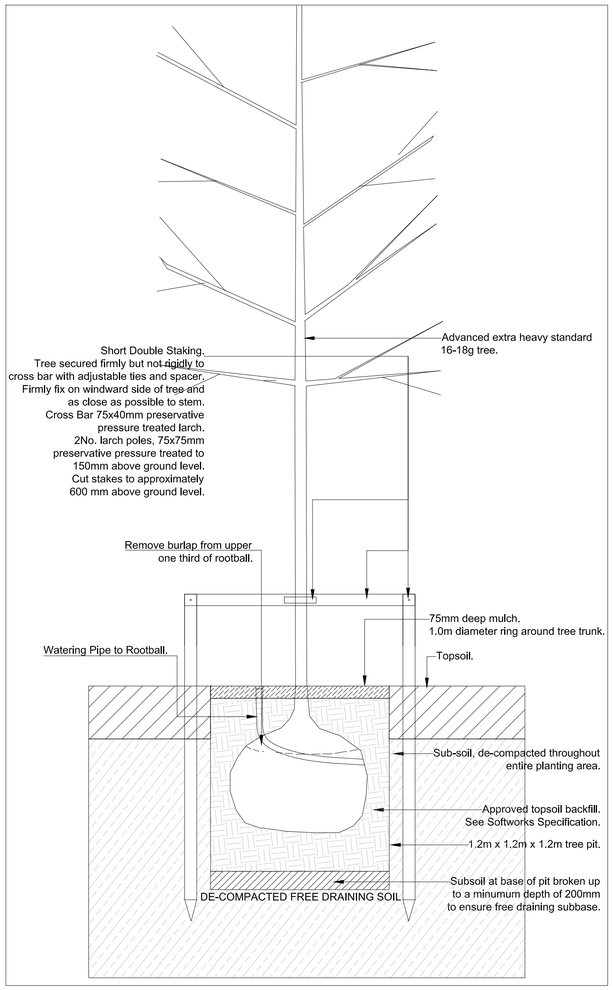

Detail 002 @ 1:20

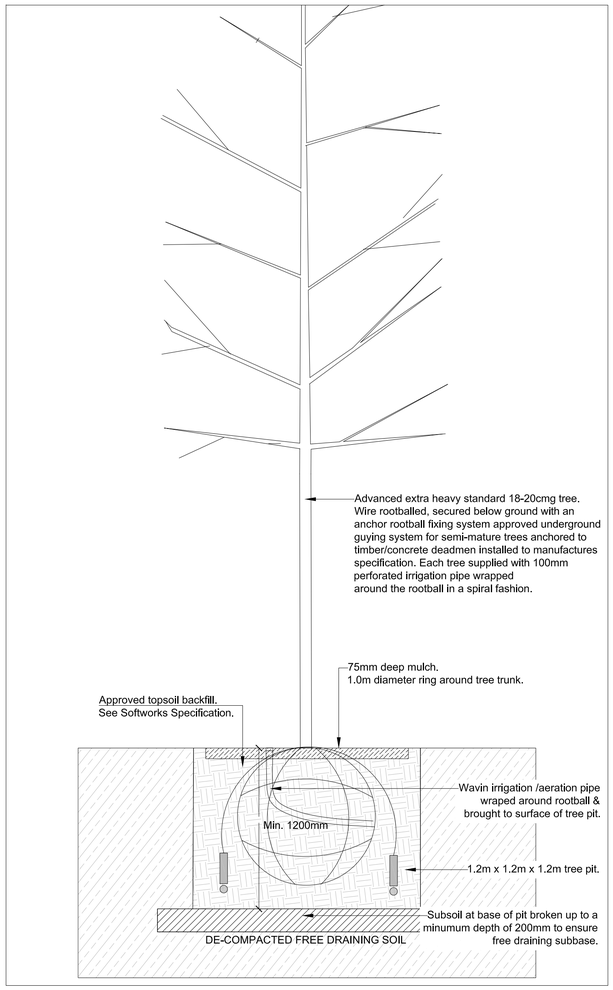

Detail 003 @ 1:20

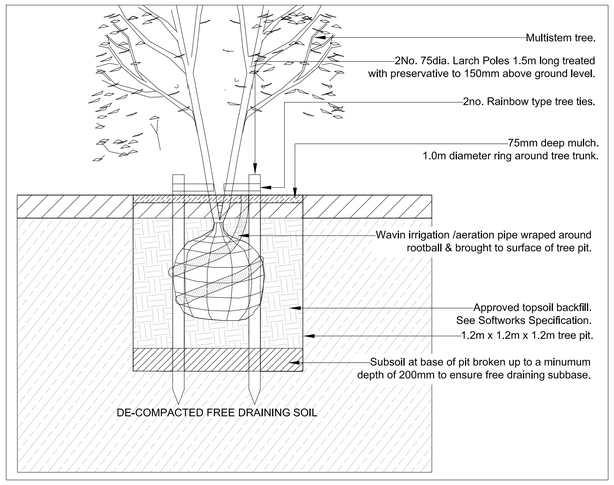

Detail 004 @ 1:20

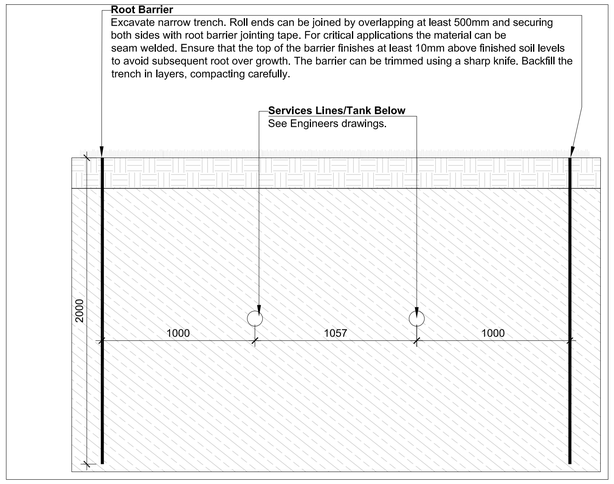

Detail 005 @ 1:20

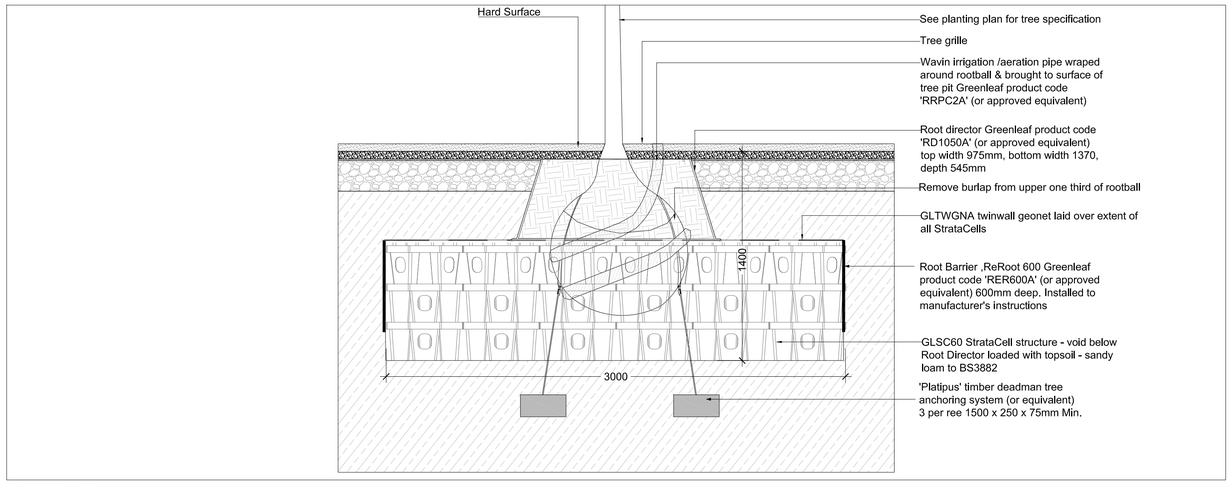

Detail 006 @ 1:20

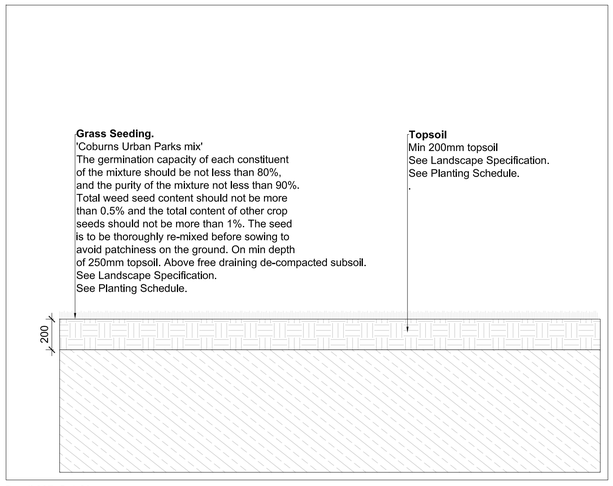

Detail 007 @ 1:20

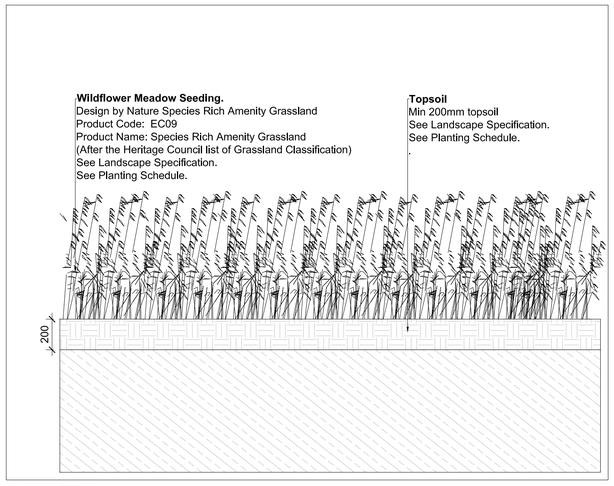

Detail 008 @ 1:20

REV.	DATE	DRAWN	DESCRIPTION	CHK'D
>XX<	>DATE<	>NAME<	>REVISION DESCRIPTION<	>XX<

NOTES:
All dimensions are in millimeters unless otherwise stated and shall be checked and confirmed by the contractor on site. Any discrepancies shall be immediately reported to the landscape architects. Work to figured dimensions only - Do not scale from drawing.

NORTH

1:20 @ A1

MITCHELL + ASSOCIATES
LANDSCAPE ARCHITECTURE URBAN DESIGN
Unit 5, Woodpark, The Rise, Glasnevin, Dublin 9, Ireland
t: + 353 1 454 5066
info@mitchellassoc.net

CLIENT Ardstone Homes

PROJECT White Pines Central

JOB NO. LSTO006

DRAWING Typical Planting Details 1

DATE 07.05.2021

SCALE 1:20 @ A1

DRAWN BY William Burke

NOTES
Do Not Scale. Use Figured Dimensions Only.
Not for Construction Purposes unless Specifically Marked.

DRAWING NO. WPC-MAL-XX-XX-DR-L-0700

CHECKED ..

REVISION P1

© THIS DRAWING IS COPYRIGHT OF MITCHELL + ASSOCIATES

STATUS: Planning