Projection / Spatial Reference:
Projection= IRENET95_ITM

Centre Point Coordinates:
X,Y= 699748,725670

Reference Index:
Map Series | Map Sheets
1:2,500 | 3450-B
1:2,500 | 3388-C
1:2,500 | 3451-A
1:2,500 | 3387-D

Source Data Release:
DCLMS Release V1.123.106

OSI Licence No.
CYAL50192220

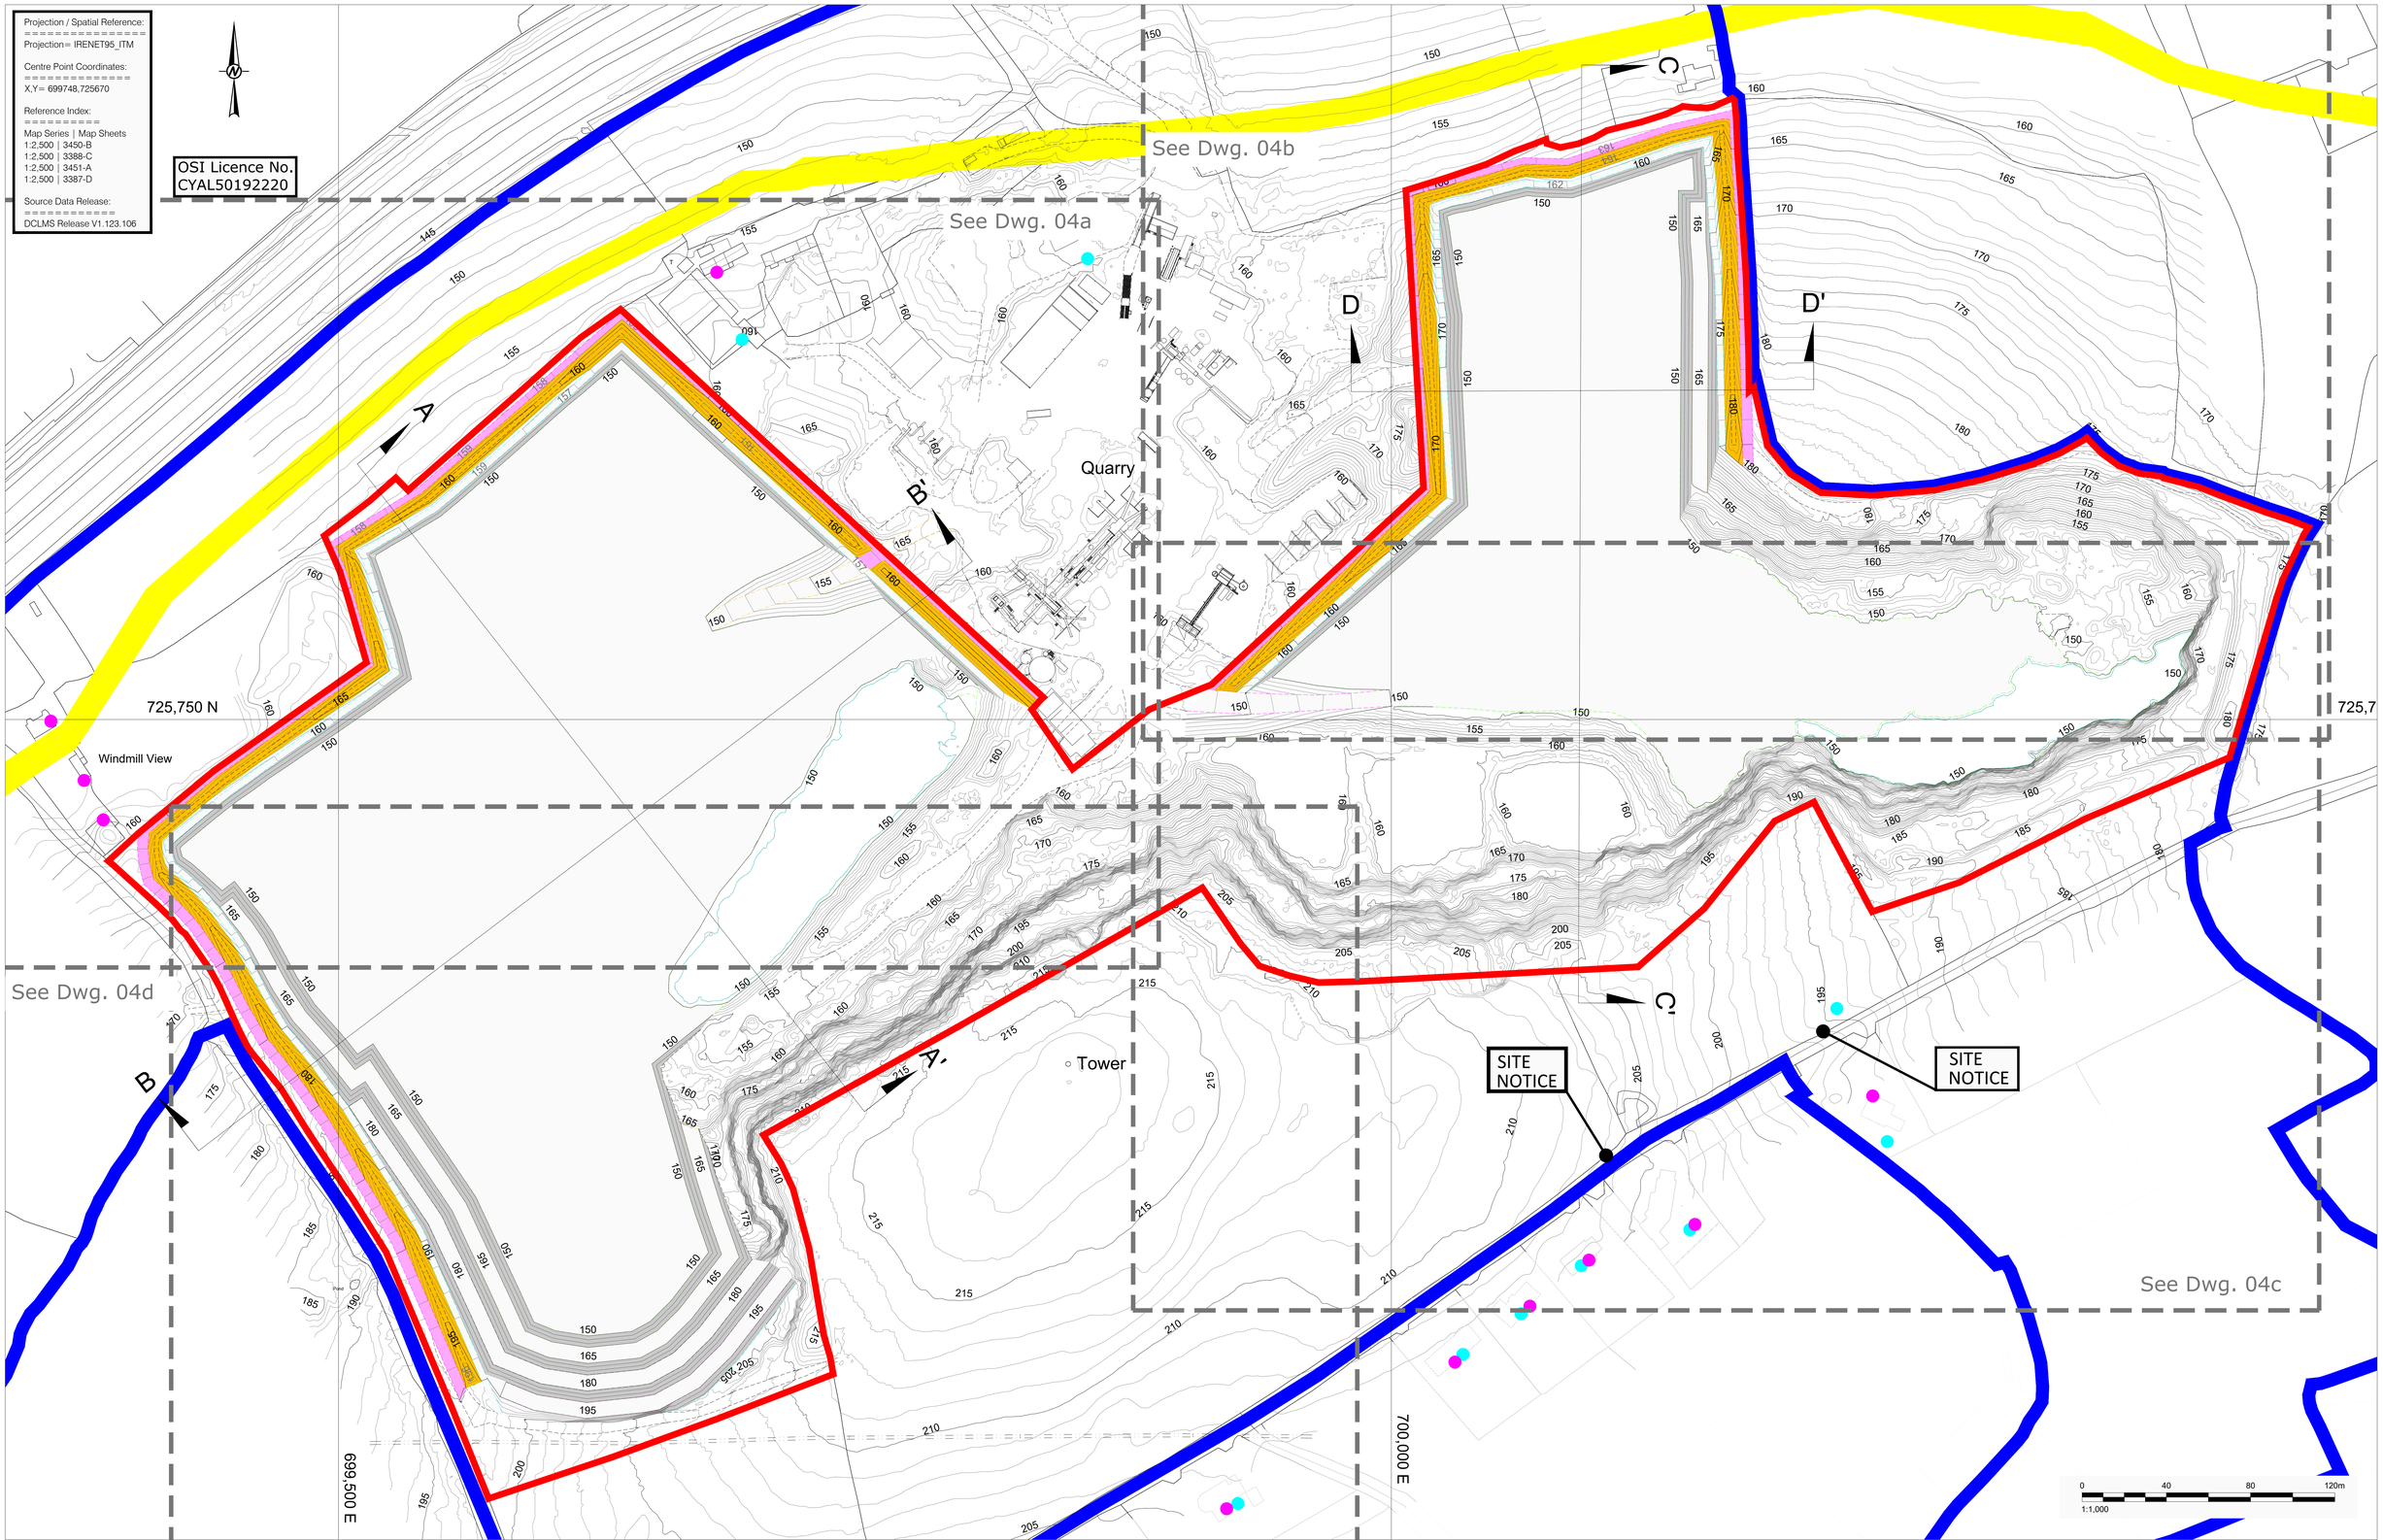

LEGEND:

- LANDS UNDER CONTROL OF APPLICANT
- APPLICATION BOUNDARY
- 175 PROPOSED CONTOUR (mOD)
- PROPOSED ACCESS
- PROPOSED SAFETY BERM
- CROSS SECTION REFERENCE
- WASTEWATER TREATMENT SYSTEM
- WATER WELL
- WAYLEAVE

NOTES:

GRID REFERENCES ARE IN METRES & TO ITM COORDINATES.

LEVELS ARE IN METRES & TO O.S. DATUM.

DIMENSIONS ARE IN METRES.

REFER TO DRAWING 05 FOR CROSS SECTION DETAILS.

Drawing 04a (ecopy 1:500) | Drawing 04b (ecopy 1:500) | Drawing 04c (ecopy 1:500) | Drawing 04d (ecopy 1:500)

CLIENT
L BEHAN AGGREGATES & RECYCLING LTD

CONSULTANT
GOLDER

YYYY-MM-DD	2021-May-28
DESIGNED	POB
PREPARED	AJ
REVIEWED	RT
APPROVED	BB

PROJECT
37L APPLICATION - LAURENCE BEHAN

TITLE
PROPOSED SITE LAYOUT

PROJECT NO.	DRAWING NO.	REV.	SCALE
20137776	04	A	1:1,000 A0

25 mm IF THIS MEASUREMENT DOES NOT MATCH WHAT IS SHOWN, THE SHEET SIZE HAS BEEN MODIFIED FROM: ISO A0