Projection / Spatial Reference:
==========
Projection= IRENET95_ITM

Centre Point Coordinates:
==========
X,Y= 699748,725670

Reference Index:
==========
Map Series | Map Sheets
1:2,500 | 3450-B
1:2,500 | 3388-C
1:2,500 | 3451-A
1:2,500 | 3387-D

Source Data Release:
==========
DCLMS Release V1.123.106

OSI Licence No.
CYAL50192220

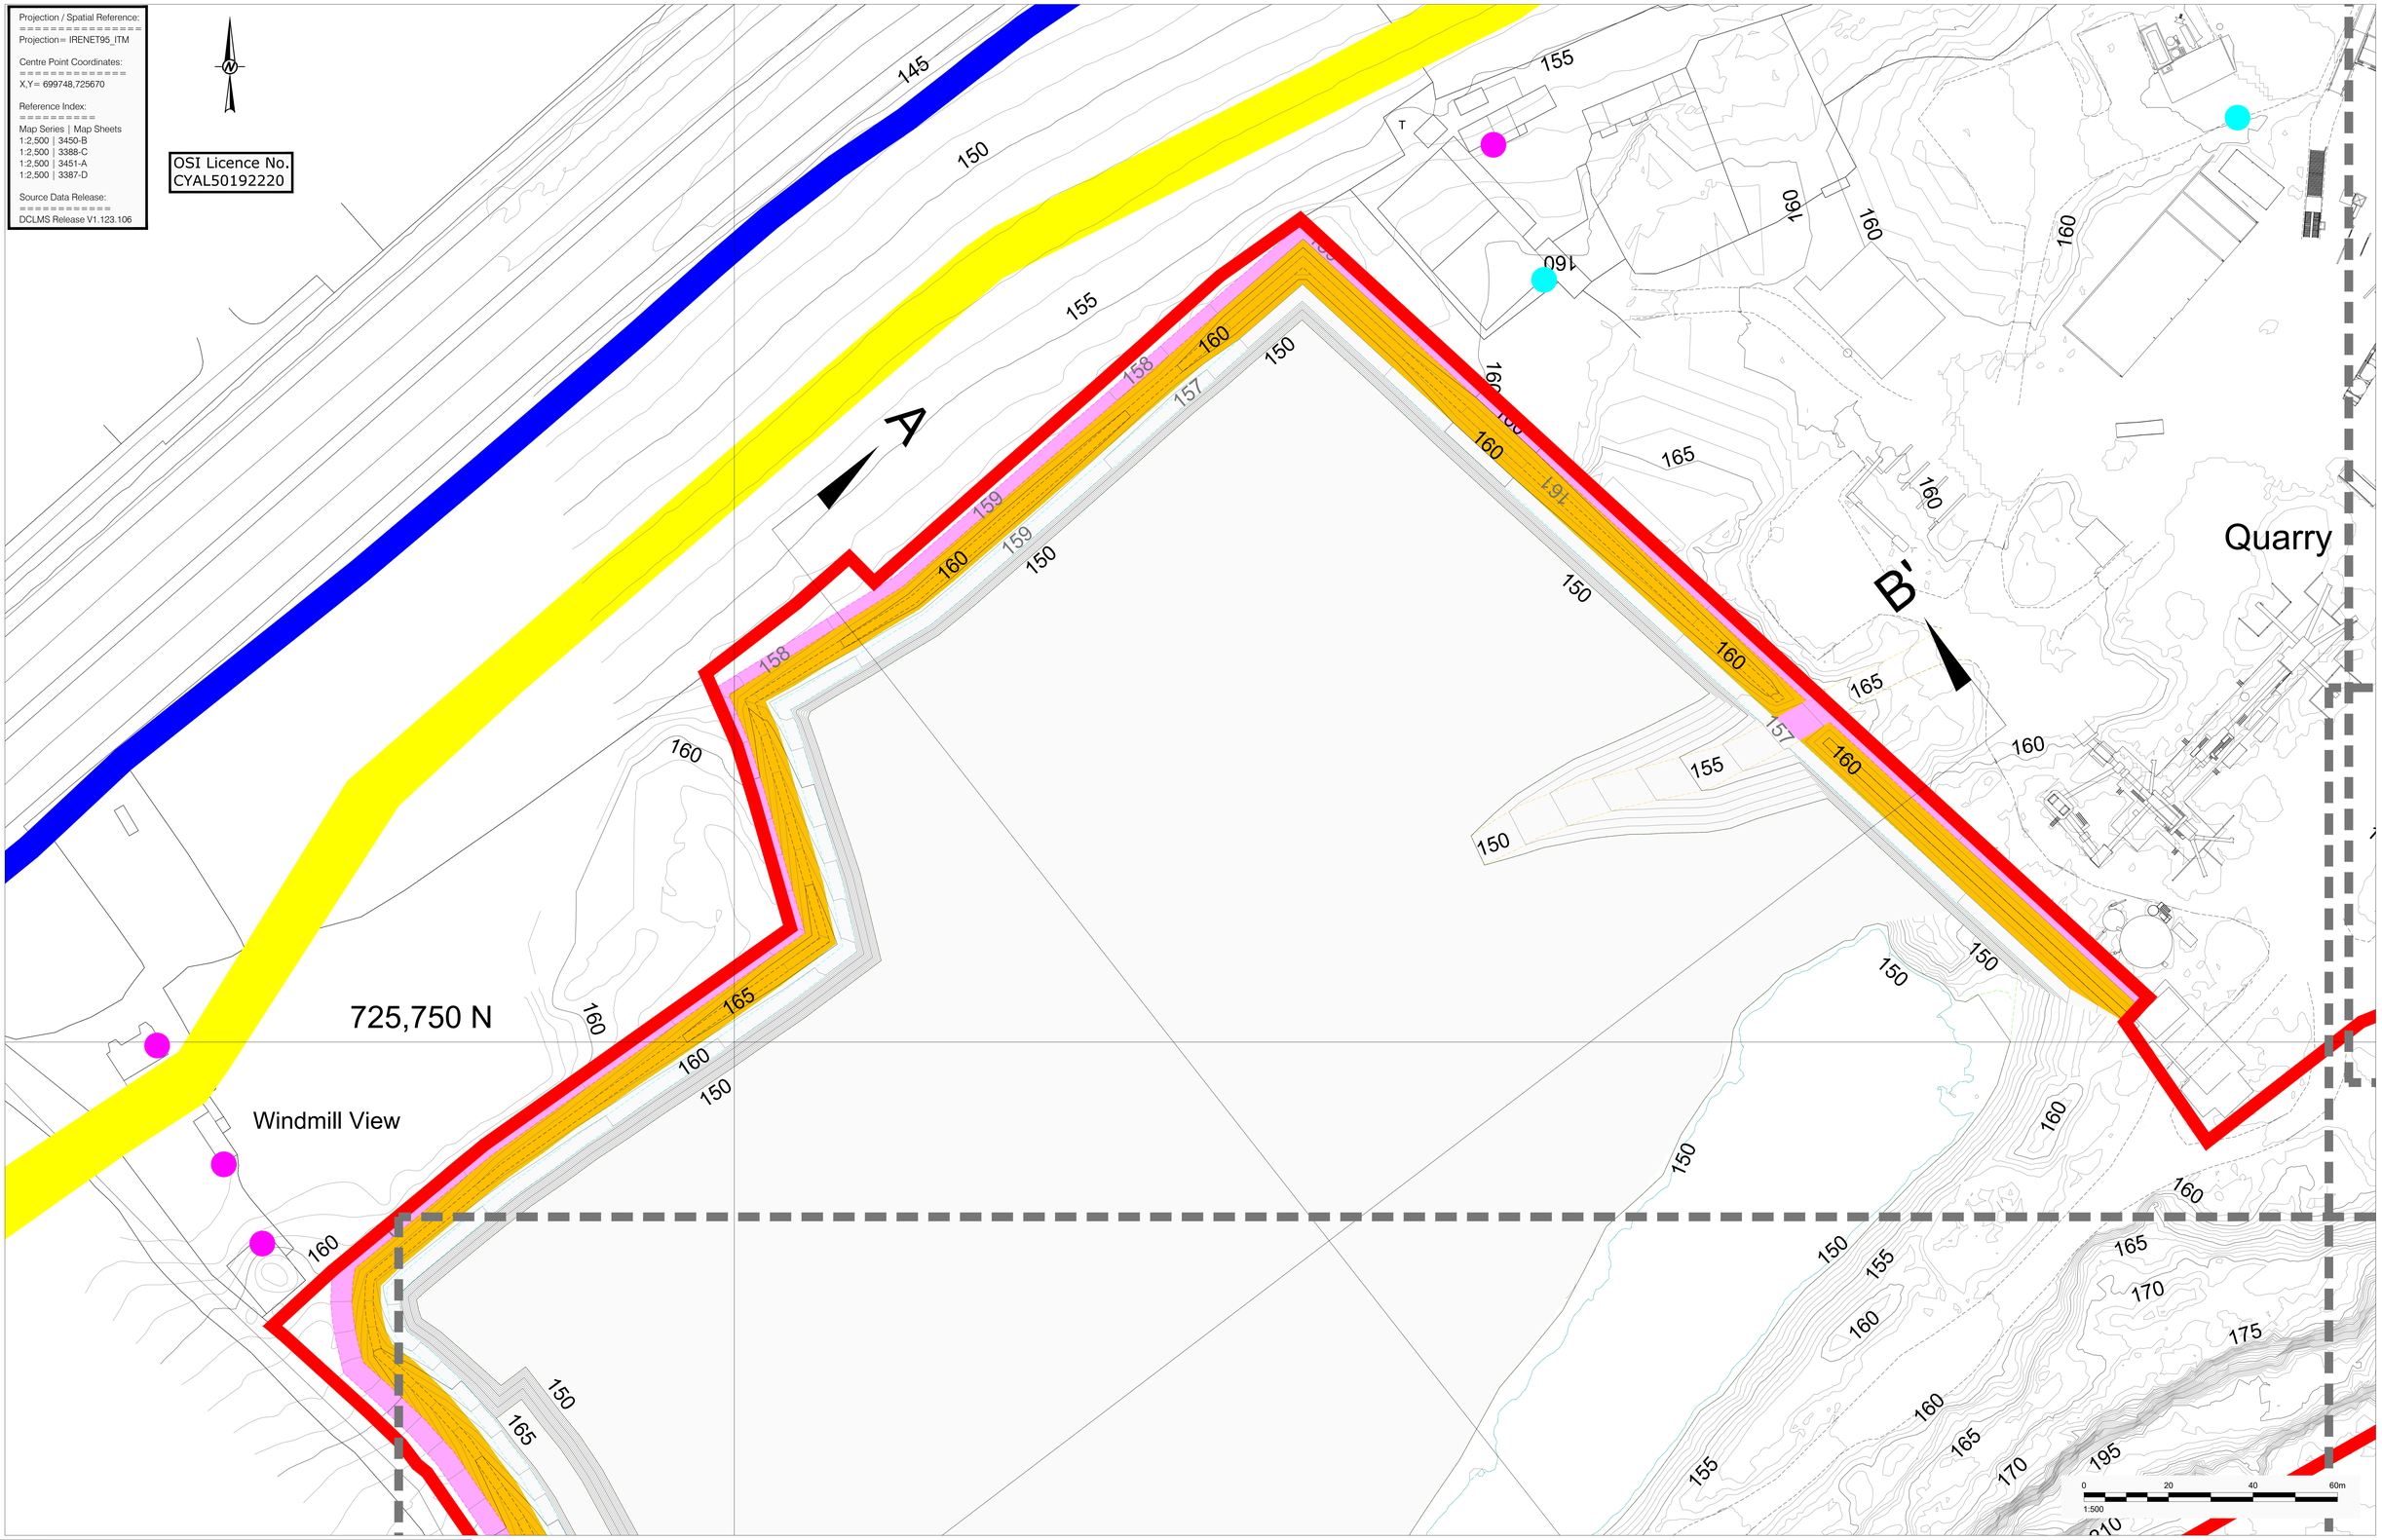

LEGEND:

- LANDS UNDER CONTROL OF APPLICANT
- APPLICATION BOUNDARY
- 175 PROPOSED CONTOUR (mOD)
- PROPOSED ACCESS
- PROPOSED SAFETY BERM
- CROSS SECTION REFERENCE
- WASTEWATER TREATMENT SYSTEM
- WATER WELL
- WAYLEAVE

NOTES:

GRID REFERENCES ARE IN METRES & TO ITM COORDINATES.

REFER TO DRAWING 05 FOR CROSS SECTION DETAILS.

LEVELS ARE IN METRES & TO O.S. DATUM.

DIMENSIONS ARE IN METRES.

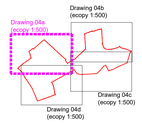

CLIENT

L BEHAN AGGREGATES & RECYCLING LTD

CONSULTANT

GOLDER

YYYY-MM-DD	2021-May-28
DESIGNED	POB
PREPARED	AJ
REVIEWED	RT
APPROVED	BB

PROJECT

37L APPLICATION - LAURENCE BEHAN

TITLE

PROPOSED SITE LAYOUT

PROJECT NO.	DRAWING NO.	REV.	SCALE
20137776	04a	A	1:500 A0

25 mm

IF THIS MEASUREMENT DOES NOT MATCH WHAT IS SHOWN, THE SHEET SIZE HAS BEEN MODIFIED FROM: ISO A0